




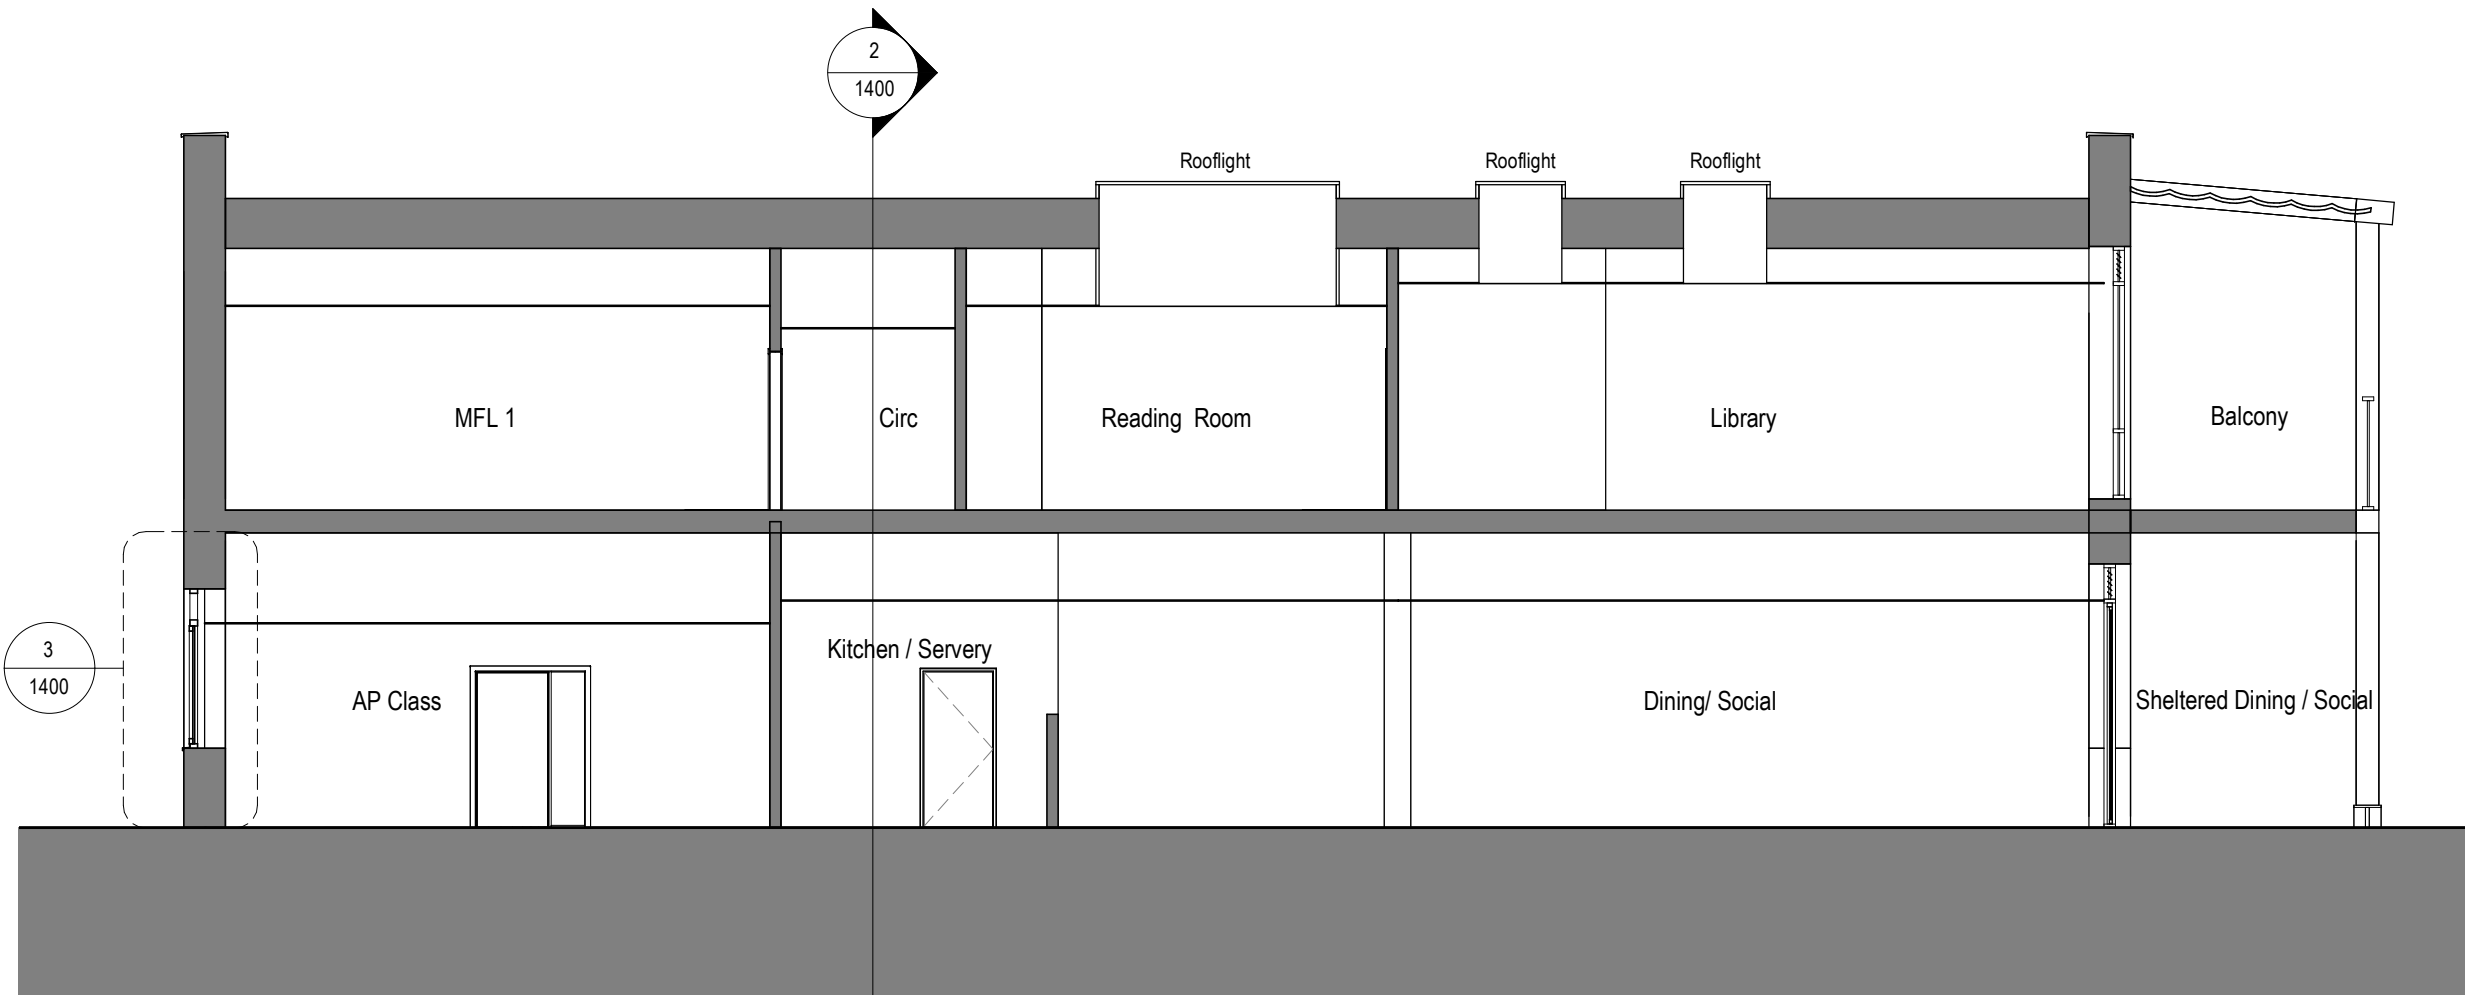

Section 01 - Planning
1 : 100

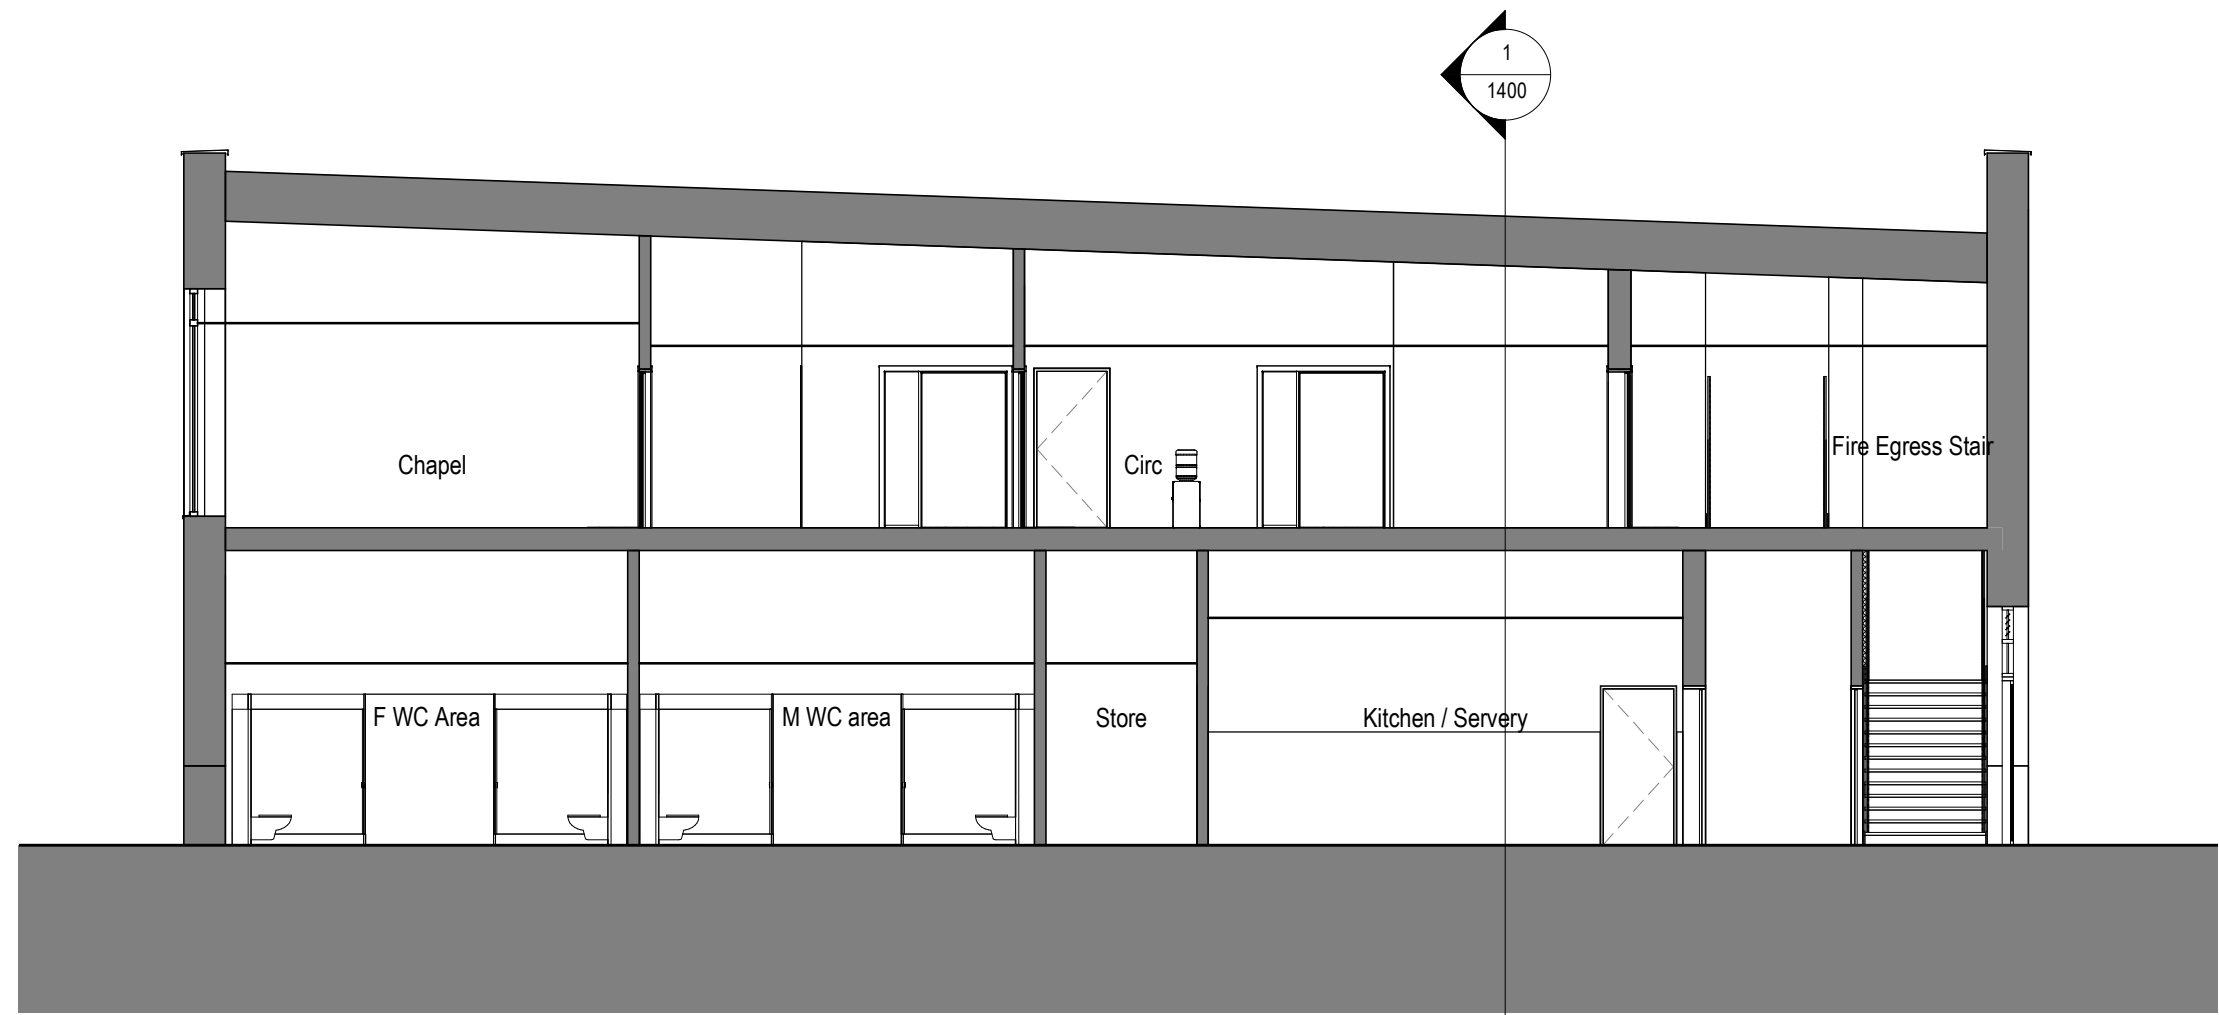


Section 02 - Planning
1 : 100

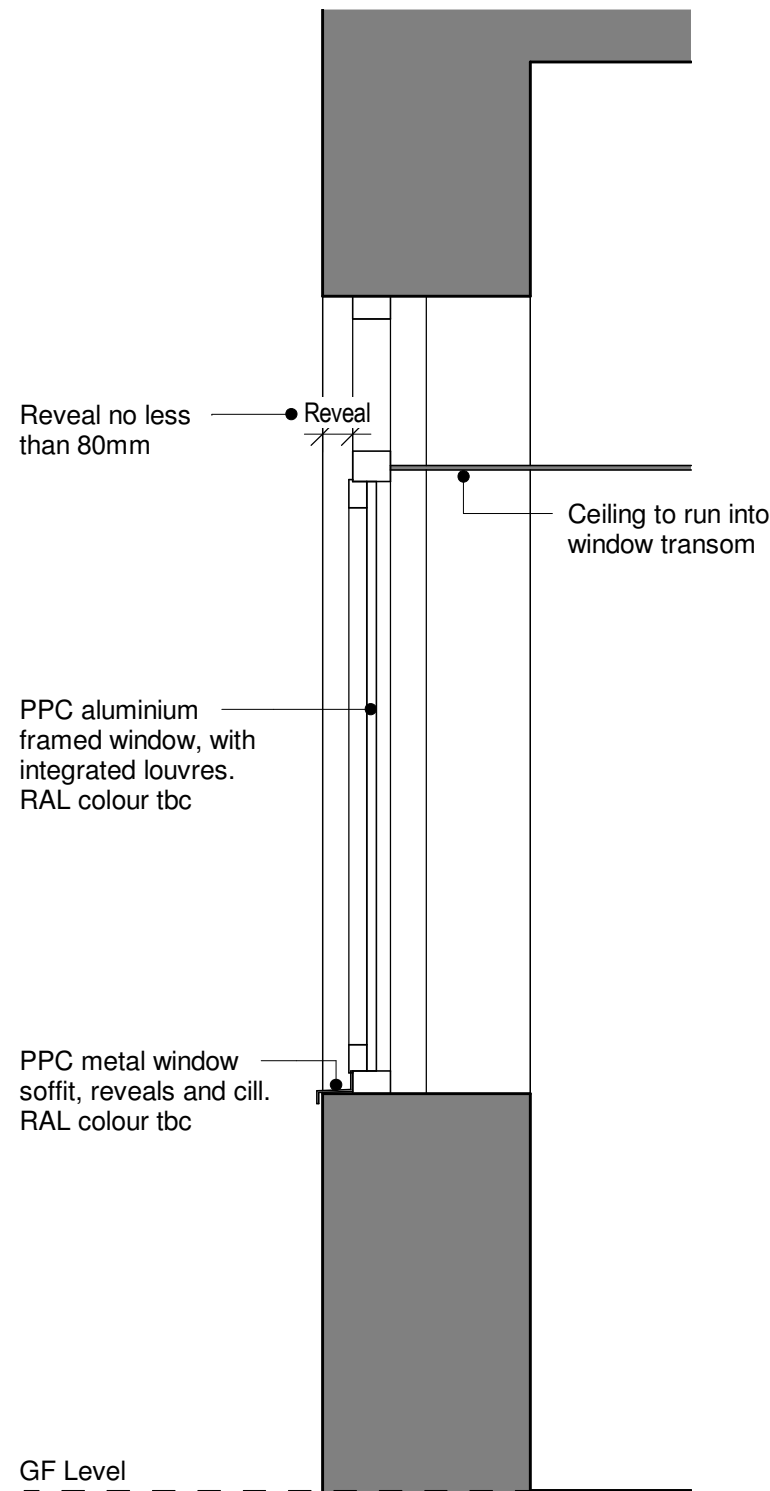

Section 03 - Window
1 : 20

Notes
The Contractor is to check all dimensions and conditions on site before commencing. Do not scale from this drawing.
This drawing remains the copyright of POZZONI Architecture Ltd.

Scale Bars		TO BE USED ONLY AS GUIDANCE			
1:100	mm	1000	3000	5000	
1:200	mm	5000	8000		
1:500	M	5	15	25	
1:1250	M	10	30	50	70

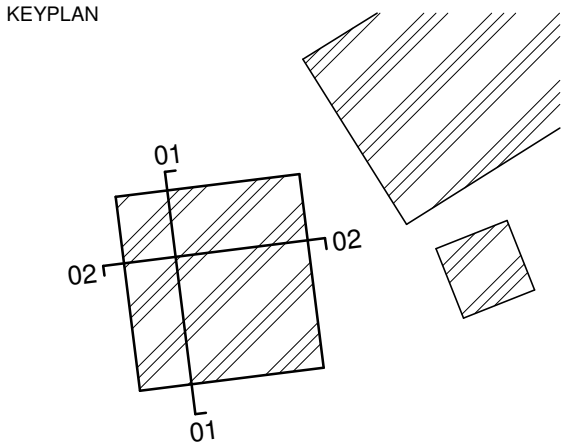

B	Added section 03	OB	10.03.21
A	PLANNING APPLICATION	TC	26.02.21
Rev	Description	By	Date

Client: Our Lady's RC High School

Job: New Education Block

Drawing: Planning - Proposed Sections

POZ Ref: P5697_1400 Rev: B

5697-POZ-XX-XX-DR-A-1400

Date	17.02.21	Scale	As indicated	@ A2
------	----------	-------	--------------	------

TC	OB	Approved	TC
----	----	----------	----

Planning	Tender	Construction
Design	Contract	As Built

pozzoni

10-12 Emerald Street
London
WC1N 3QA

Woodville House
2 Woodville Road
Altrincham
WA14 2FH

+44 20 7078 0079
architects@pozzoni.co.uk

+44 161 928 7848
www.pozzoni.co.uk