


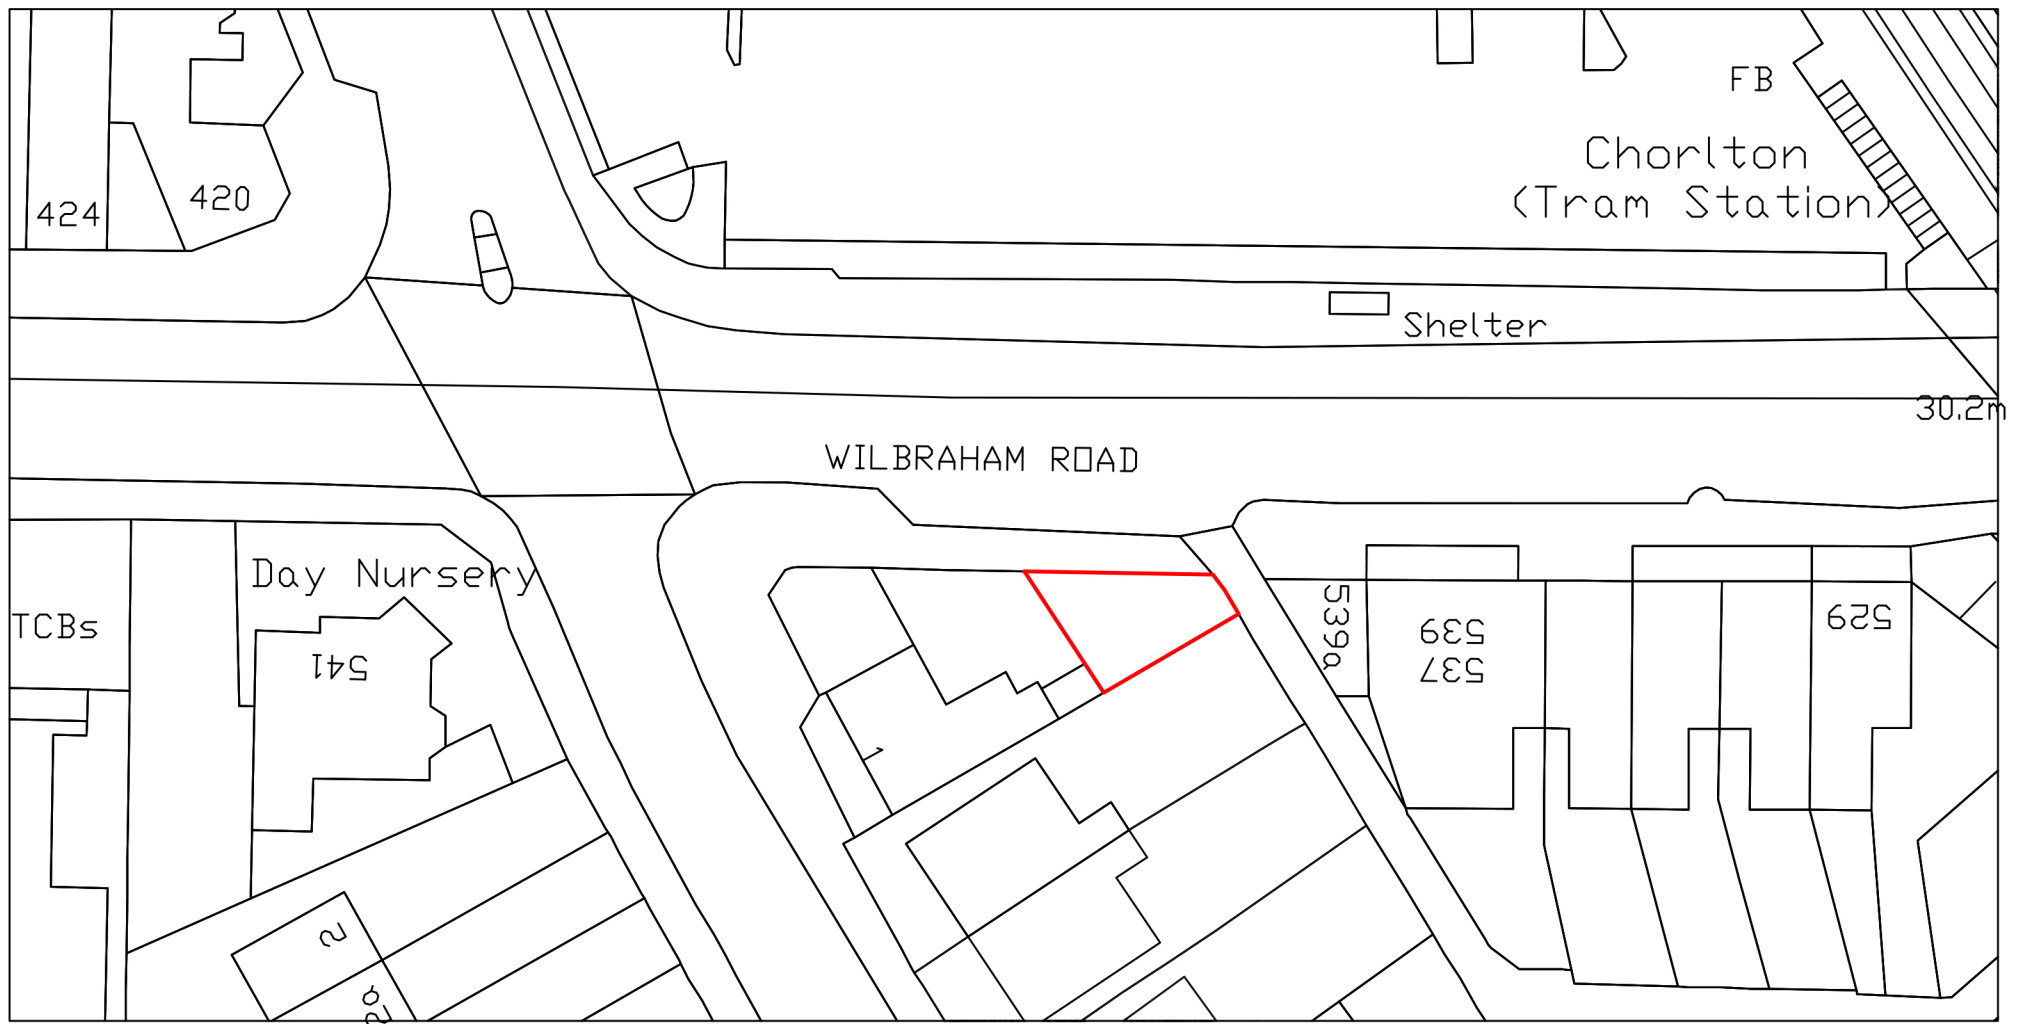

SITE PLAN 1 : 500

