Note:
Studio OL3 Ltd shall have no responsibility for any use made of this document other than for that which it was prepared and issued.
This drawing should not be scaled. Work to figured dimensions only.
All dimensions and levels to be checked on site.
Any discrepancies should be reported to Studio OL3 Ltd.
This drawing should not be reproduced without written permission from Studio OL3 Ltd.



PROPOSED FRONT ELEVATION
Scale 1:50

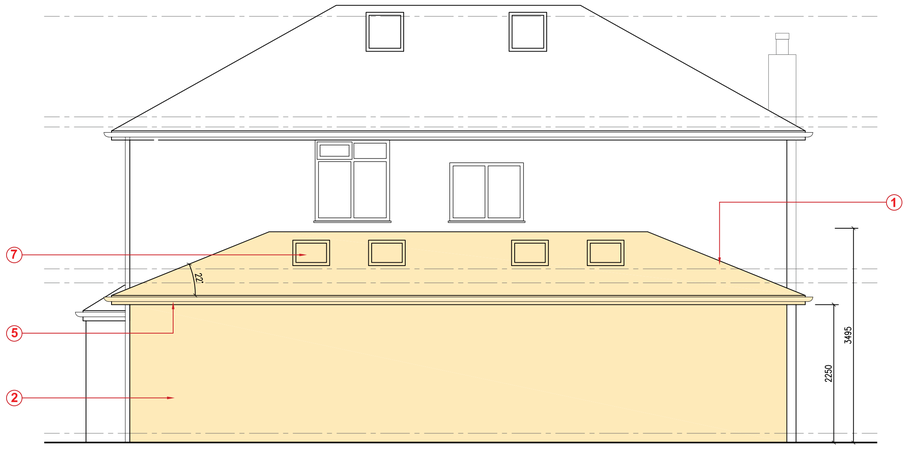

PROPOSED REAR ELEVATION
Scale 1:50

Materials

1. Roof Tiles - Dark Grey to Match Existing
2. Facing Brickwork - red multi to match existing
3. Windows - PVCu framed double glazed units - White Frames
4. Rear Access Door - Anthracite Grey uPVC to match existing sliding doors
5. Black uPVC Fascia and Soffit to match existing
6. Rainwater Goods - Black uPVC to match existing
7. Roof lights - Dark Grey to match main roof finish
8. Brick Soldier Coarse Cill to match existing



PROPOSED SIDE ELEVATION
Scale 1:50

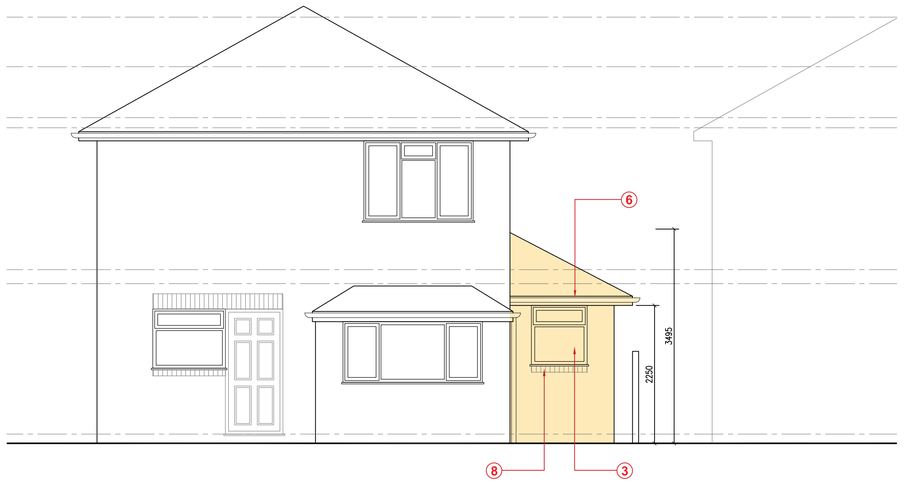

PROPOSED SIDE ELEVATION
Scale 1:50

No.	Date	Description	Issued by

Mr and Mrs Fordham

42 Whitebrook Road,
Fallowfield, Manchester
M14 6EF

Elevations as Proposed

Project number	830	Drawing Number	P-02
Date	30/11/2020	Revision	-
Drawn by	SN		
Checked by	CD	Scale @ A1	A/N

STUDIO OL3
ARCHITECTURAL DESIGN
Unit 23 Broadway Business Park Broadgate OL9 9XA
Email - design@studio-ol3.co.uk Web - www.studio-ol3.co.uk