


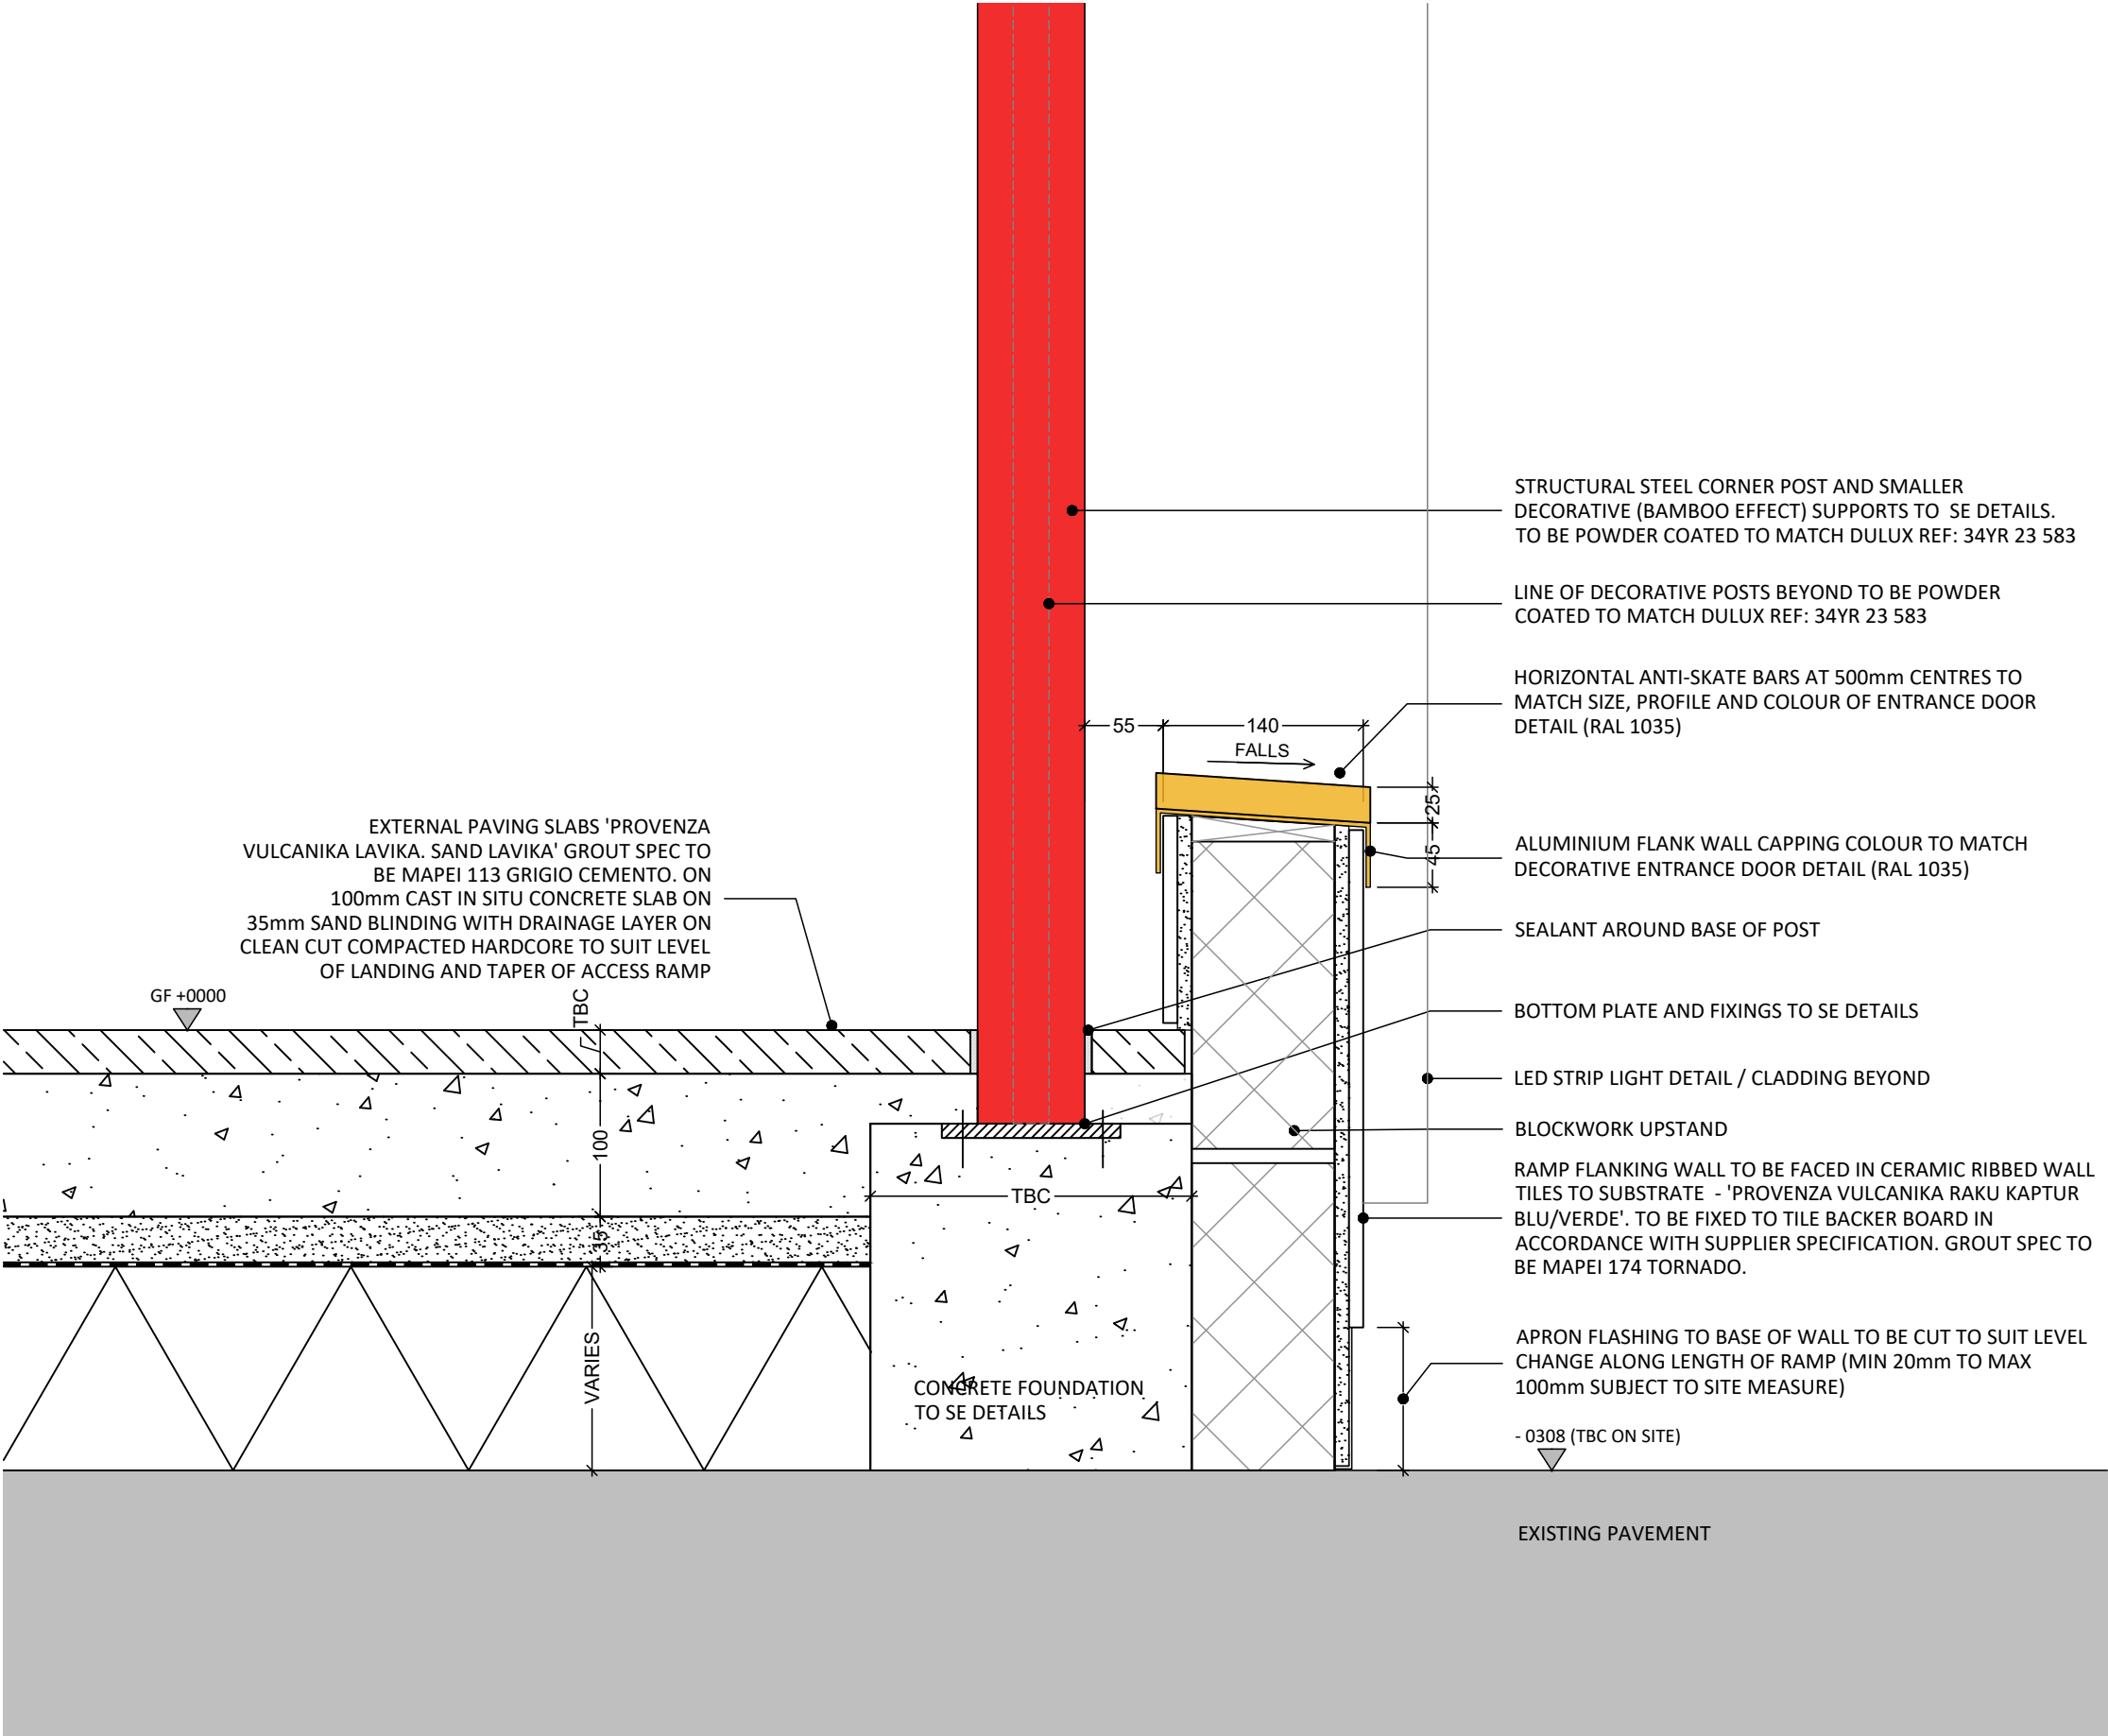

CAM 05.01.21 COLOUR AND MATERIAL SPECIFICATIONS ADDED		
REVISION	DATE	NOTES
NOTE: ALL CONTRACTORS MUST VISIT THE SITE AND BE RESPONSIBLE FOR TAKING AND CHECKING ALL DIMENSIONS RELATIVE TO THEIR WORK. PLEASE INFORM BRUNTWOOD DESIGN STUDIO OF ANY VARIATION BETWEEN DRAWINGS AND SITE CONDITIONS. COPYRIGHT OF THIS DRAWING IS VESTED IN BRUNTWOOD AND IT MUST NOT BE COPIED WITHOUT APPROVAL. USE FIGURED DIMENSIONS ONLY FROM THIS DRAWING. DO NOT SCALE OFF THIS DRAWING!		
Status:		
FOR INFORMATION		
Building:		
FAULKNER HOUSE		
Customer:		
BRUNTWOOD		
Title:		
ENTRANCE CANOPY CONSTRUCTION DETAILS SHEET 1		
Drawn:	Scale:	PaperSize:
CAM	1:5	A3
Floor:	Suite:	Date:
GF	RECEPTION	07.07.20
Drawing Number:	Revision:	
5499	A	
Bruntwood Limited, Union, Albert Square, Manchester, M2 6LW.		
Tel: 0161 212 2222		
bruntwood Creating Spaces		