


Scale 1:10
5mm opal acrylic internally illuminated 'Starbucks' text c/w matt black returns.

2 No. required

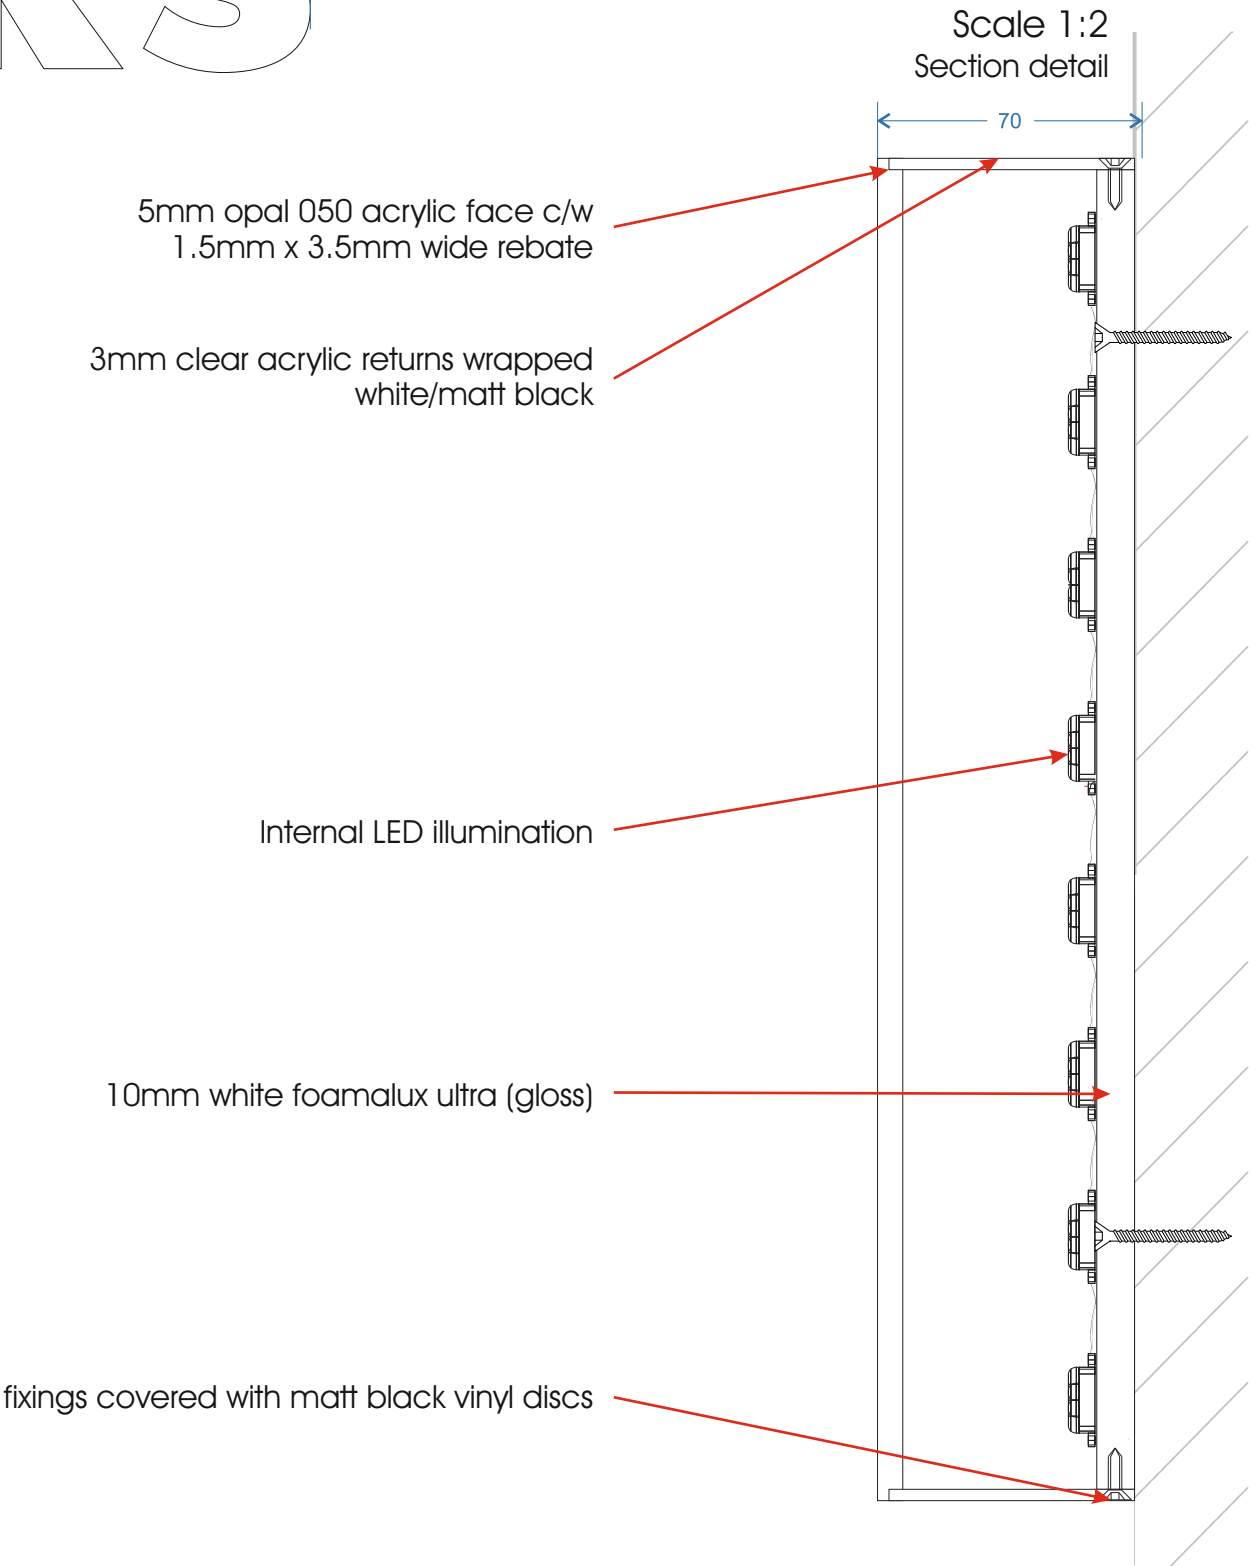

RAL 9005
Jet Black

RAL 9003
Signal White

CLIENT:	Euro Garages	DRAWING NUMBER:	JOB NO:	DRAWN BY:	REV	DATE	BY	DESCRIPTION
PROJECT:	Starbucks Ashton New Rd.	DJ-0221-027	6554	D. Jewkes	A	00.00.20	XX	XXXXXX
					B	00.00.20	XX	XXXXXX
DESCRIPTION:	Starbucks Acrylic text 250H	DATE:	ITEM REF:	SCALE:	C	00.00.20	XX	XXXXXX
		11.02.21	n/a	a/s @A3	D	00.00.20	XX	XXXXXX
					E	00.00.20	XX	XXXXXX

All measurements in millimetres unless stated otherwise.



Geeteesigns.com