



Front view

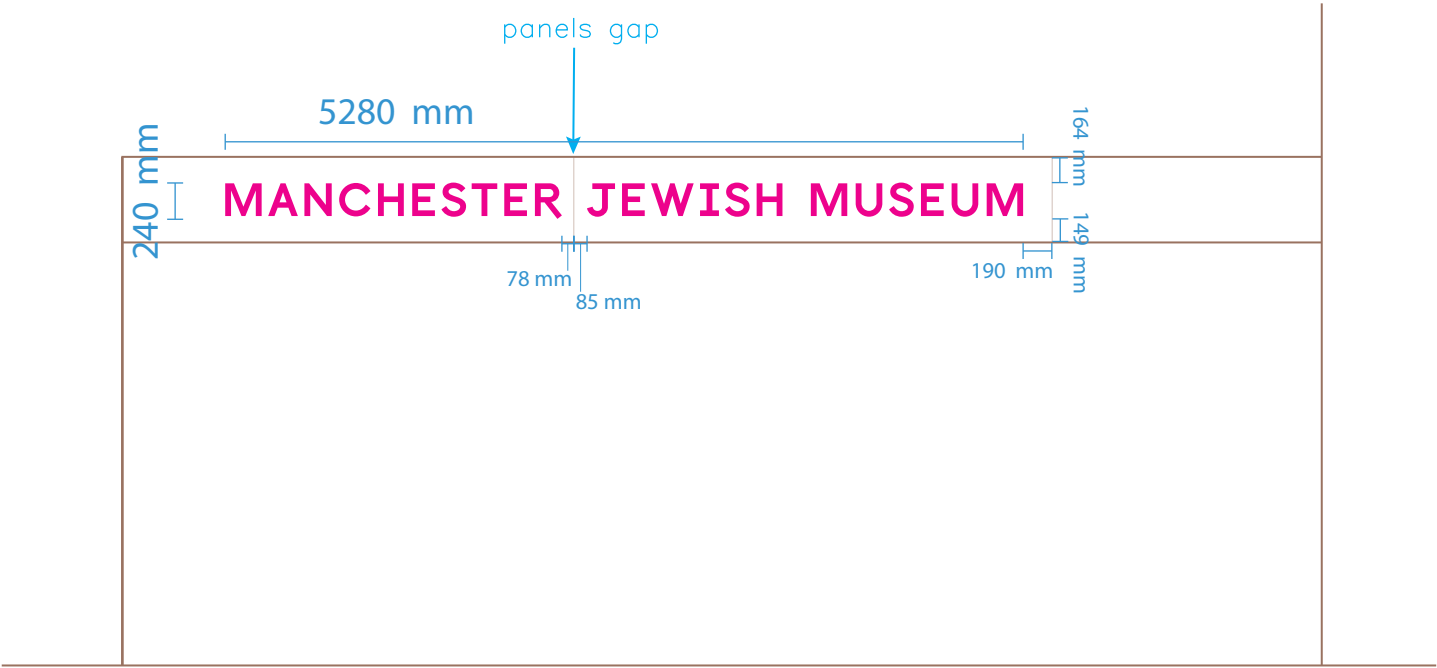

Isometric view
(not to scale)

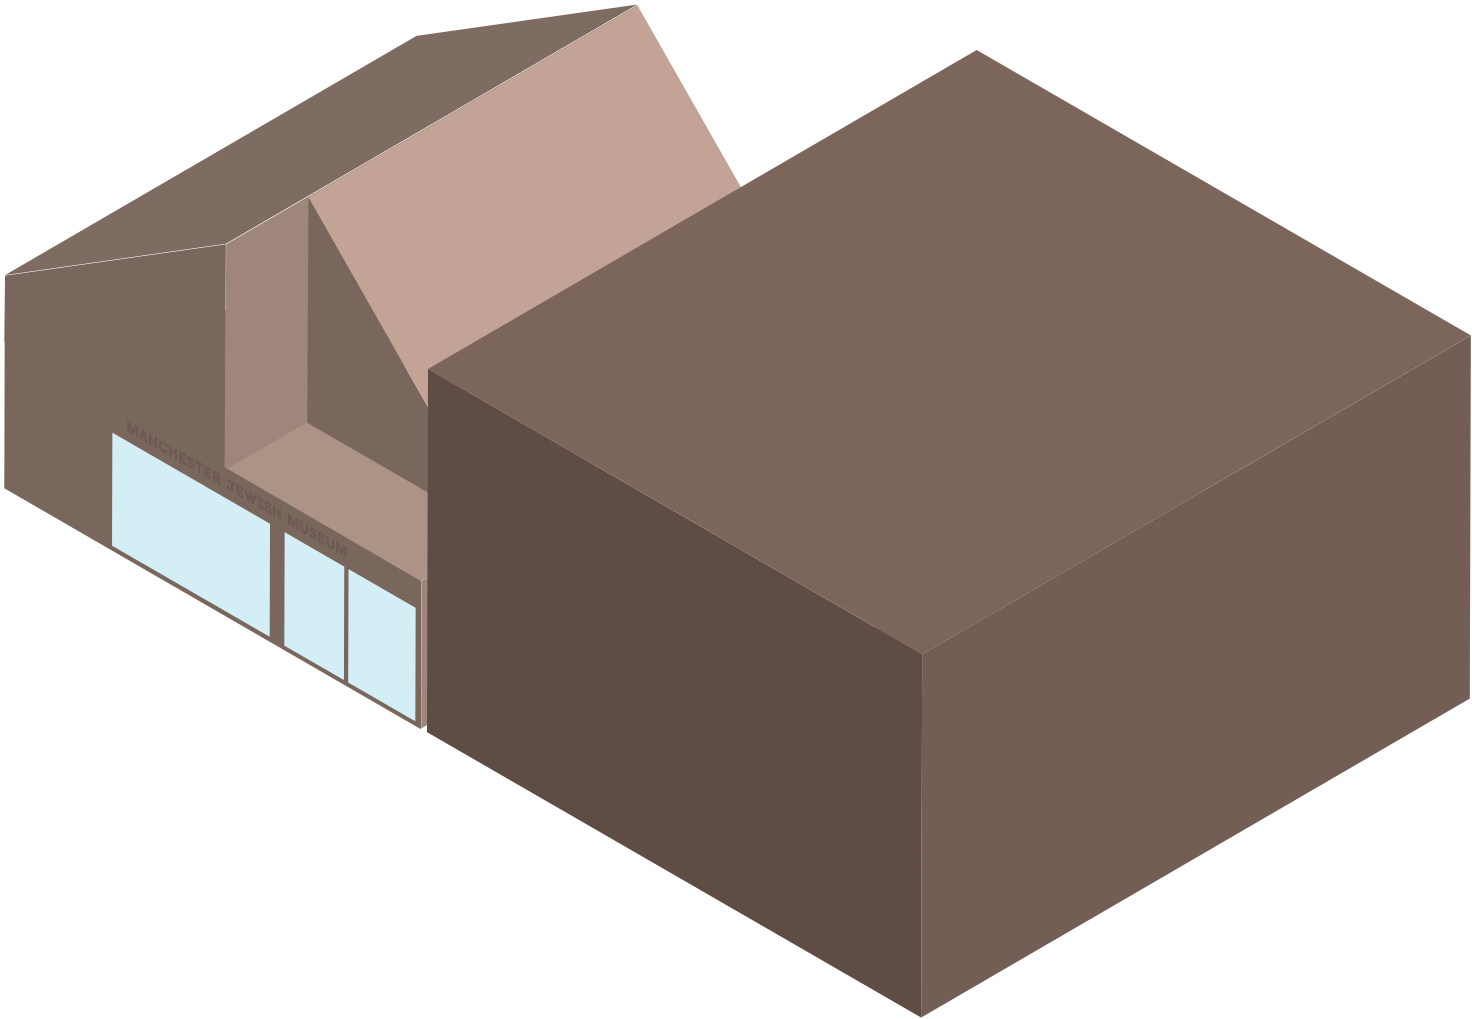

PROJECT	
Project Name	MJM
Drawing Name	Facade Signage
DESIGN STAGE	Final
DRAWN	AM
CHECKED	AM
DATE	12-03-2020
DRAWING TITLE	MJM_facade_signage _200312
DRAWING NO.	
revision History	3
LINES	
	Cut M100
	Dims C100
SCALE	
1:50 at A3	
	Twelve Design Ltd. www.twelve.la hi@twelve.la 020 8133 1212
All Rights reserved. These drawings, concepts, designs and ideas are the property of Twelve. They may not be copied, reproduced, disclosed to others or used in connection with any work other than specified project for which they were prepared, in whole or in part, without the prior written authorisation of Twelve Design Ltd.	
22 Prince of Wales Rd London NW5 3LG	



PROJECT	
Project Name	MJM
Drawing Name	Facade Signage
DESIGN STAGE	Final
DRAWN	AM
CHECKED	AM
DATE	12-03-2020
DRAWING TITLE	MJM_facade_signage _200312
DRAWING NO.	
revision History	3

LINES	
	Cut M100
	Dims C100

SCALE	
1:50 at A3	

Twelve	Twelve Design Ltd. www.twelve.la hi@twelve.la 020 8133 1212
	22 Prince of Wales Rd London NW5 3LG

All Rights reserved. These drawings, concepts, designs and ideas are the property of Twelve. They may not be copied, reproduced, disclosed to others or used in connection with any work other than specified project for which they were prepared, in whole or in part, without the prior written authorisation of Twelve Design Ltd.