
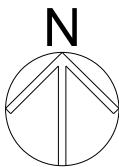


CLIENT	NOTES	REV.	DATE	AMENDMENT
		-	12/12/2020	Issued for planning

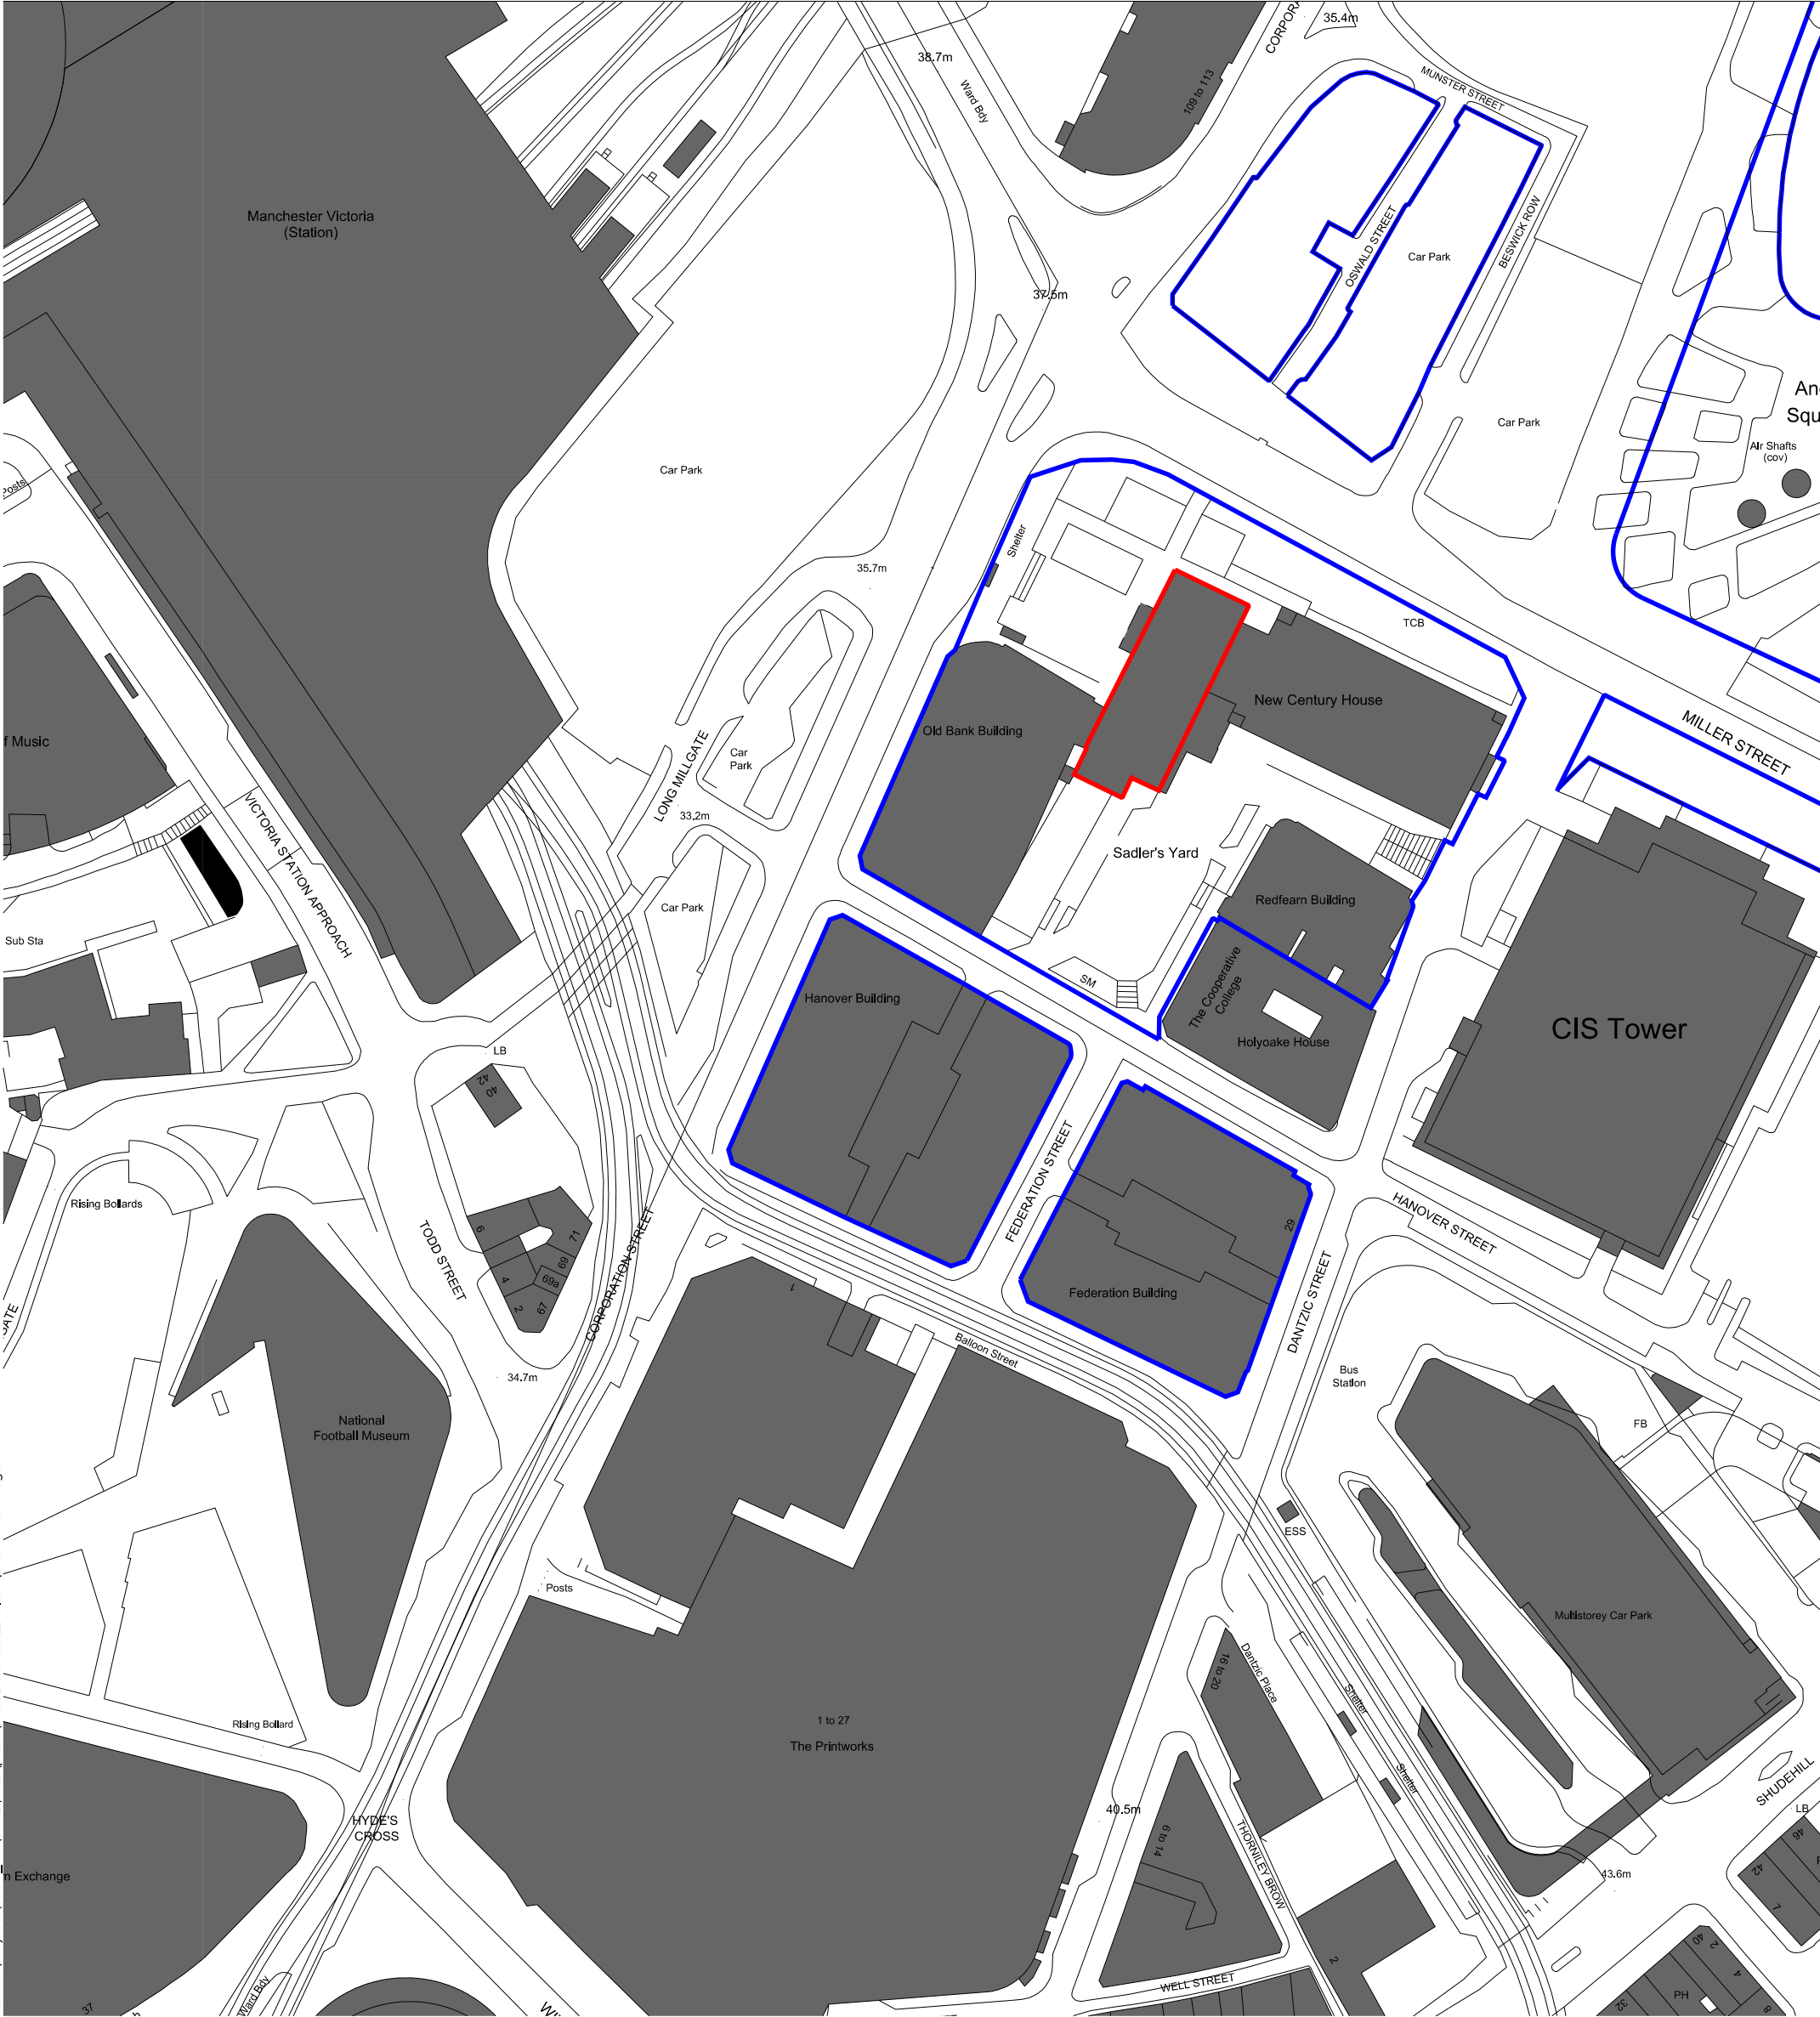

Filename:P:\Projects\6700_etc\6702\CAD\plans\NCH Basment LBC info\6717-00-800.dgn

Plotted:12/12/2020