



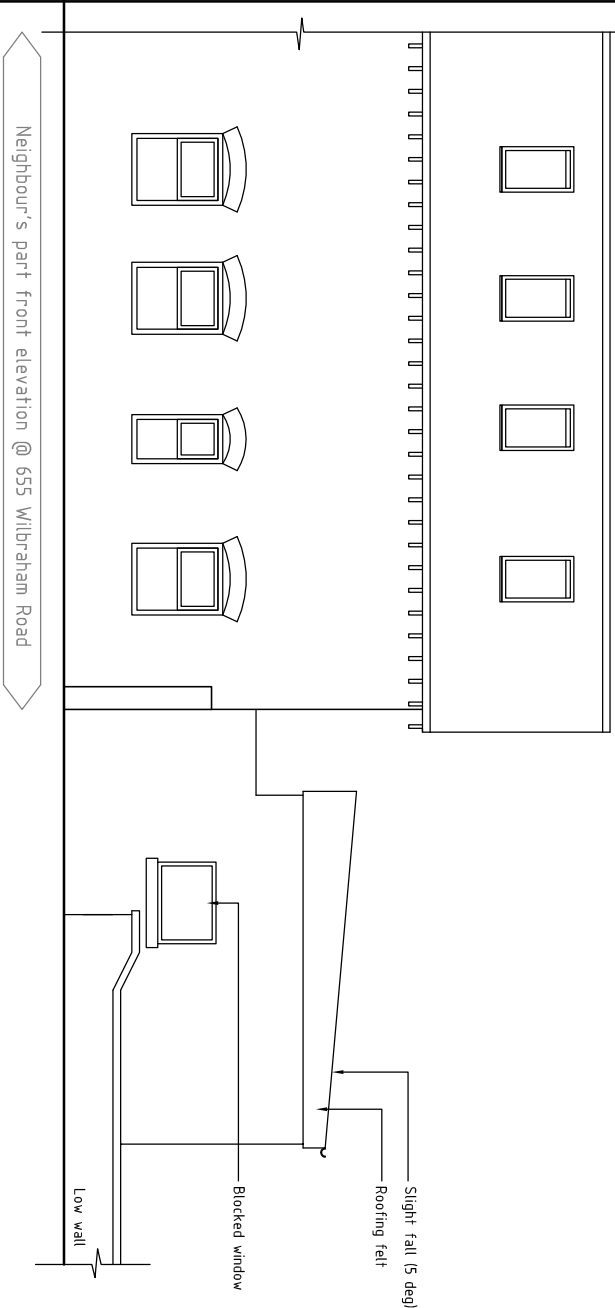

General Notes:
Drawing for reference / discussion ONLY, NOT to be used for construction. Drawing is subject to planning and detail design.

FOR
PLANNING

Existing Garage Street Elevation (North)
Scale 1:100@A4

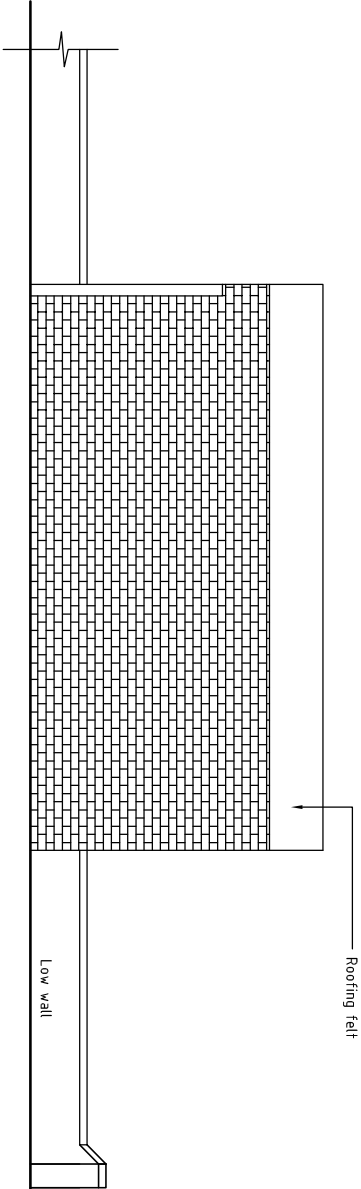

Existing Garage Inside Elevation (East)
Scale 1:100@A4

NOTES

DO NOT SCALE FROM DRAWING.
DRAWING INDICATES DESIGN INTENT ONLY.
REPORT ANY DISCREPANCIES TO CLIENT / ZENDIUM DESIGN.
NOT TO BE USED FOR CONSTRUCTION UNLESS STATED SO.
TO BE READ IN CONJUNCTION WITH OTHER DRAWINGS OR SPECIFICATION WHERE PROVIDED ©Zendium Design 2017

CLIENT

Mr A Haq

PROJECT

New House on land at 22 Edge Lane, Chorlton

SITE

AS ABOVE

DRAWING DESCRIPTION

Existing Drawings

STATUS

SKETCH

REVISED

EX

DATE

06-06-2017

SCALE

1:100@A4

DRAWING NUMBER

2015-103 EX-03A

REVISION

A

ZENDIUM

info@zendium-design.co.uk
www.zendium-design.co.uk
m. 07866 637563