


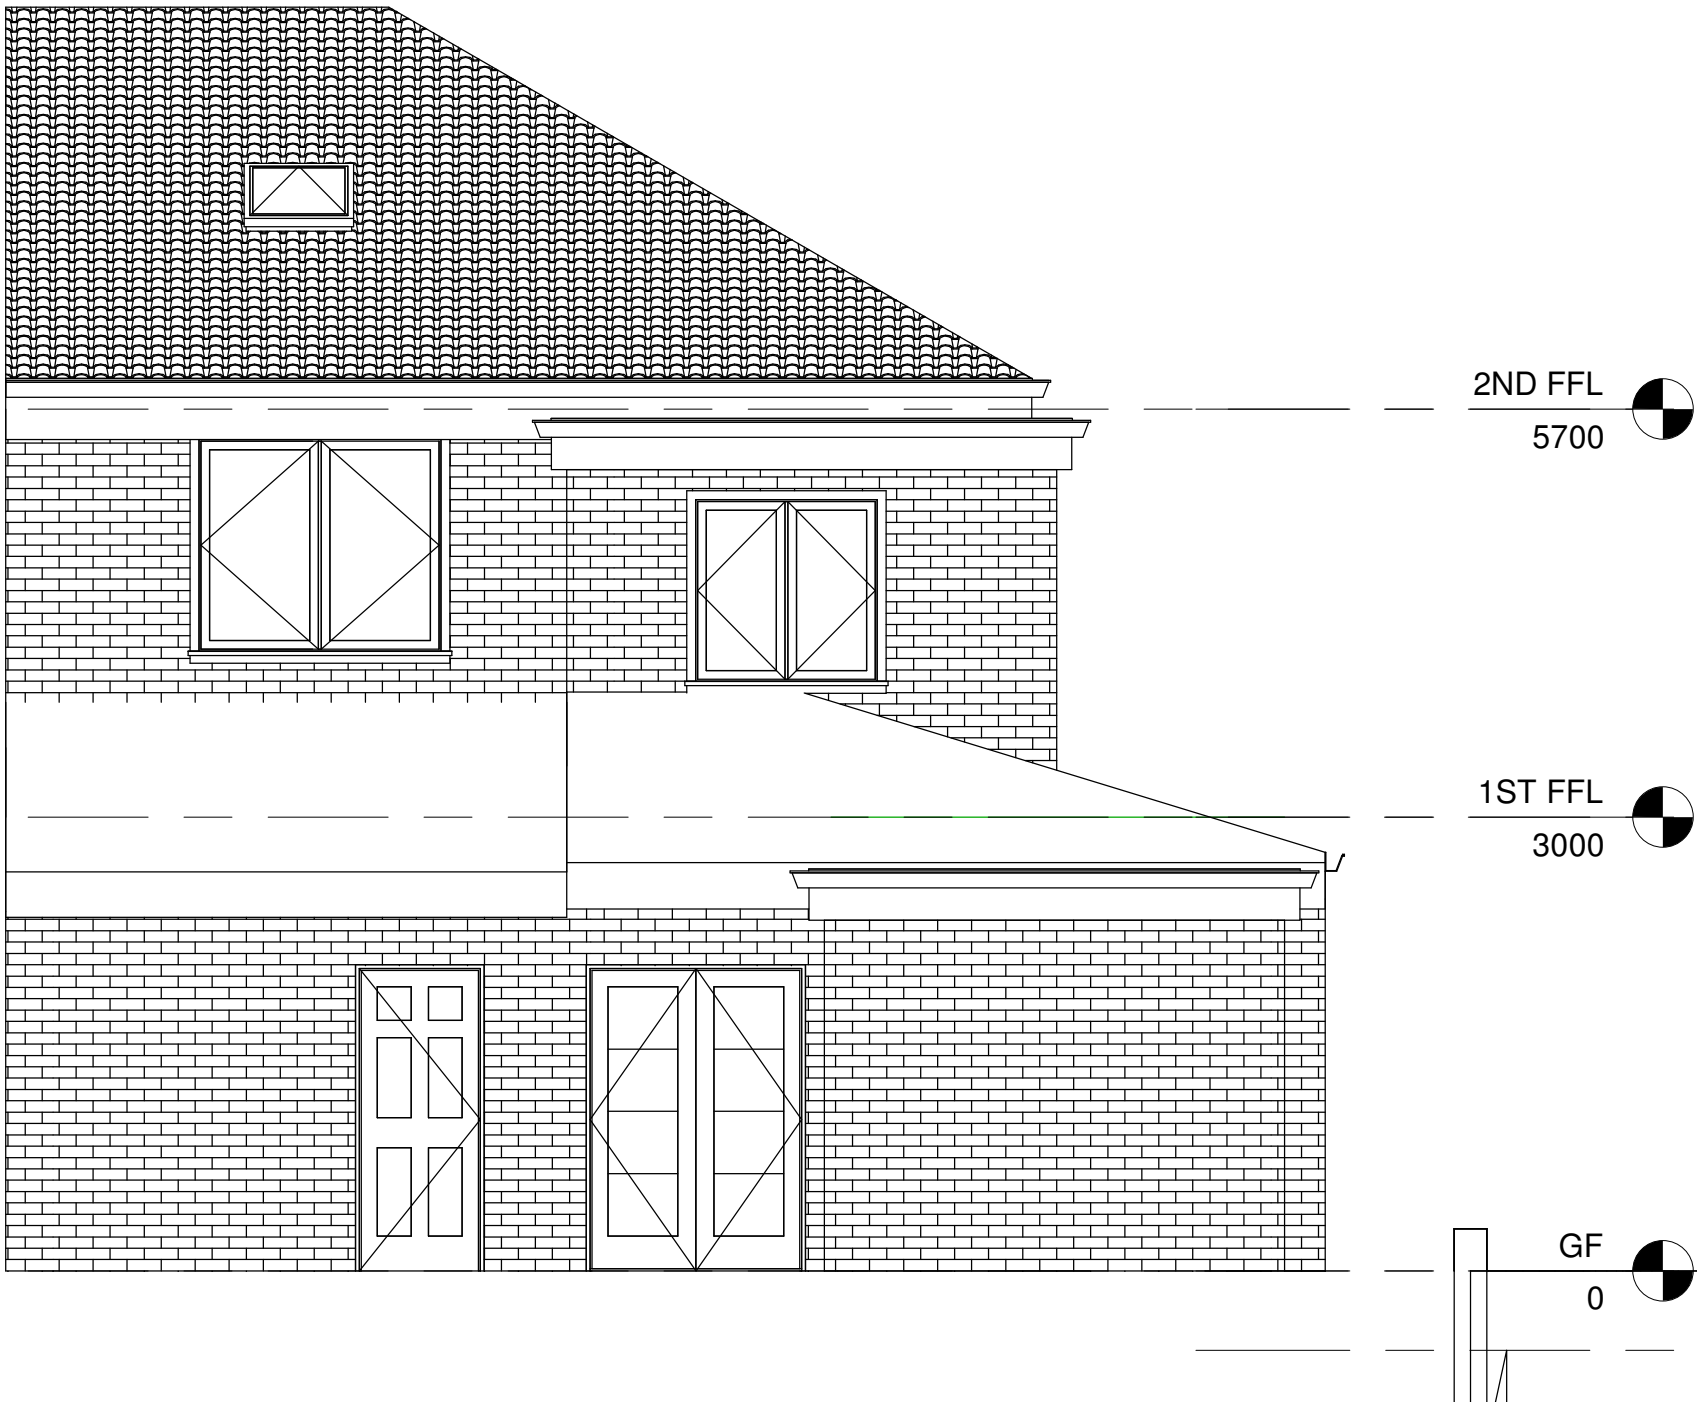


1 North EXISTING
1 : 50



2 East EXISTING
1 : 50



3 South EXISTING
1 : 50

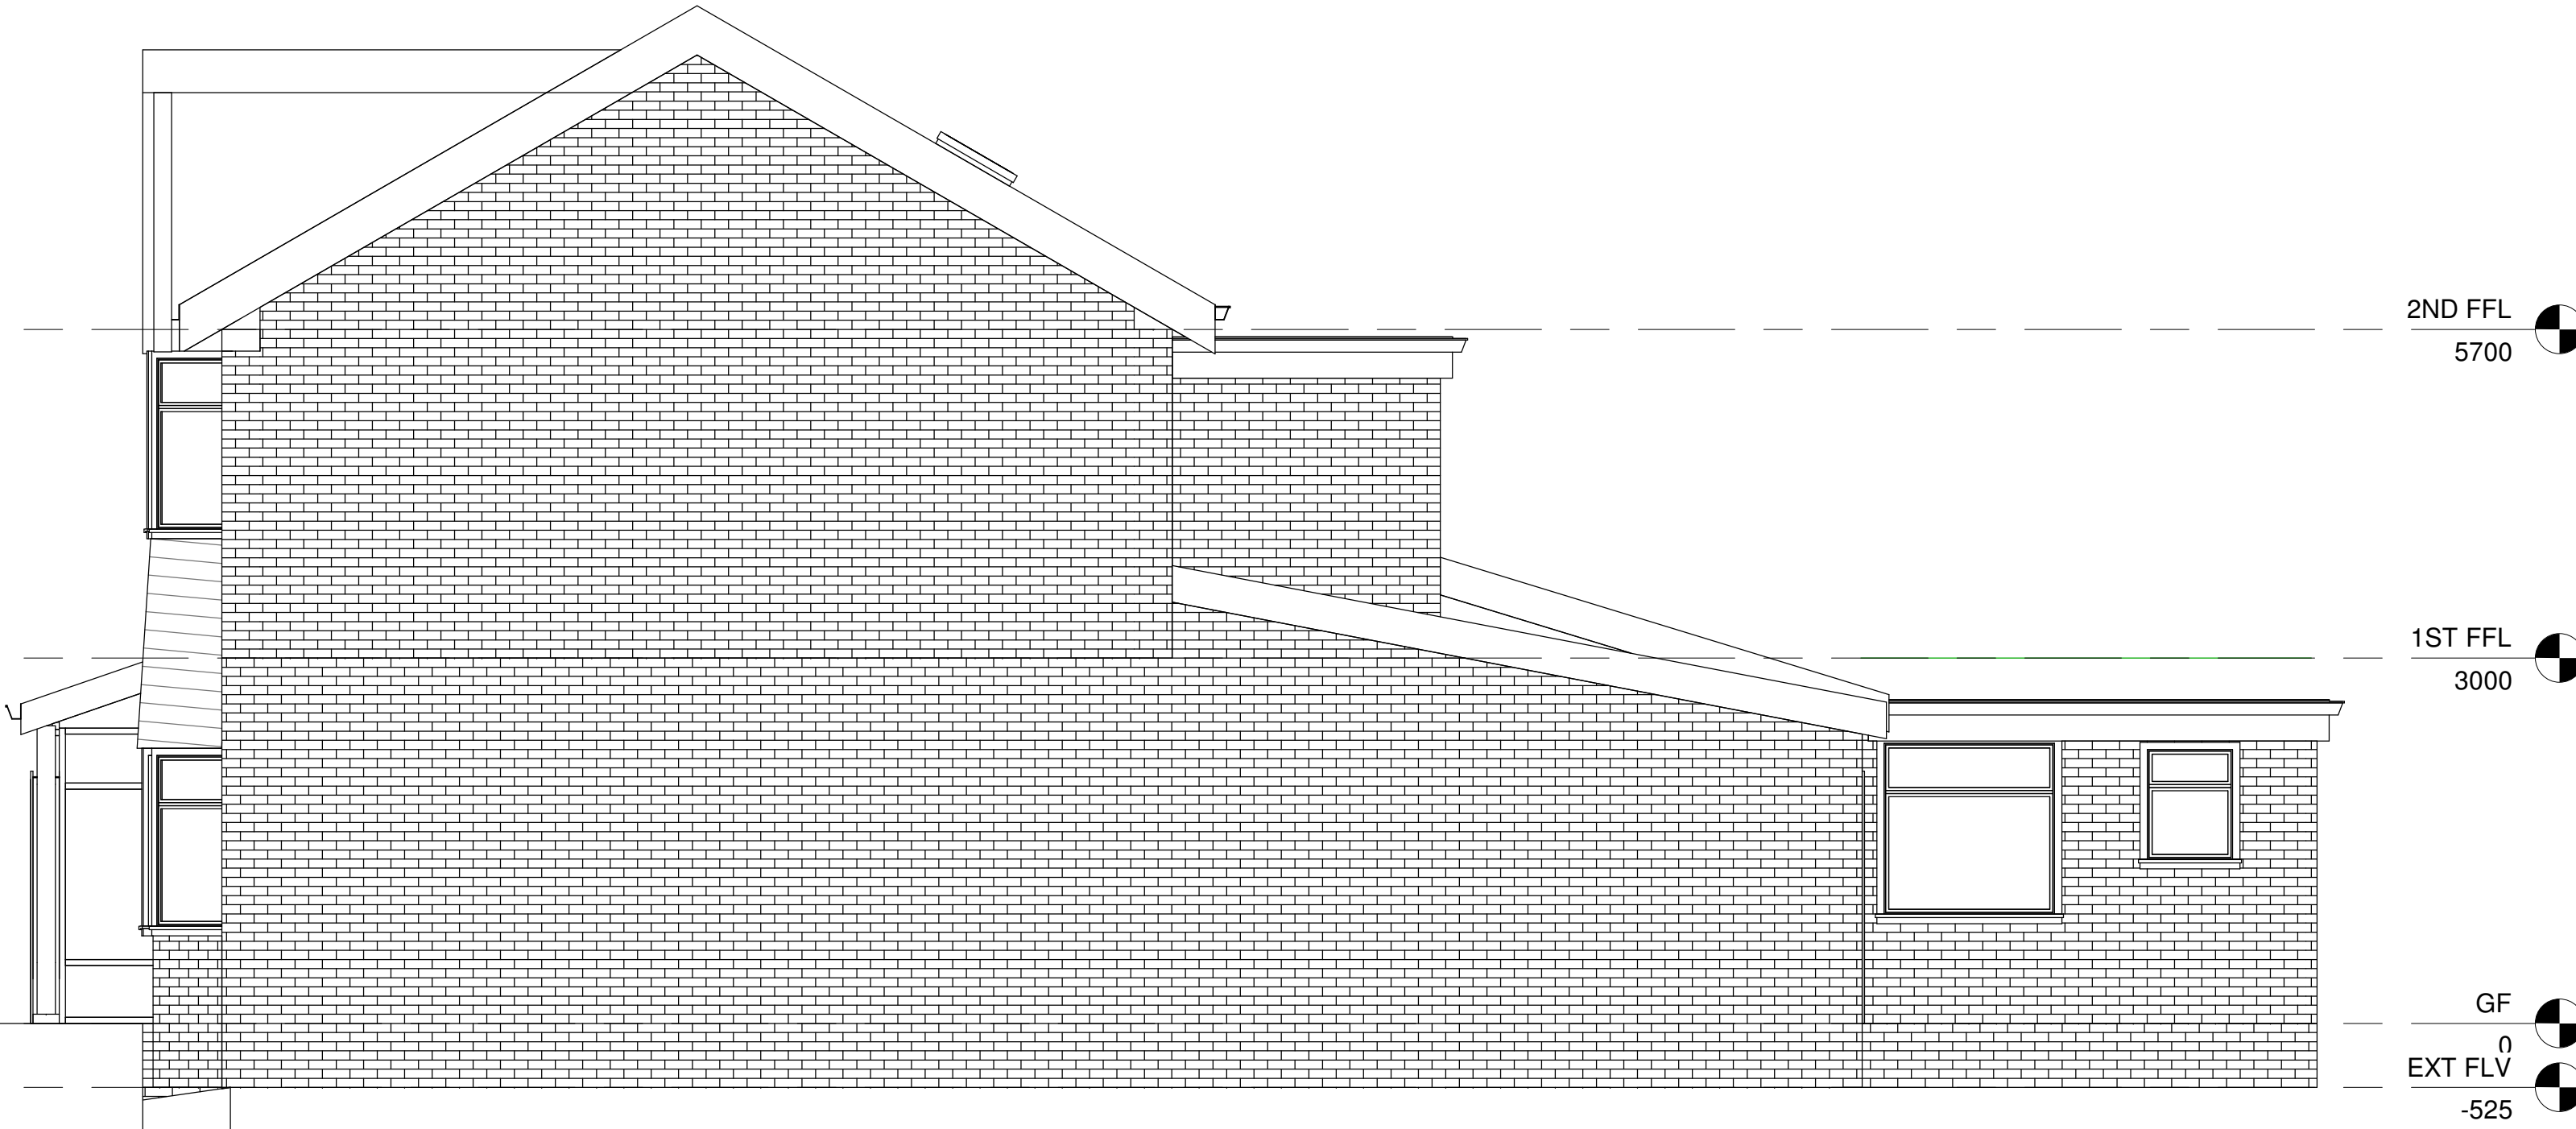

4 West EXISTING
1 : 50

Rev	Description	Date	Dr	App
original by	date created	03/17/21	by	by
NK			NK	



NK Architectural Services
Office 02, 1st Floor
227 Finney Lane, Heald Green
Cheshire
SK9 6PT
07756824647
www.nkarchitecturalservices.co.uk
enquiries@nkarchitecturalservices.co.uk

client name			
MR JAFAR 65 CRESCENT ROAD CRUMPSAL MANCHESTER M8 9JT			
project			
2 AND PART 3 STOREY SIDE AND REAR EXTENSION			
drawing			
EXISTING ELEVATIONS			
computer file		plot date	
C:\Users\p\OneDrive\NK-Arc65 Crumpsal2 STOREY EXT		03/17/21	
project number		scale	
2021.00831.0022		1 : 50 @A1	
drawing number		rev	
A103			
issue status			

This drawing is to be read in conjunction with all related drawings. All dimensions must be checked and verified on site before commencing any work or producing shop drawings. The originator should be notified immediately of any discrepancy. This drawing is copyright and remains the property of NK Architectural Services.