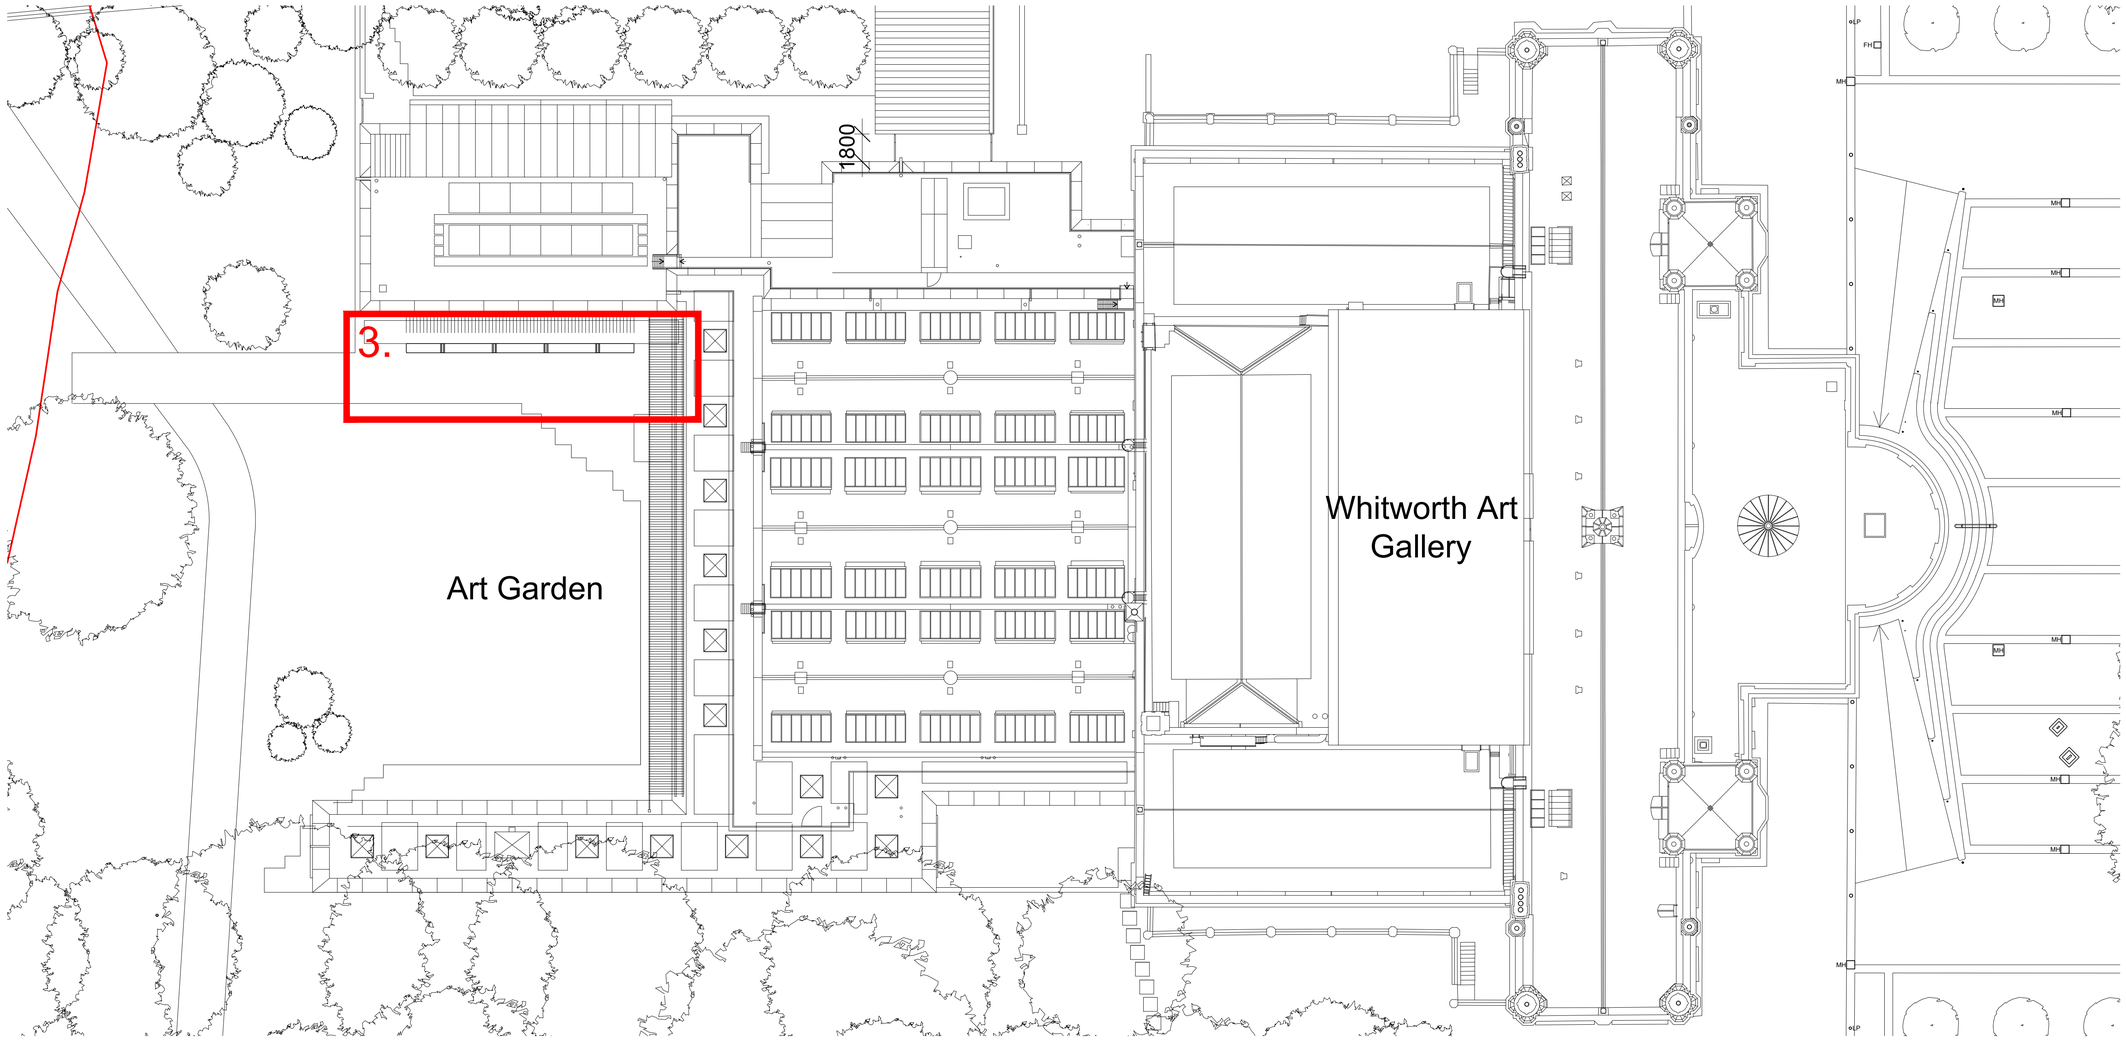

Site Location Plan
Scale 1:200

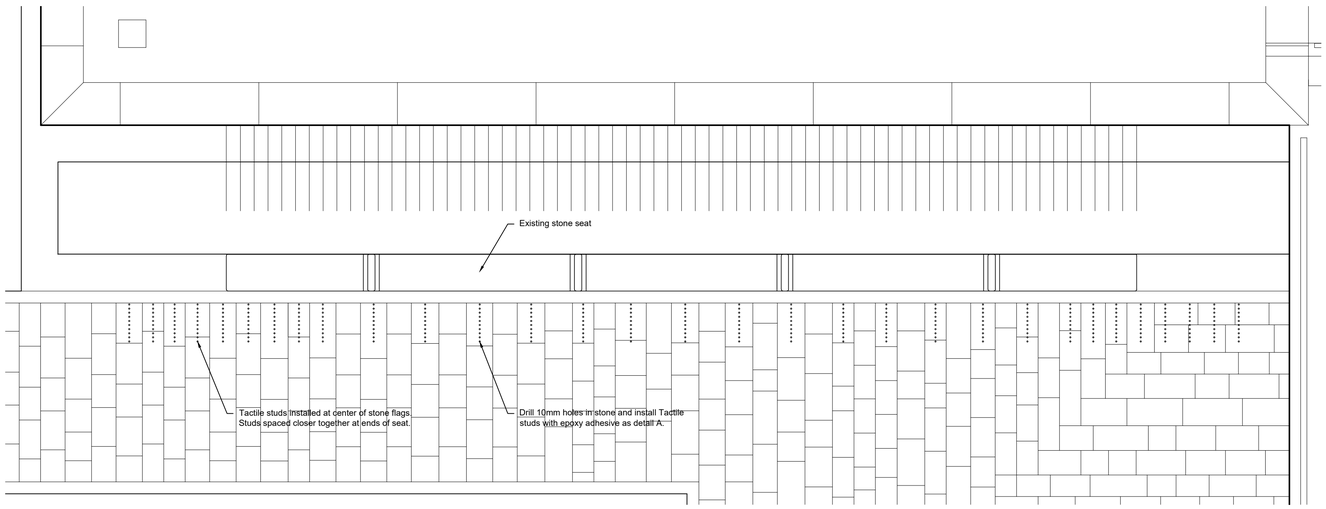

3. Art Garden Long Seat
Scale 1:50

Tactile Stud M146 (TS1156)

Tactile indicator stud in Stainless Steel with grooved surface.
Marine grade 304 / 316 stainless steel 25 x 25 x 5mm

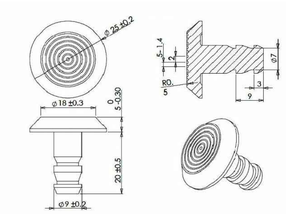

Detail A

The University of Manchester

NOTES

1. DO NOT SCALE FROM THIS DRAWING.
2. ALL MEASUREMENTS ARE IN MILLIMETRES UNLESS STATED OTHERWISE.
3. THIS DRAWING IS TO BE READ IN CONJUNCTION WITH THE SPECIFICATION AND ALL RELEVANT ARCHITECTURAL, ELECTRICAL, MECHANICAL AND STRUCTURAL DRAWINGS.
4. (c) UNIVERSITY OF MANCHESTER. THIS DRAWING MUST NOT BE REPRODUCED WITHOUT PERMISSION.
5. DIRECTORATE OF ESTATES AND FACILITIES TO BE NOTIFIED OF ANY DISCREPANCIES.

IN ADDITION TO THE HAZARDS/RISKS NORMALLY ASSOCIATED WITH THE TYPES OF WORK DETAILED ON THIS DRAWING, NOTE THE FOLLOWING SIGNIFICANT RESIDUAL RISKS :-

Item	Hazard	Risk
-		

Rev	Description	By	Date	Chk'd	Auth
A	Revised to MUMA's original design	CT	23/10/19		

MANCHESTER 1824
The University of Manchester

Directorate of Estates and Facilities
Beyer Building
The University of Manchester
Oxford Road
Manchester
M13 9PL

Drawing Status
PLANNING

Project
SKATEBOARD DETERRENTS

Building Name
WHITWORTH ART GALLERY

Sub Site Name
-

Site Name
-

Drawing Title
SKATEBOARD DETERRENTS
TO ART GARDEN LONG SEAT

PM	Drawn	Checked	Authorised
CT	CT	--	--
Scale @A1	Date 23/10/19	Date --/--/--	Date --/--/--

Drawing No.
031AA-7387-A102

Revision
A