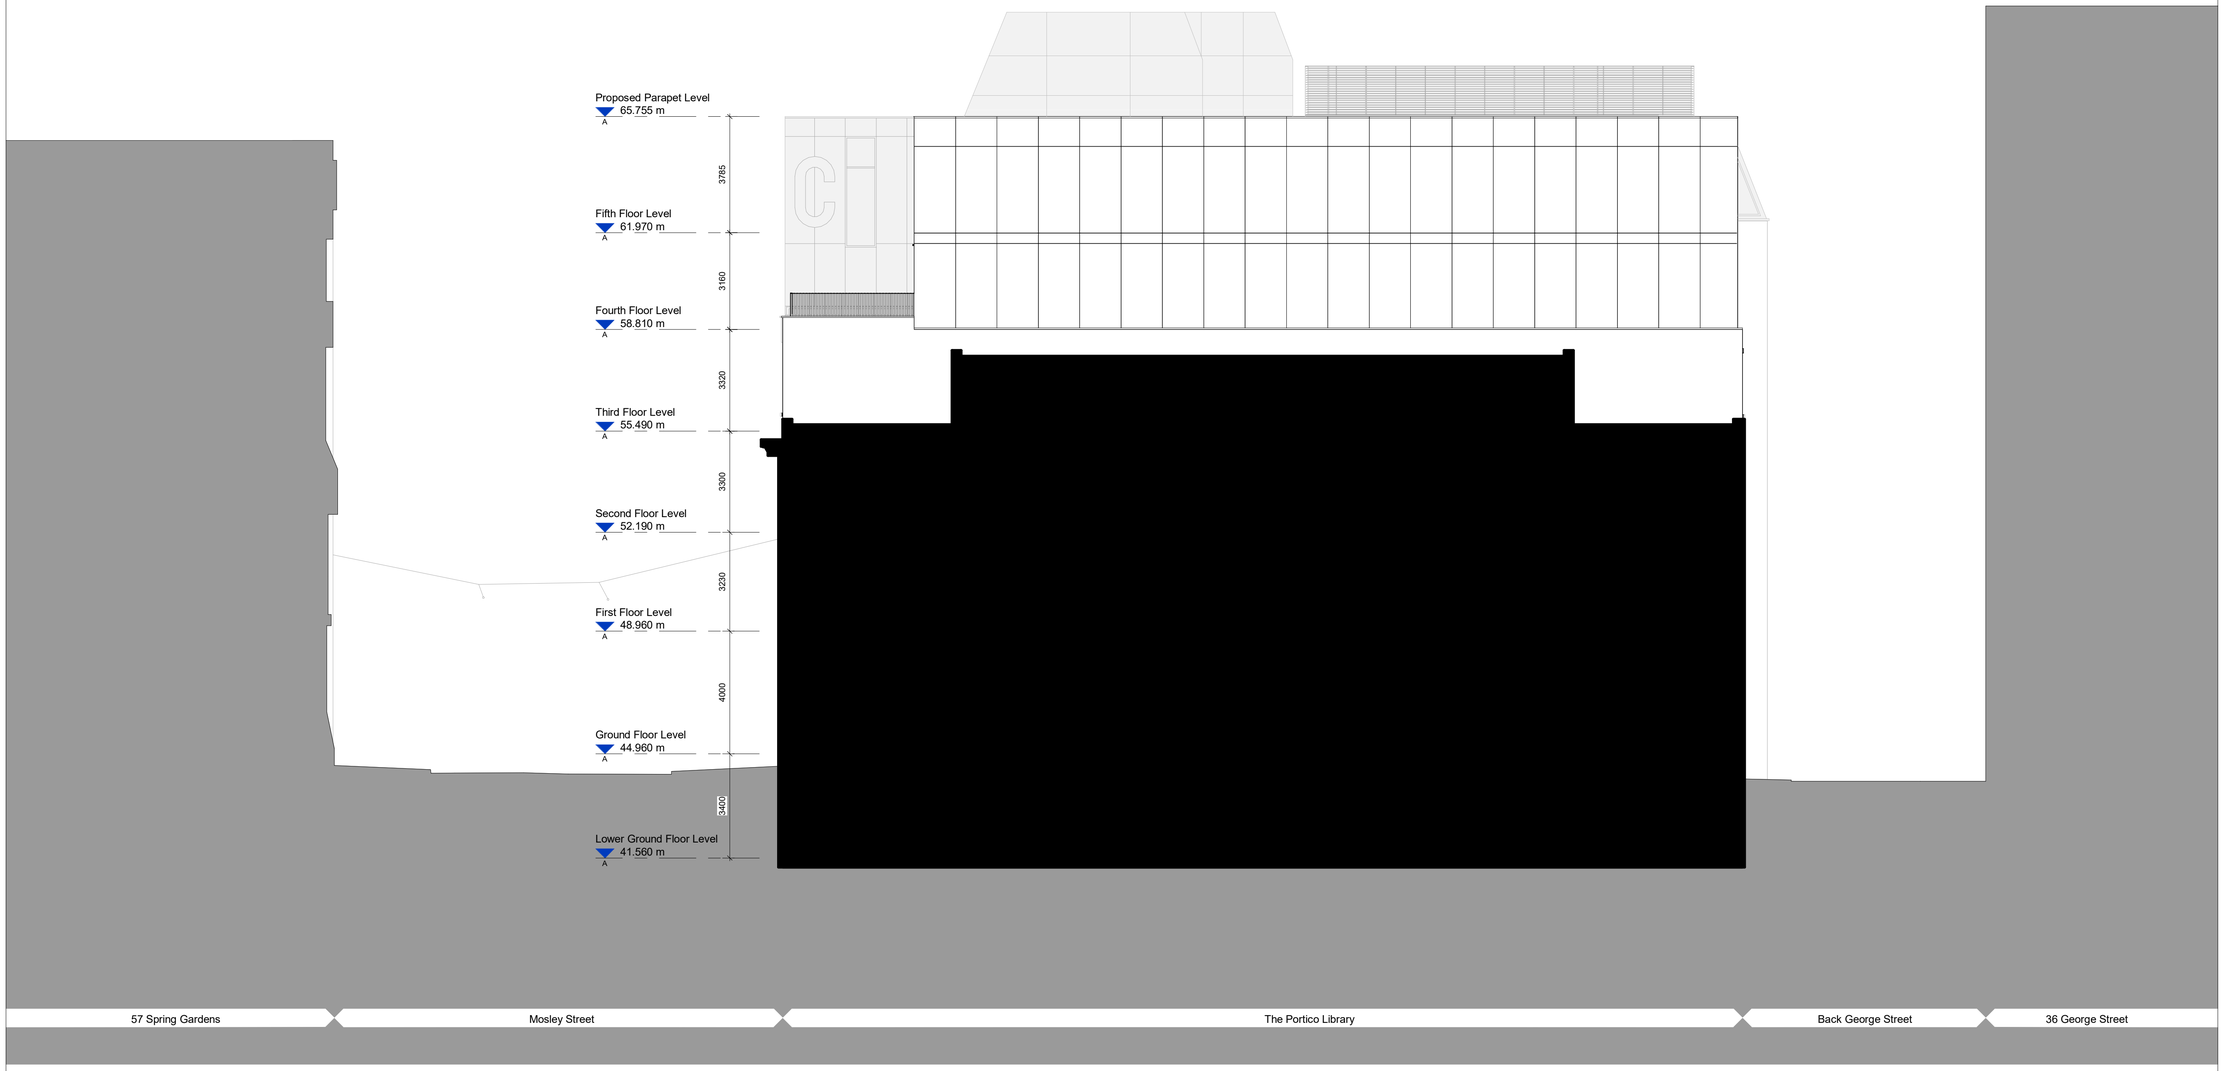

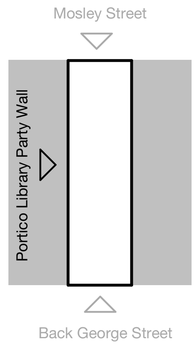

Copyright Hawkins\Brown Architects
No implied licence exists. This drawing should not be used to calculate areas for the purposes of valuation. Do not scale this drawing. All dimensions to be checked on the site by the contractor and such dimensions to be their responsibility. All work must comply with relevant British Standards and Building Regulations requirements. Drawing errors and omissions to be reported to the architect. To be read inconjunction with Architect's specification and other consultant information.

Rev	Description	Date
P1.1	Issued for Planning	05.04.19
P1.2	Updated for Non-Material Amendment	29.01.21

3C Tariff Street
Manchester M1 2FF
mail@hawkinsbrown.com
hawkinsbrown.com

Hawkins\Brown

Project
53-55 Mosley Street
Manchester M2 3FF

Drawing
Proposed Portico Library Party Wall Elevation

Scale @ A1		Date
1 : 100		TBC 2021
Drawn By		**Checked By**
DG		TD
Job Number	**Status**	**Purpose of Issue**
18007	S2	Planning

Drawing No. MST-HBA-YY-ZZ-DR-A-21-3002
Rev P1.2

0 1 2 5 10