



Site Plan as Existing  
Scale - 1:200



NOTES

Drawings are to be used for obtaining planning permission & building regulations approval only. All measurements to be checked on site. Approved drawings are to be read in conjunction with the written specification. Any discrepancies within the project documentation are to be reported to this Practice for resolution.

© AG Architectural Solutions Ltd.  
Note that the 'Party Wall etc. Act 1996' should be considered prior to the commencement of work.

**+ AG Architectural Solutions**

19 Hillbrook Road, Offerton, Stockport, SK1 4JW  
0161 355 5880  
enquiries@ag-solutions.co.uk

**Mr Hazelwood & Miss Lowndes**

70 Catterick Road  
Didsbury  
Manchester  
M20 6GF



PROJECT : Single Storey Extension

DRAWING : Site Plan as Existing

DRAWING NO. : 2020.28.P1


DATE : January 2021

SHEET

1

SCALE

1:200 @ A3

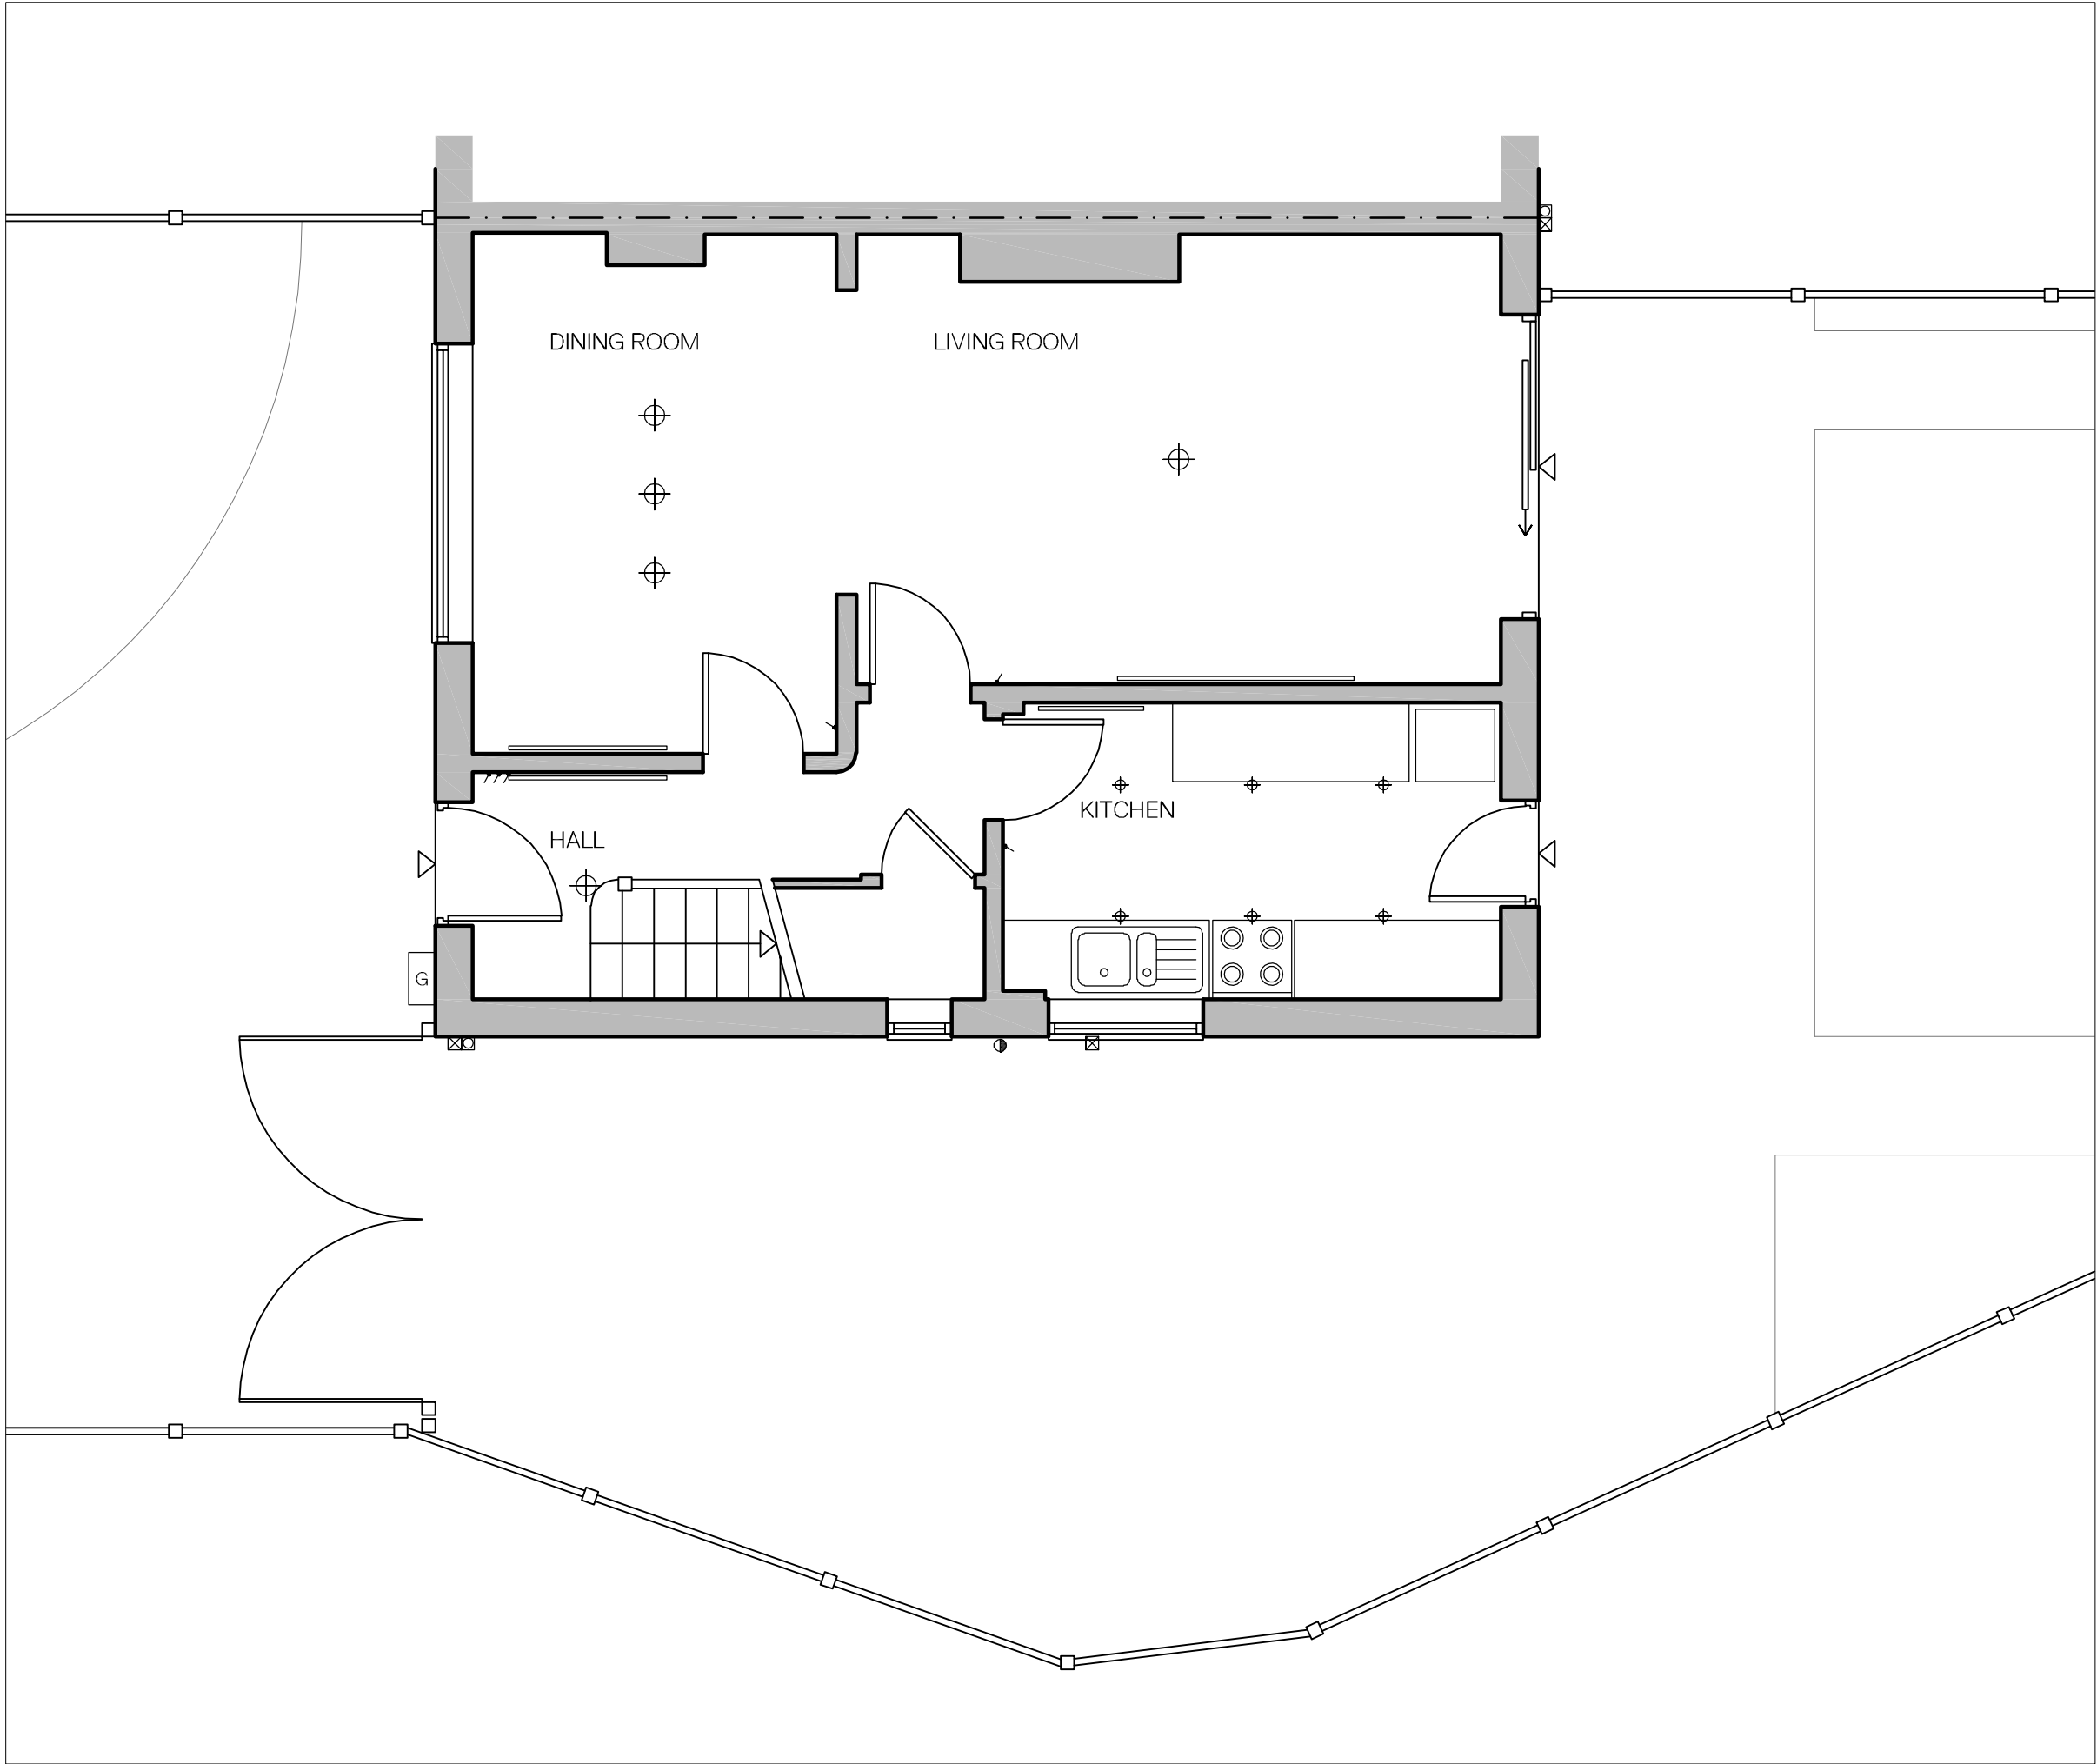

Ground Floor Plan as Existing  
Scale - 1:50



NOTES

Drawings are to be used for obtaining planning permission & building regulations approval only. All measurements to be checked on site. Approved drawings are to be read in conjunction with the written specification. Any discrepancies within the project documentation are to be reported to this Practice for resolution.  
© AG Architectural Solutions Ltd.  
Note that the 'Party Wall etc. Act 1996' should be considered prior to the commencement of work.

**+ AG Architectural Solutions**

19 Hillbrook Road, Offerton, Stockport, SK1 4JW  
0161 355 5880  
enquiries@ag-solutions.co.uk

**Mr Hazelwood & Miss Lowndes**

70 Catterick Road  
Didsbury  
Manchester  
M20 6GF



PROJECT : Single Storey Extension

DRAWING : Ground Floor Plan as Existing

DRAWING NO. : 2020.28.P2

DATE : January 2021

SHEET


2

SCALE


1:50 @ A3



Front Elevation as Existing  
Scale - 1:100

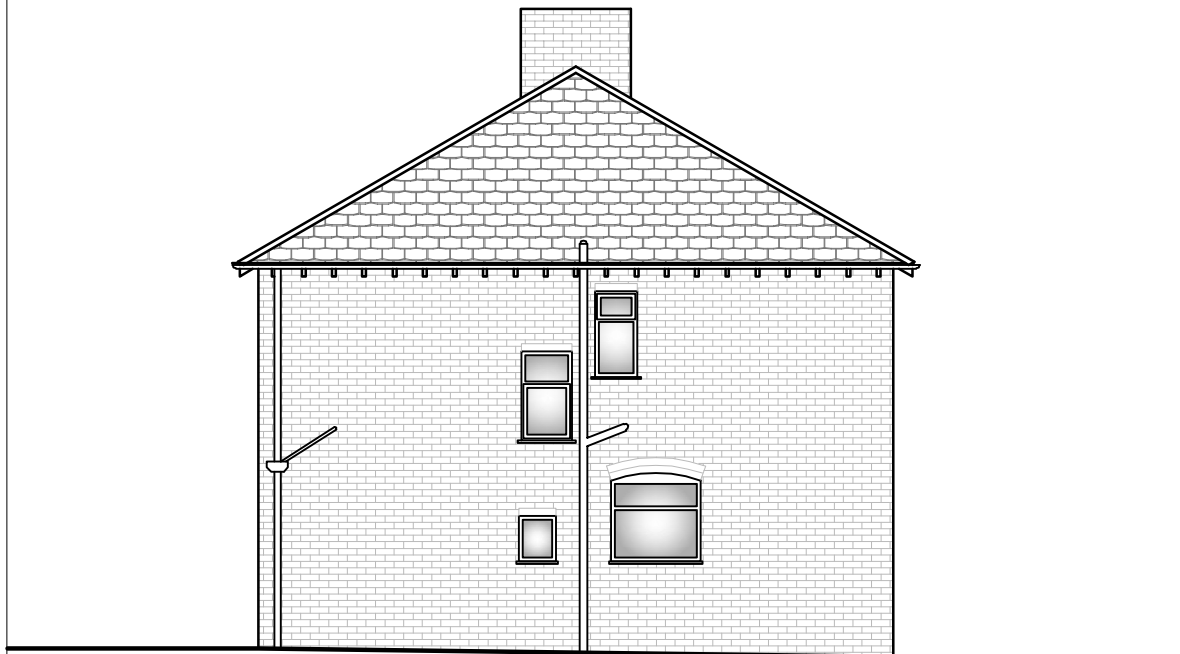

Side Elevation as Existing  
Scale - 1:100

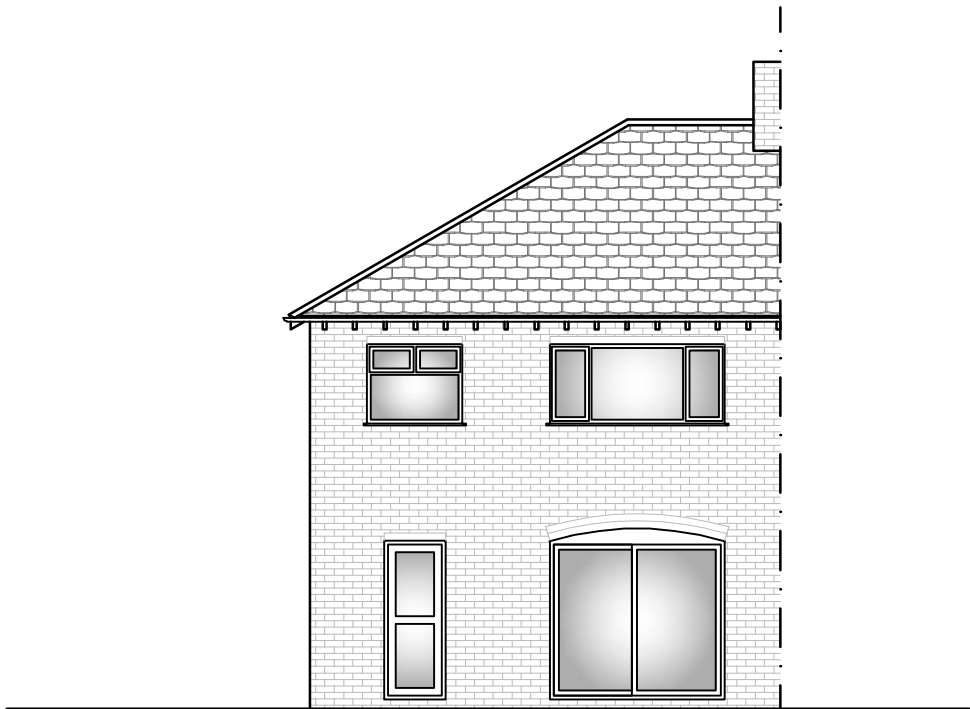

Rear Elevation as Existing  
Scale - 1:100



## NOTES

Drawings are to be used for obtaining planning permission & building regulations approval only. All measurements to be checked on site. Approved drawings are to be read in conjunction with the written specification. Any discrepancies within the project documentation are to be reported to this Practice for resolution.  
© AG Architectural Solutions Ltd.  
Note that the 'Party Wall etc. Act 1996' should be considered prior to the commencement of work.

**+ AG Architectural Solutions**

19 Hillbrook Road, Offerton, Stockport, SK1 4JW  
0161 355 5880  
enquiries@ag-solutions.co.uk

**Mr Hazelwood & Miss Lowndes**

70 Catterick Road  
Didsbury  
Manchester  
M20 6GF



PROJECT : Single Storey Side Extension

DRAWING : Elevations as Existing

DRAWING NO. : 2020.28.P3

DATE : January 2021

SHEET

3

SCALE

1:100 @ A3



Site Plan as Proposed  
Scale - 1:200

NOTES

Drawings are to be used for obtaining planning permission & building regulations approval only. All measurements to be checked on site. Approved drawings are to be read in conjunction with the written specification. Any discrepancies within the project documentation are to be reported to this Practice for resolution.

© AG Architectural Solutions Ltd.  
Note that the 'Party Wall etc. Act 1996' should be considered prior to the commencement of work.

**+ AG Architectural Solutions**

19 Hillbrook Road, Offerton, Stockport, SK1 4JW  
0161 355 5880  
enquiries@ag-solutions.co.uk

**Mr Hazelwood & Miss Lowndes**

70 Catterick Road  
Didsbury  
Manchester  
M20 6GF



PROJECT : Single Storey Extension

DRAWING : Site Plan as Proposed

DRAWING NO. : 2020.28.P4


DATE : January 2021

SHEET

4

SCALE

1:200 @ A3

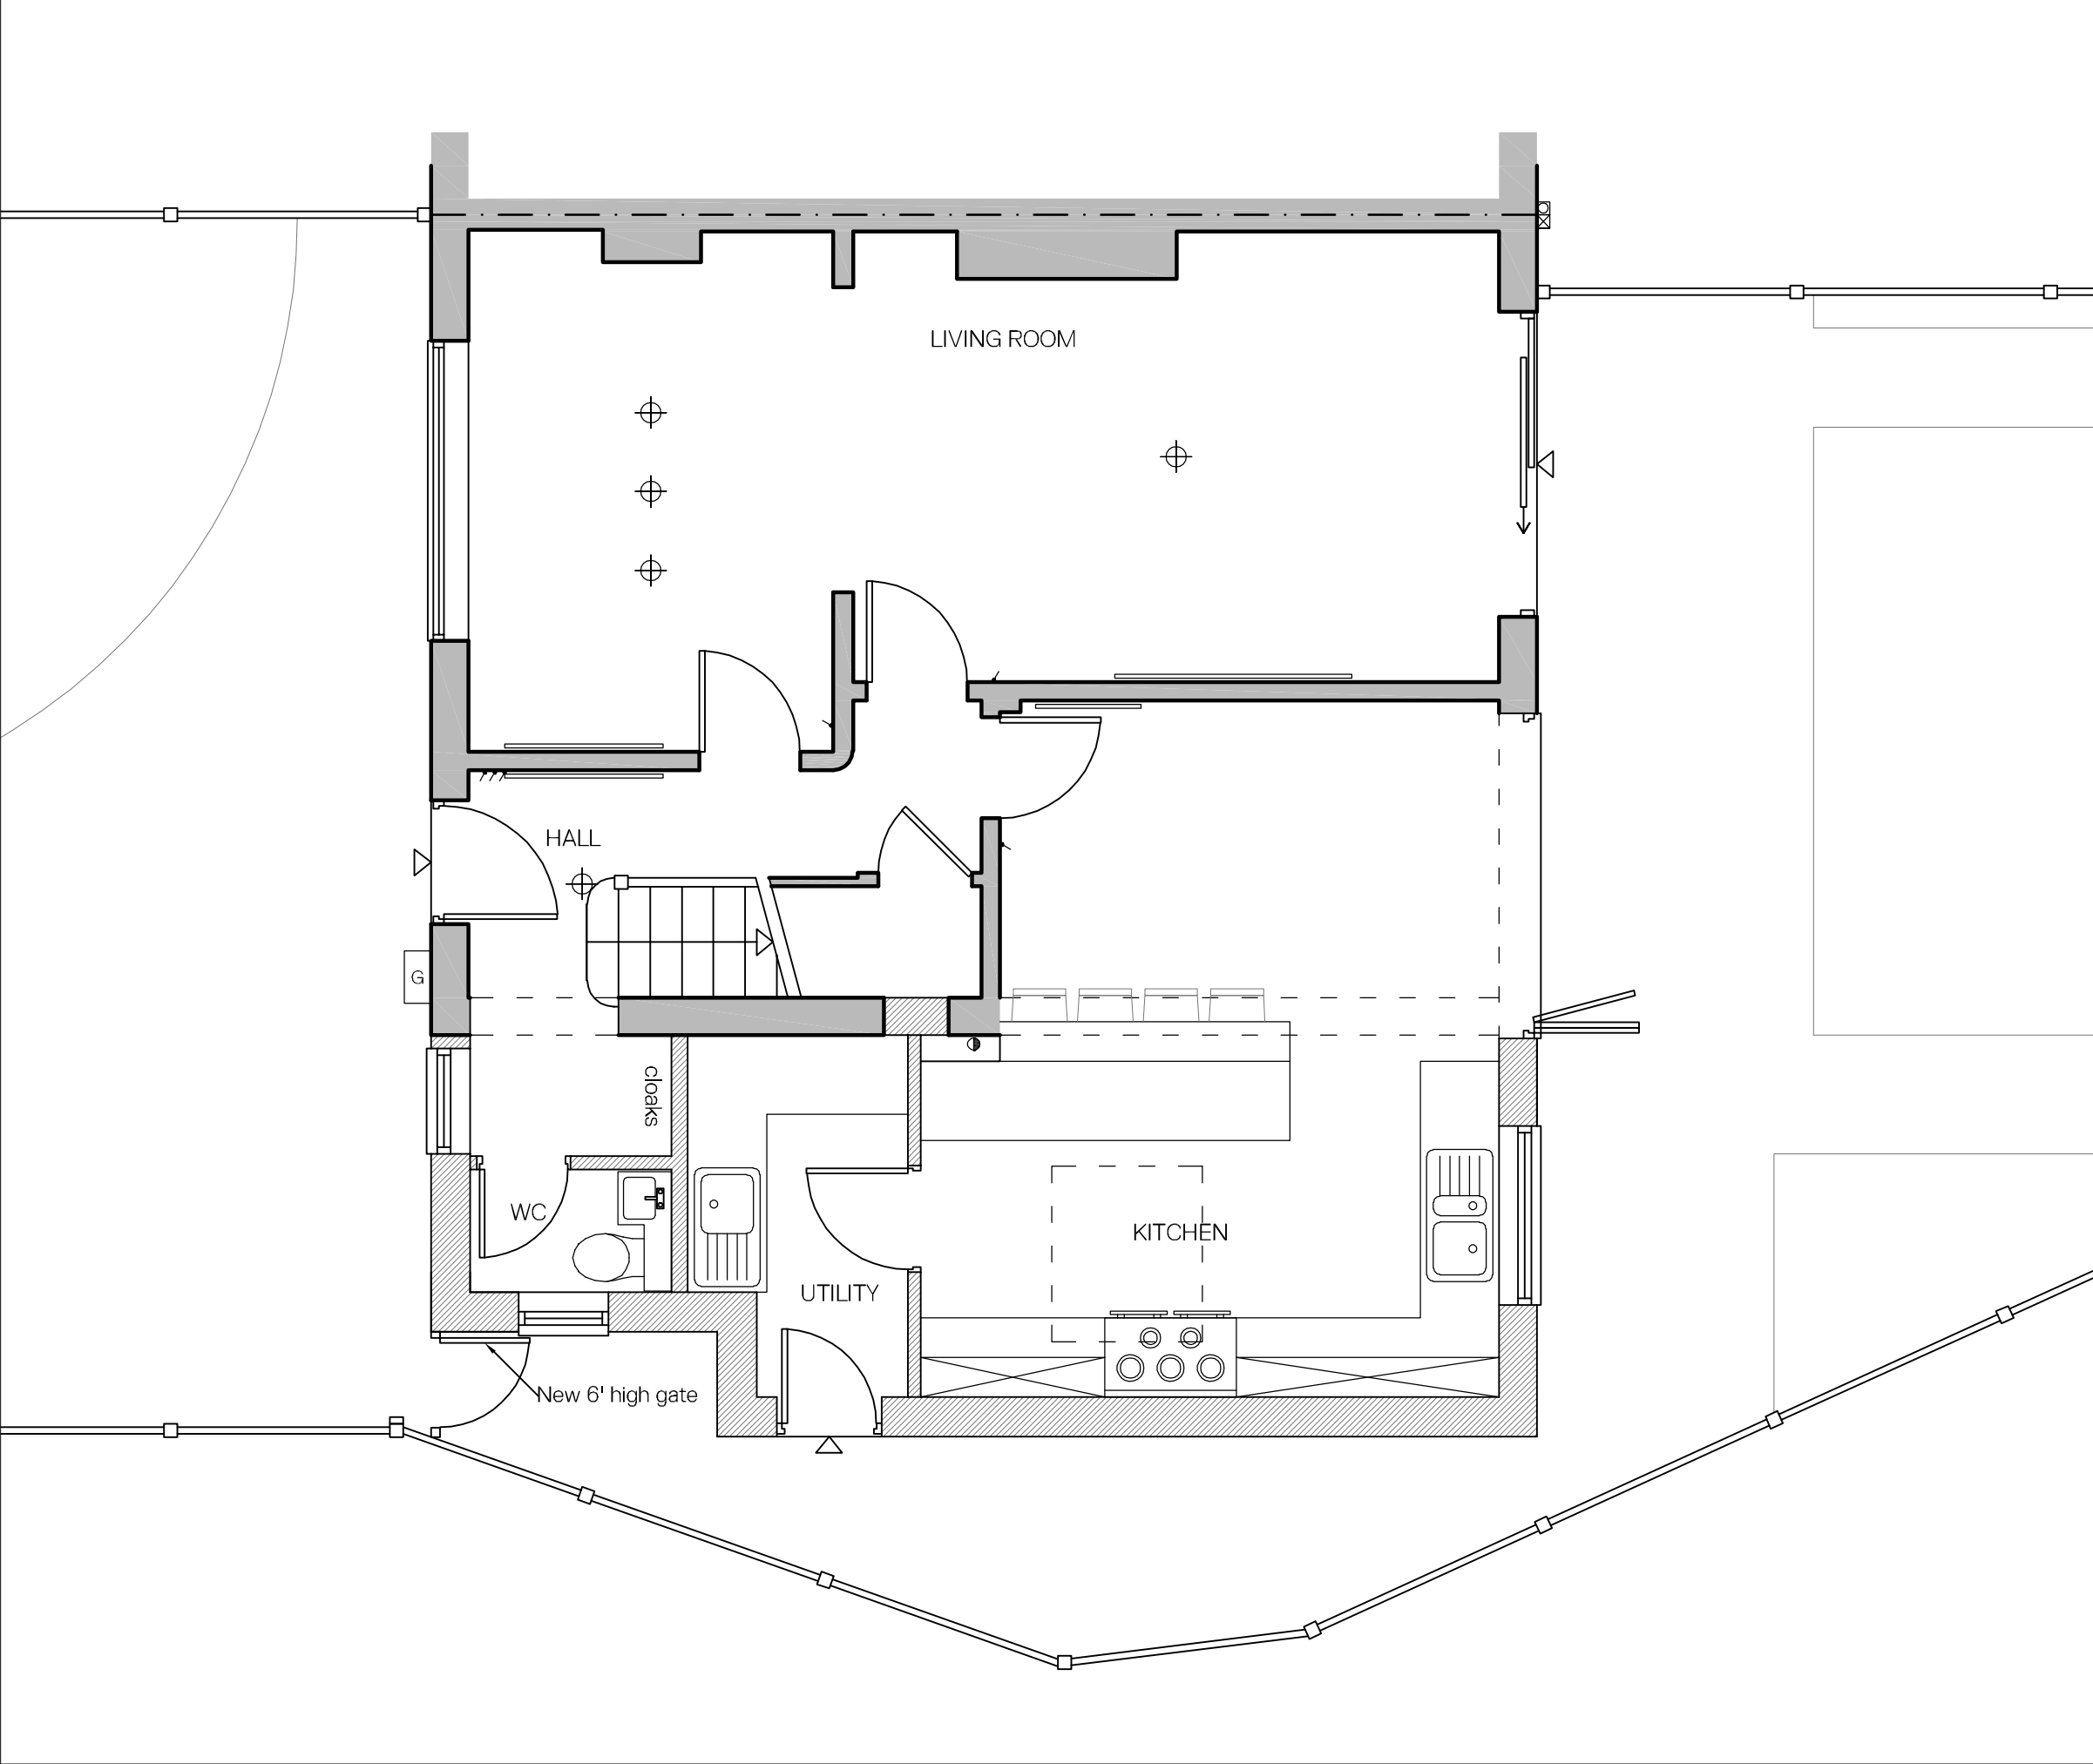

Ground Floor Plan as Proposed  
Scale - 1:50



NOTES

Drawings are to be used for obtaining planning permission & building regulations approval only. All measurements to be checked on site. Approved drawings are to be read in conjunction with the written specification. Any discrepancies within the project documentation are to be reported to this Practice for resolution.

© AG Architectural Solutions Ltd.  
Note that the 'Party Wall etc. Act 1996' should be considered prior to the commencement of work.

**+ AG Architectural Solutions**

19 Hillbrook Road, Offerton, Stockport, SK1 4JW  
0161 355 5880  
enquiries@ag-solutions.co.uk

**Mr Hazelwood & Miss Lowndes**  
70 Catterick Road  
Didsbury  
Manchester  
M20 6GF




PROJECT : Single Storey Extension  
DRAWING : Ground Floor Plan as Proposed  
DRAWING NO. : 2020.28.P5  
DATE : January 2021

SHEET  
**5**  
SCALE  
1:50 @ A3



Front Elevation as Proposed  
Scale - 1:100

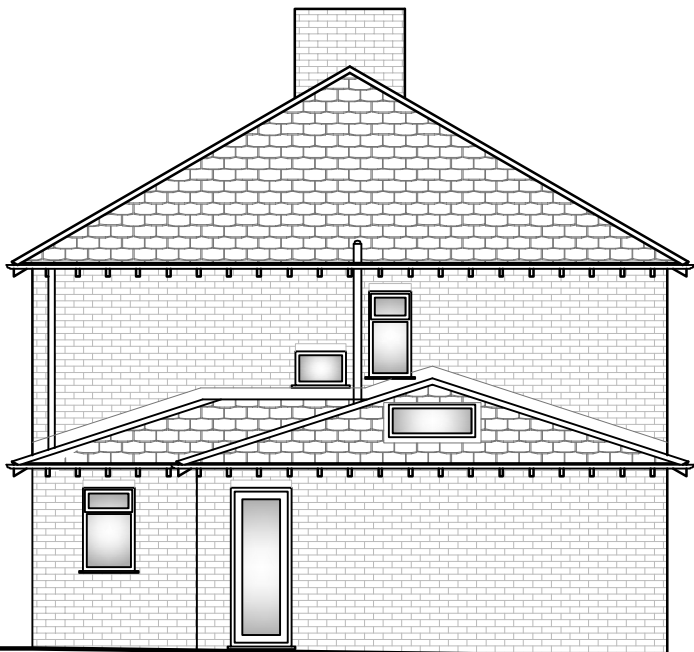

Side Elevation as Proposed  
Scale - 1:100



Rear Elevation as Proposed  
Scale - 1:100



# NOTES

Drawings are to be used for obtaining planning permission & building regulations approval only. All measurements to be checked on site. Approved drawings are to be read in conjunction with the written specification. Any discrepancies within the project documentation are to be reported to this Practice for resolution.  
© AG Architectural Solutions Ltd.  
Note that the 'Party Wall etc. Act 1996' should be considered prior to the commencement of work.

**+ AG Architectural Solutions**

19 Hillbrook Road, Offerton, Stockport, SK1 4JW  
0161 355 5880  
enquiries@ag-solutions.co.uk

**Mr Hazelwood & Miss Lowndes**

70 Catterick Road  
Didsbury  
Manchester  
M20 6GF



PROJECT : Single Storey Side Extension

DRAWING : Elevations as Proposed

DRAWING NO. : 2020.28.P6

DATE : January 2021

SHEET

6

SCALE

1:100 @ A3