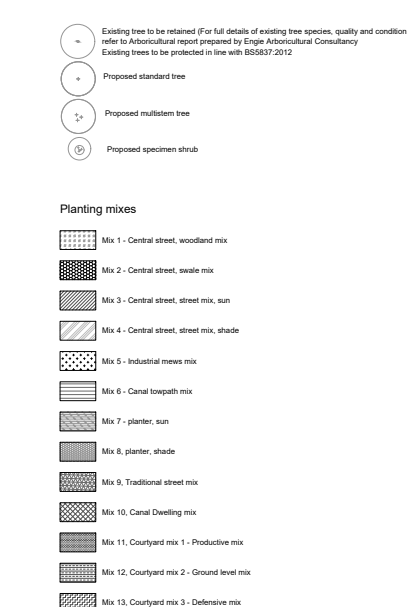
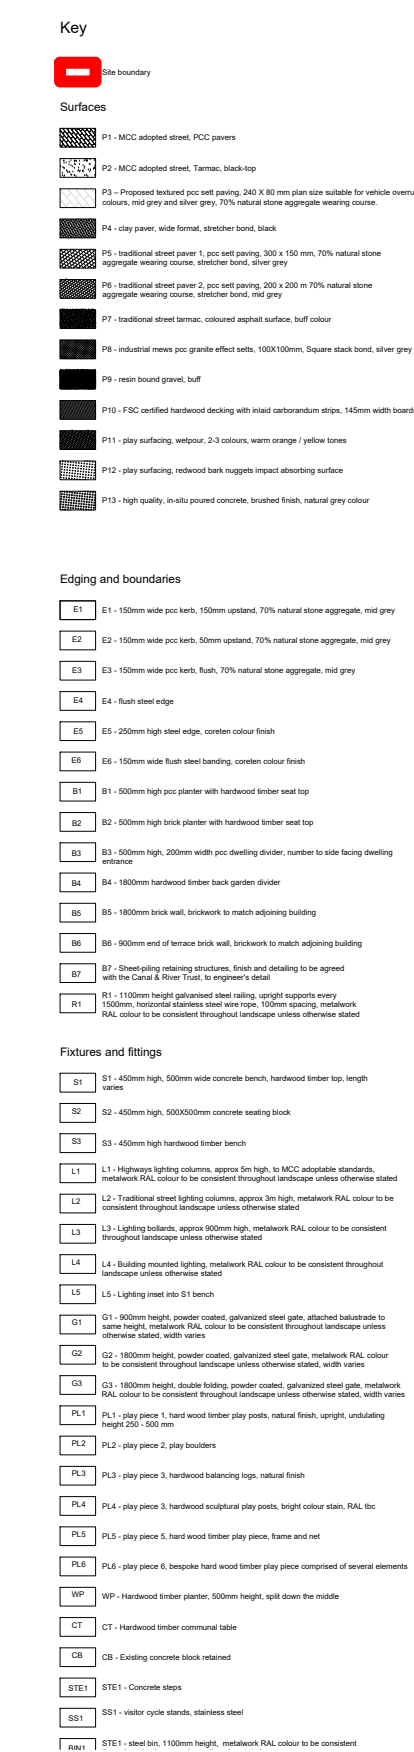


standard notes	drawing notes
1. Do not scale this drawing. 2. All dimensions must be checked on site and any discrepancies verified with the architect. 3. Unless shown otherwise, all dimensions are to structural surfaces. THIS IS NOT A CONSTRUCTION DRAWING, IT IS UNSUITABLE FOR THE PURPOSE OF CONSTRUCTION AND MUST ON NO ACCOUNT BE USED AS SUCH.	start typing drawing notes here

revisions		
P1	21.11.19	first issue
P2	26.11.19	second issue
P3	28.11.19	final issue
P4	24.03.20	Parking location update

date 13/03/2020	client Engle Services Ltd and Landcare (East Manchester) Ltd	Levitt Bernstein Thane Studios - Thane Villas 2-4 London N7 7PA
scale 1:200@A1	drawing Holland Green - Proposed Landscape Plan	t: 020 7275 7676 f: 020 7275 9348 u: levittbernstein.co.uk e: post@levittbernstein.co.uk
drawn AB	checked KD	drawing number LEV-00-GF-DR-L-1502
rev P4		Levitt Bernstein