
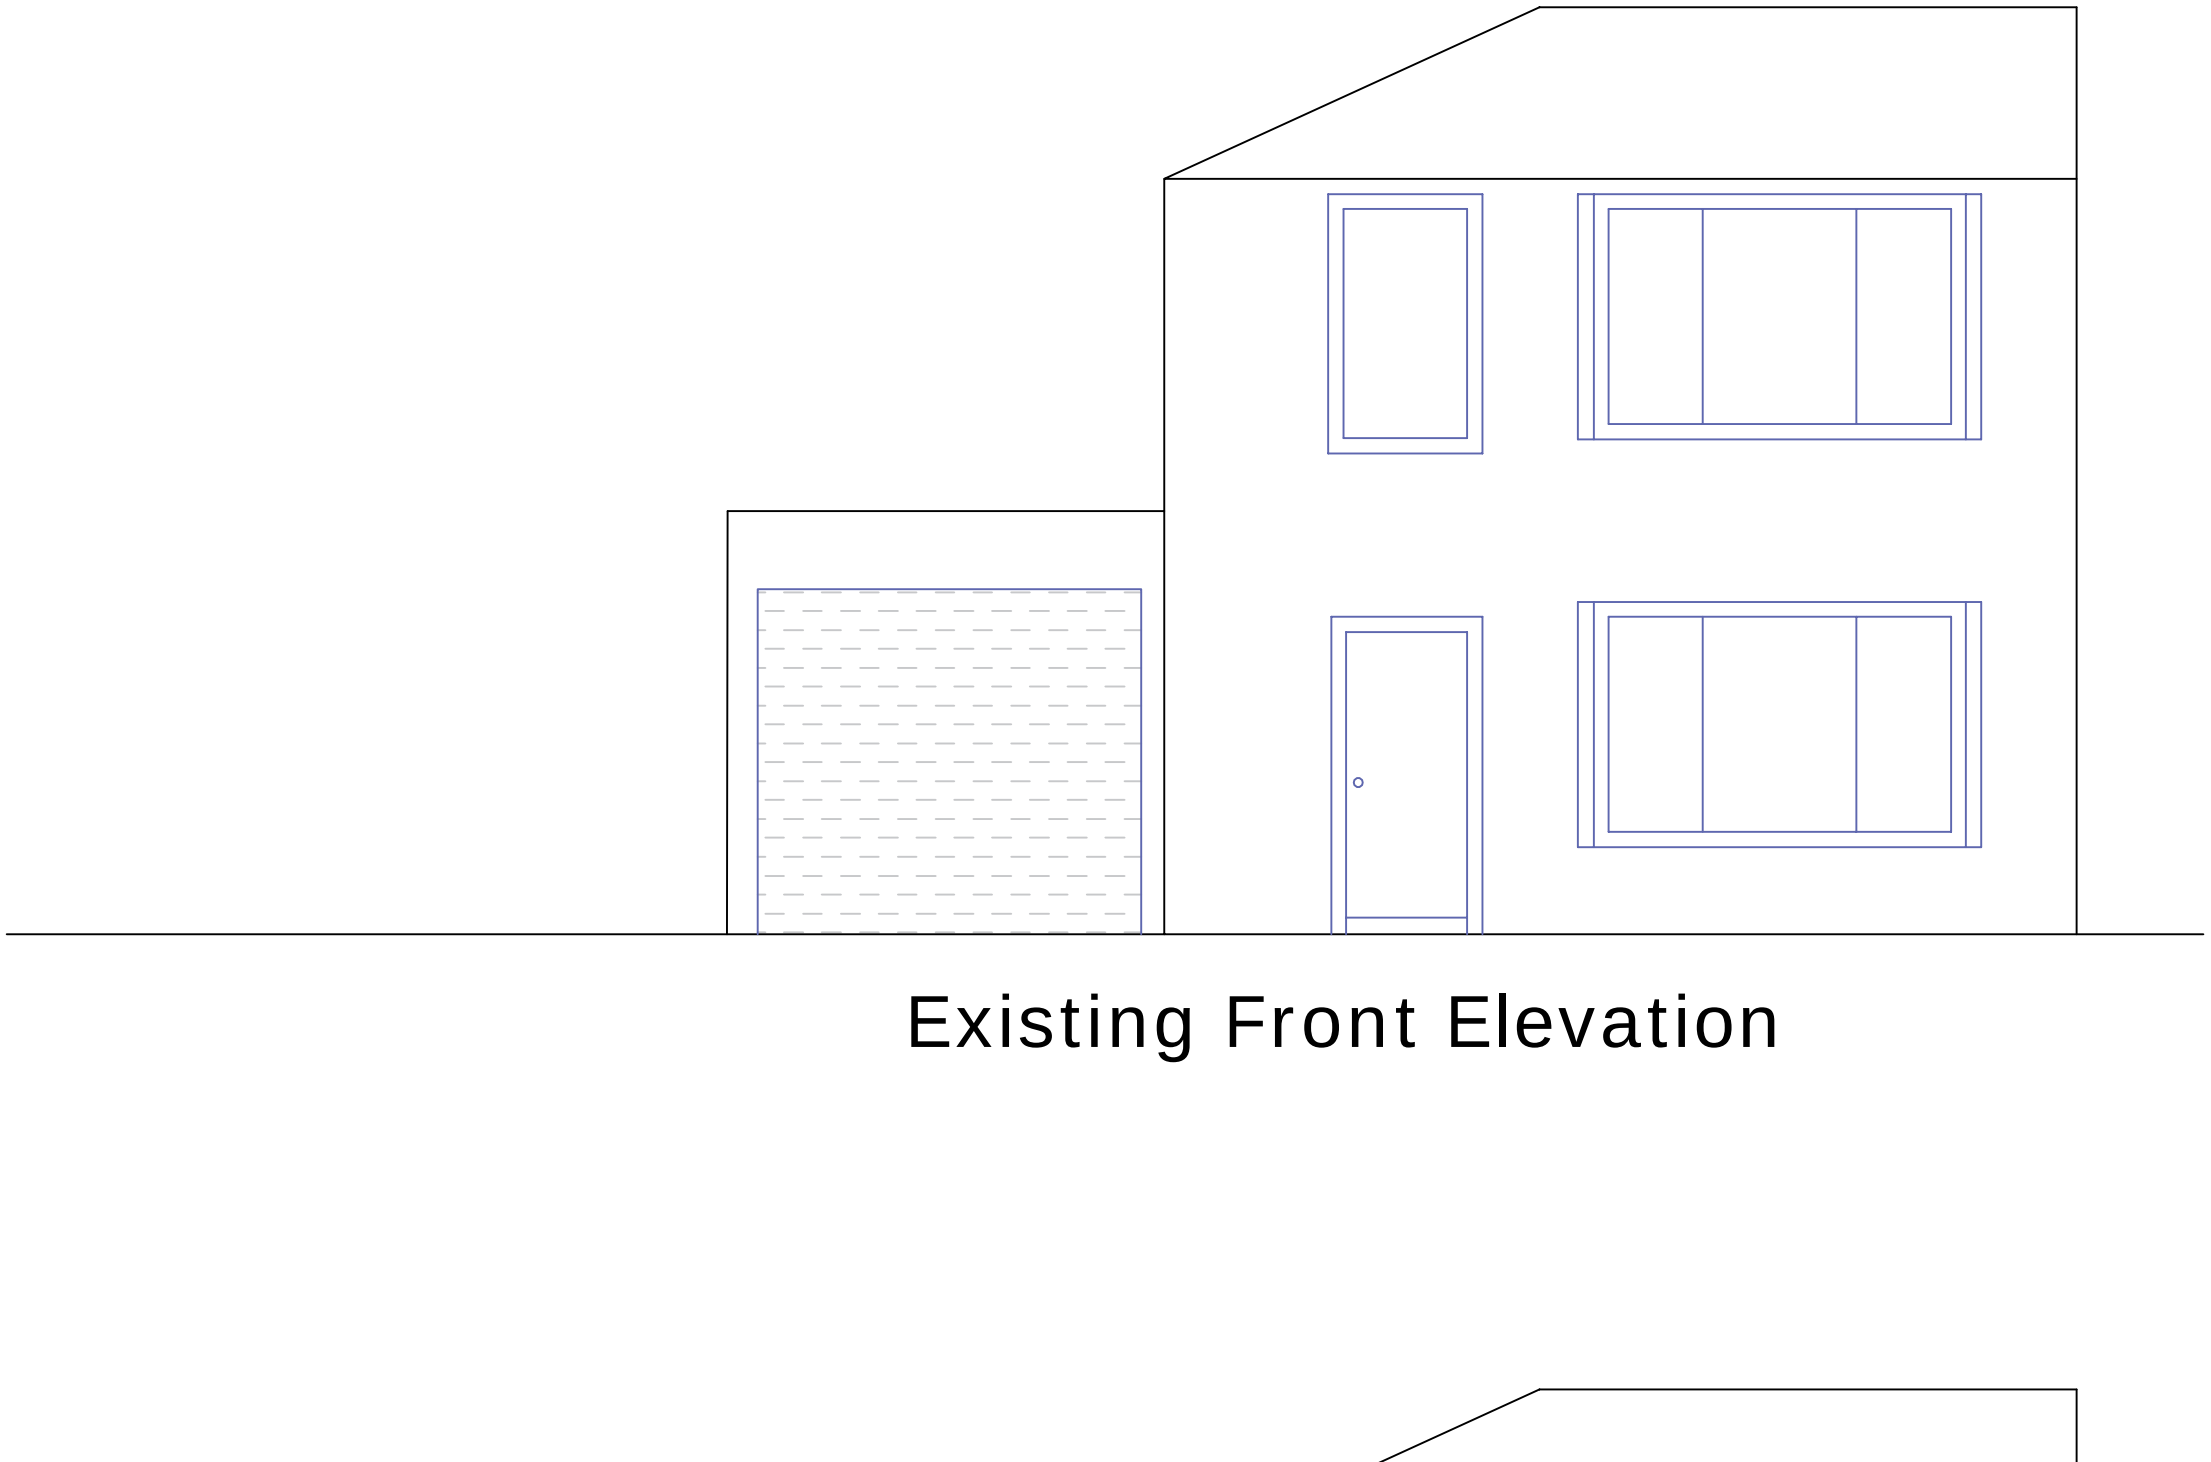


Existing Front Elevation

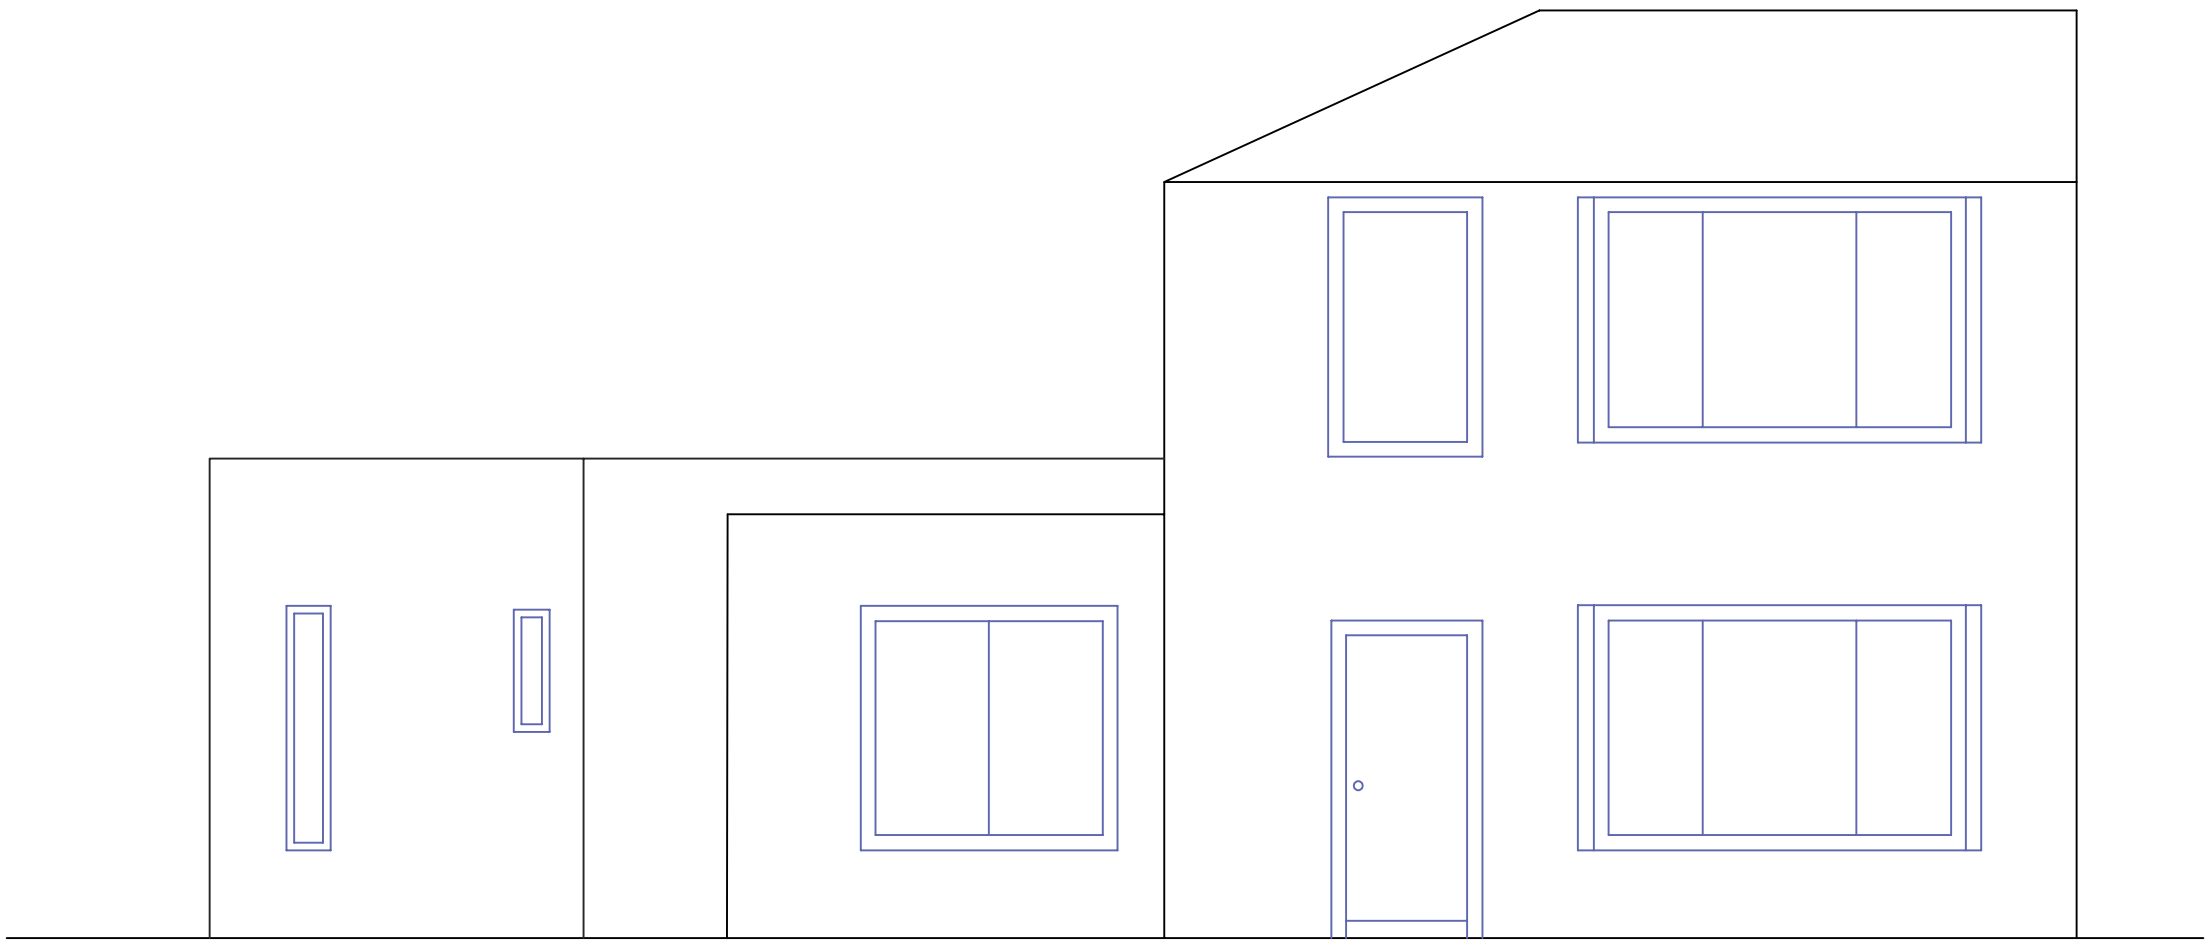

Proposed Front Elevation

Drawing No 05 proposed plan Scale 1:50	36 Holwood Drive M16 8WS