


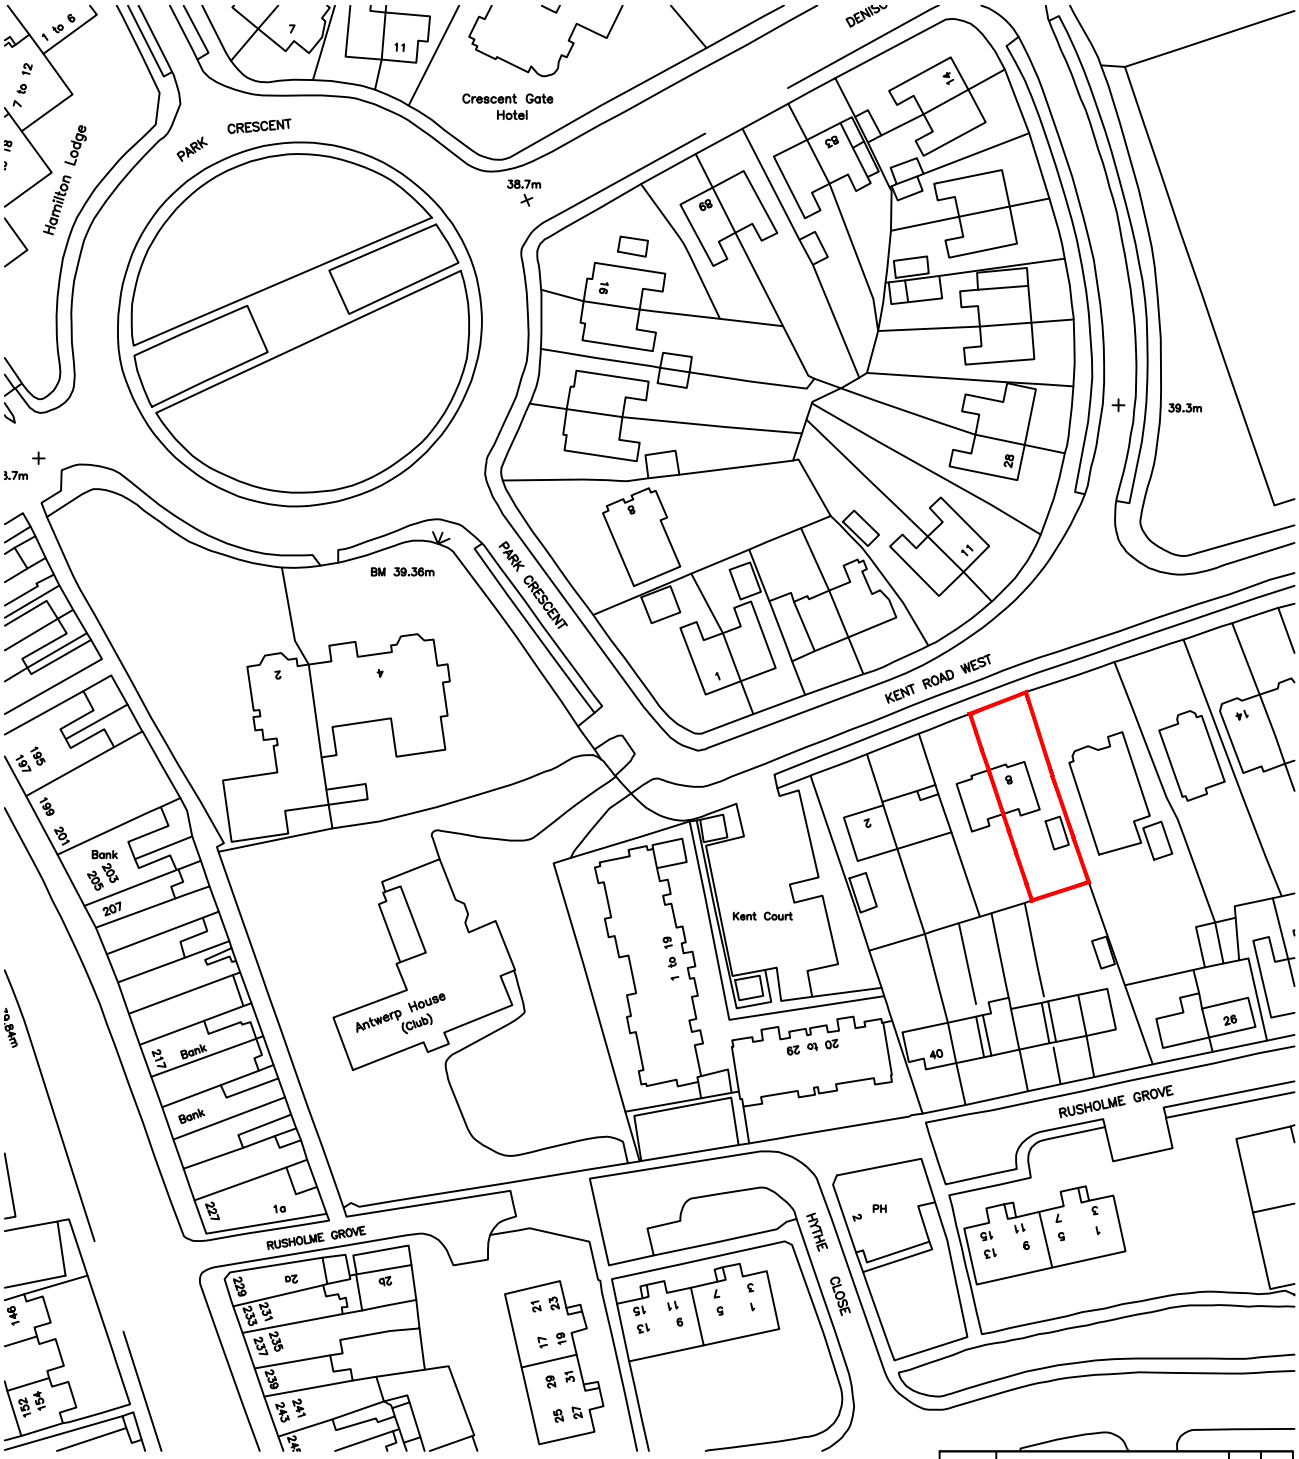


| Date. | Revision. | By. | No. |
|---|---|---|---|
| . | . | . | . |

B2 Architecture Limited
2b Beech Road.
Hale.
Altrincham.
Cheshire.
WA15 9HX

Tel No. 0161 928 0051

Email. enquiries@B2architecture.co.uk

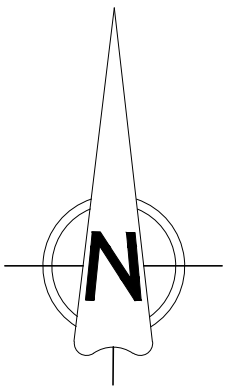B2ARCHITECTURE

| | |
|---|---|
| Proposed development at. | 8 Kent Road West<br>Manchester |
| Client. | Mr & Mrs Ather |
| Drawing title. | Location Plan |

| | |
|---|---|
| Status. Planning | Date. February 2021 |
| Scale. 1:1250@A4 | Drawn. VJP |
| Checked. B2 Architecture | |
| Job No. 21-20 | Drawing No. LP |
| Revision. . | |

© This drawing and the building works depicted therein are the copyright of B2 Architecture Limited and may not be used, copied or amended except by written permission.