


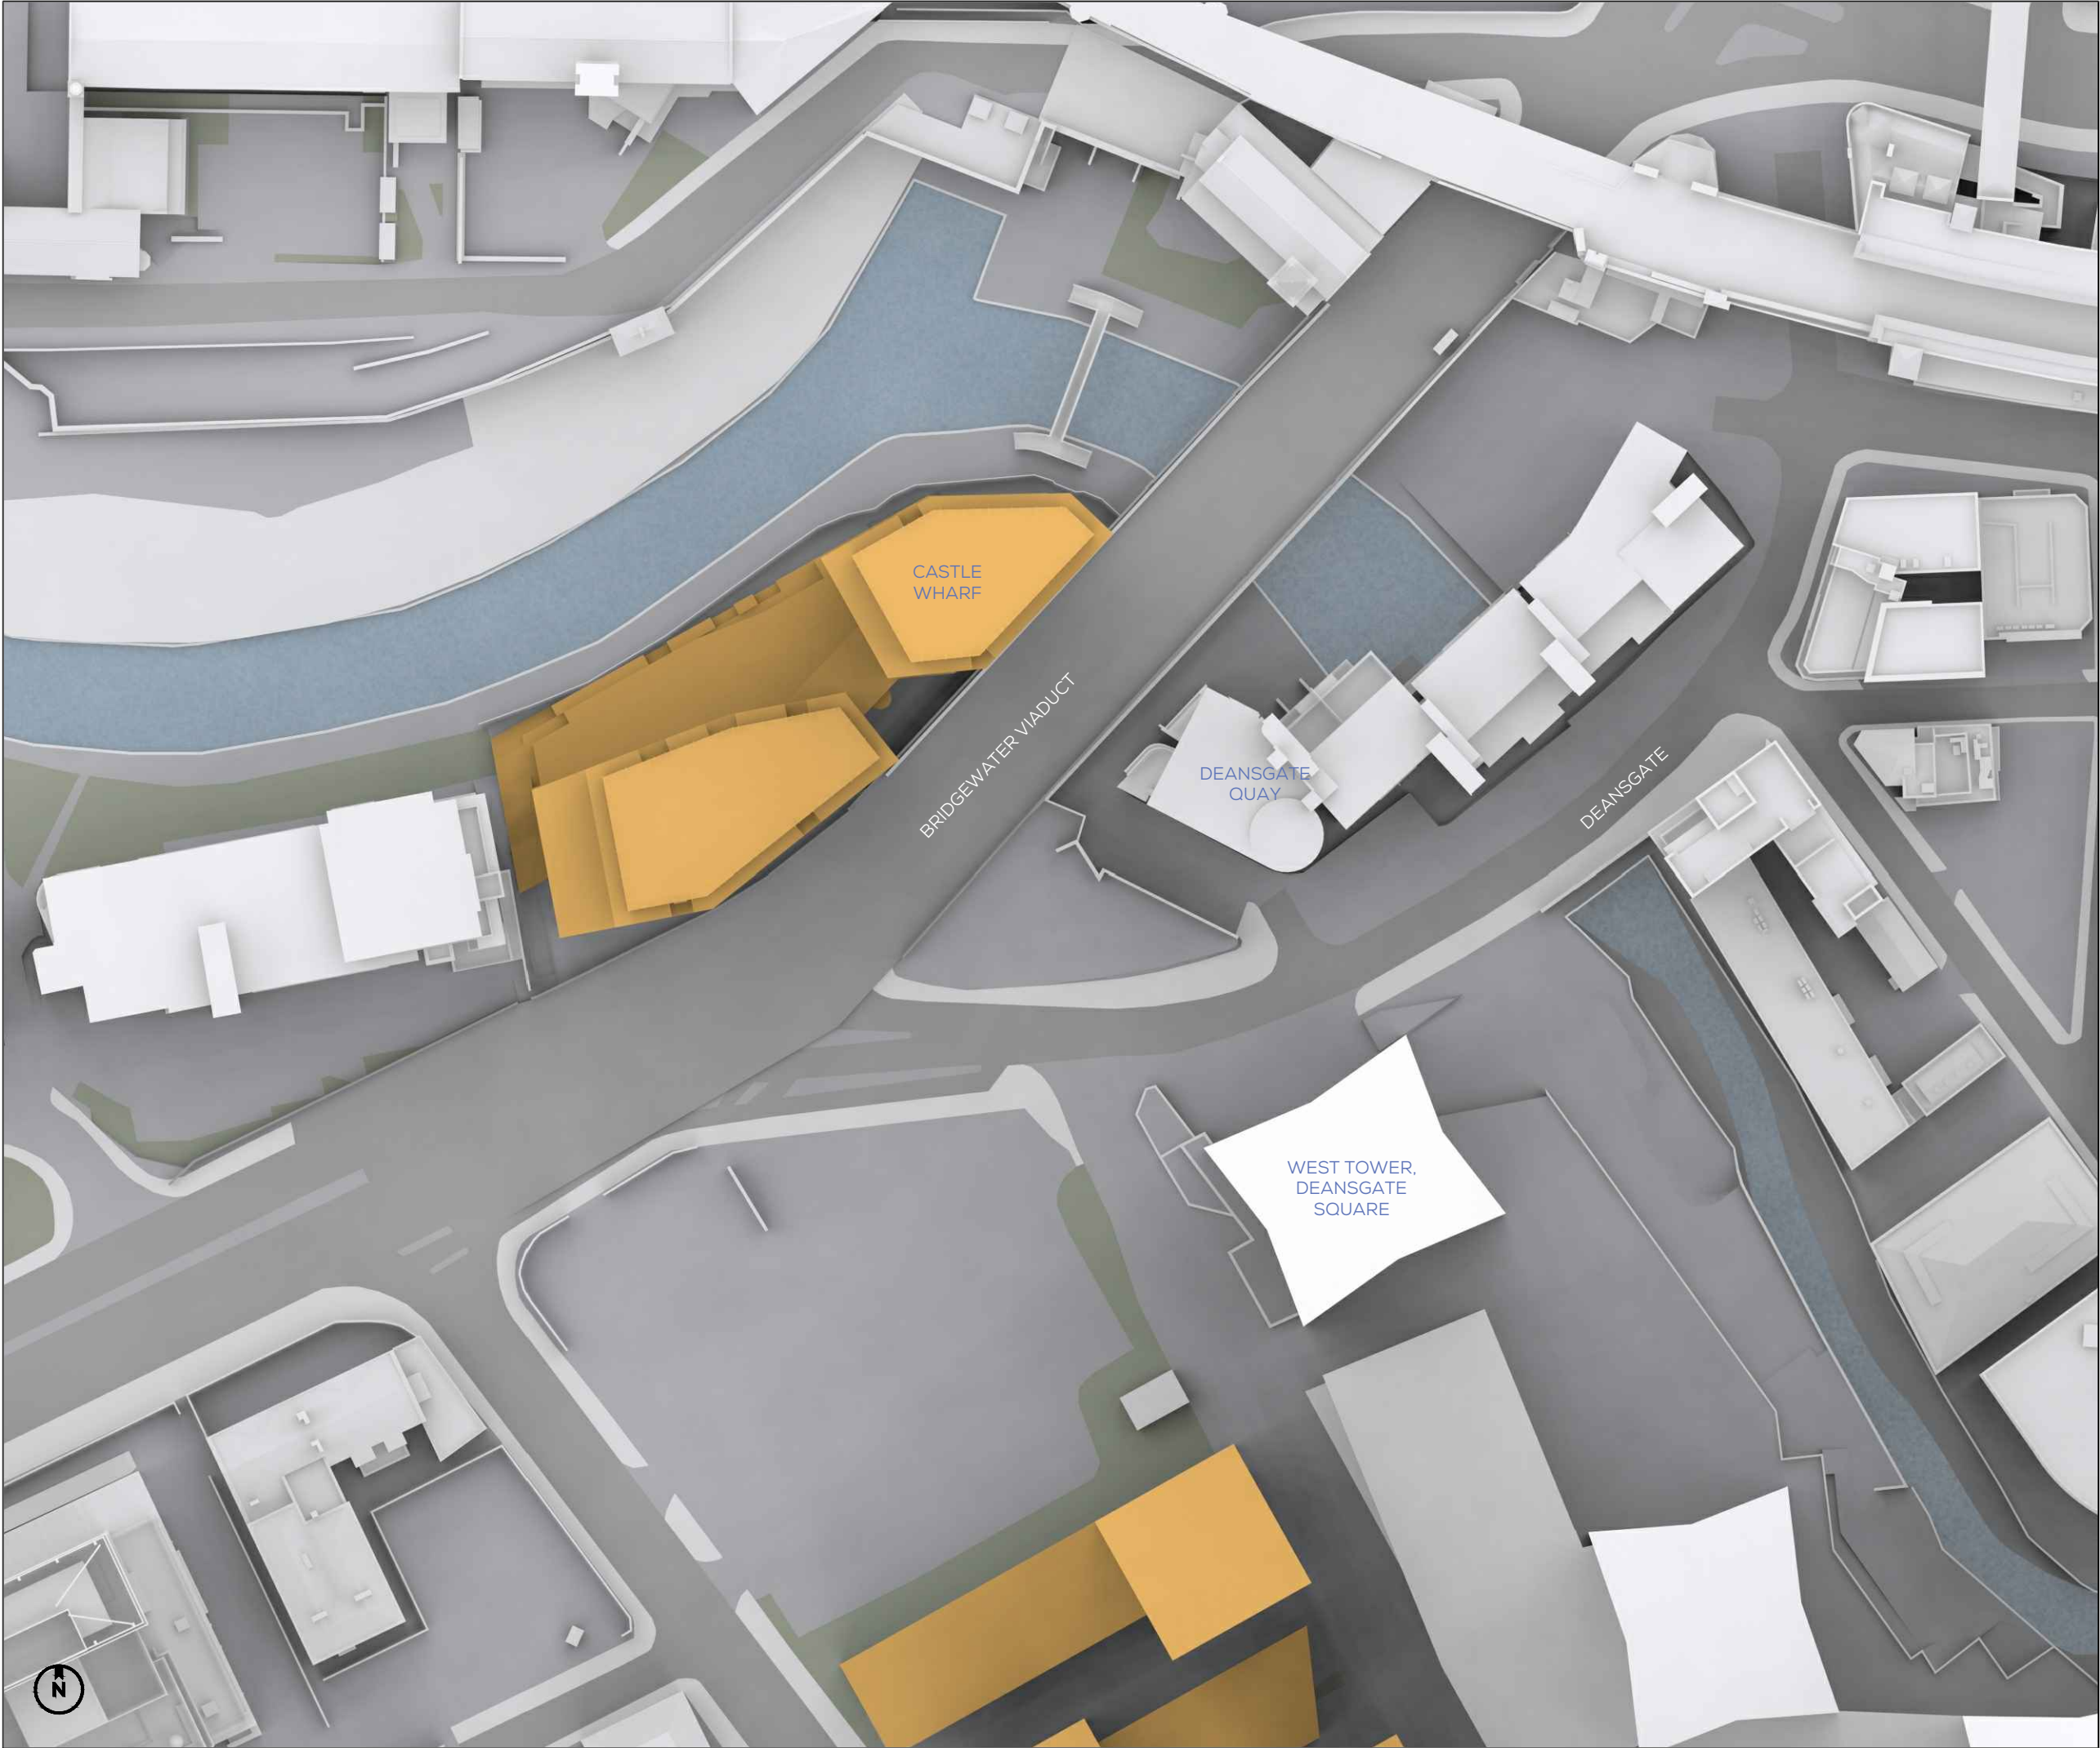

SOURCES OF INFORMATION

IR05-20201104-C&W

ALL INFORMATION DISPLAYED IS SUBJECT TO A COMPLETE VERIFIABLE SITE SURVEY BEING UNDERTAKEN. GIA TAKES NO RESPONSIBILITY ON THE ACCURACY OR RELIABILITY OF THE DISPLAYED DATA SINCE A VERIFIED SITE SURVEY WAS NOT MADE AVAILABLE PRIOR TO THE GENERATION OF SUCH INFORMATION.

NOTES:
EXISTING SCENARIO AS SHOWN
CONSENTED SCHEME SHOWN IN ORANGE

N.B. DO NOT SCALE OFF THIS DRAWING

PROJECT:
DEANSGATE SOUTH
MANCHESTER

DRAWING NAME:
PLAN VIEW EXISTING

DWN BY	SCALE	CHK BY	STATUS	DATE
SP	NTS	MB	-	NOV20
PROJ No.	REL No.	IS No.	DWG No.	REV No.
1284	02	01	01	-



SOURCES OF INFORMATION

IR05-20201104-C&W

ALL INFORMATION DISPLAYED IS SUBJECT TO A COMPLETE VERIFIABLE SITE SURVEY BEING UNDERTAKEN. GIA TAKES NO RESPONSIBILITY ON THE ACCURACY OR RELIABILITY OF THE DISPLAYED DATA SINCE A VERIFIED SITE SURVEY WAS NOT MADE AVAILABLE PRIOR TO THE GENERATION OF SUCH INFORMATION.


NOTES:
EXISTING SCENARIO AS SHOWN
CONSENTED SCHEME SHOWN IN ORANGE

N.B. DO NOT SCALE OFF THIS DRAWING

PROJECT:
DEANSGATE SOUTH
MANCHESTER

DRAWING NAME:
3D VIEW EXISTING

DWN BY	SCALE	CHK BY	STATUS	DATE
SP	NTS	MB	-	NOV20
PROJ No.	REL No.	IS No.	DWG No.	REV No.
1284	02	01	02	-

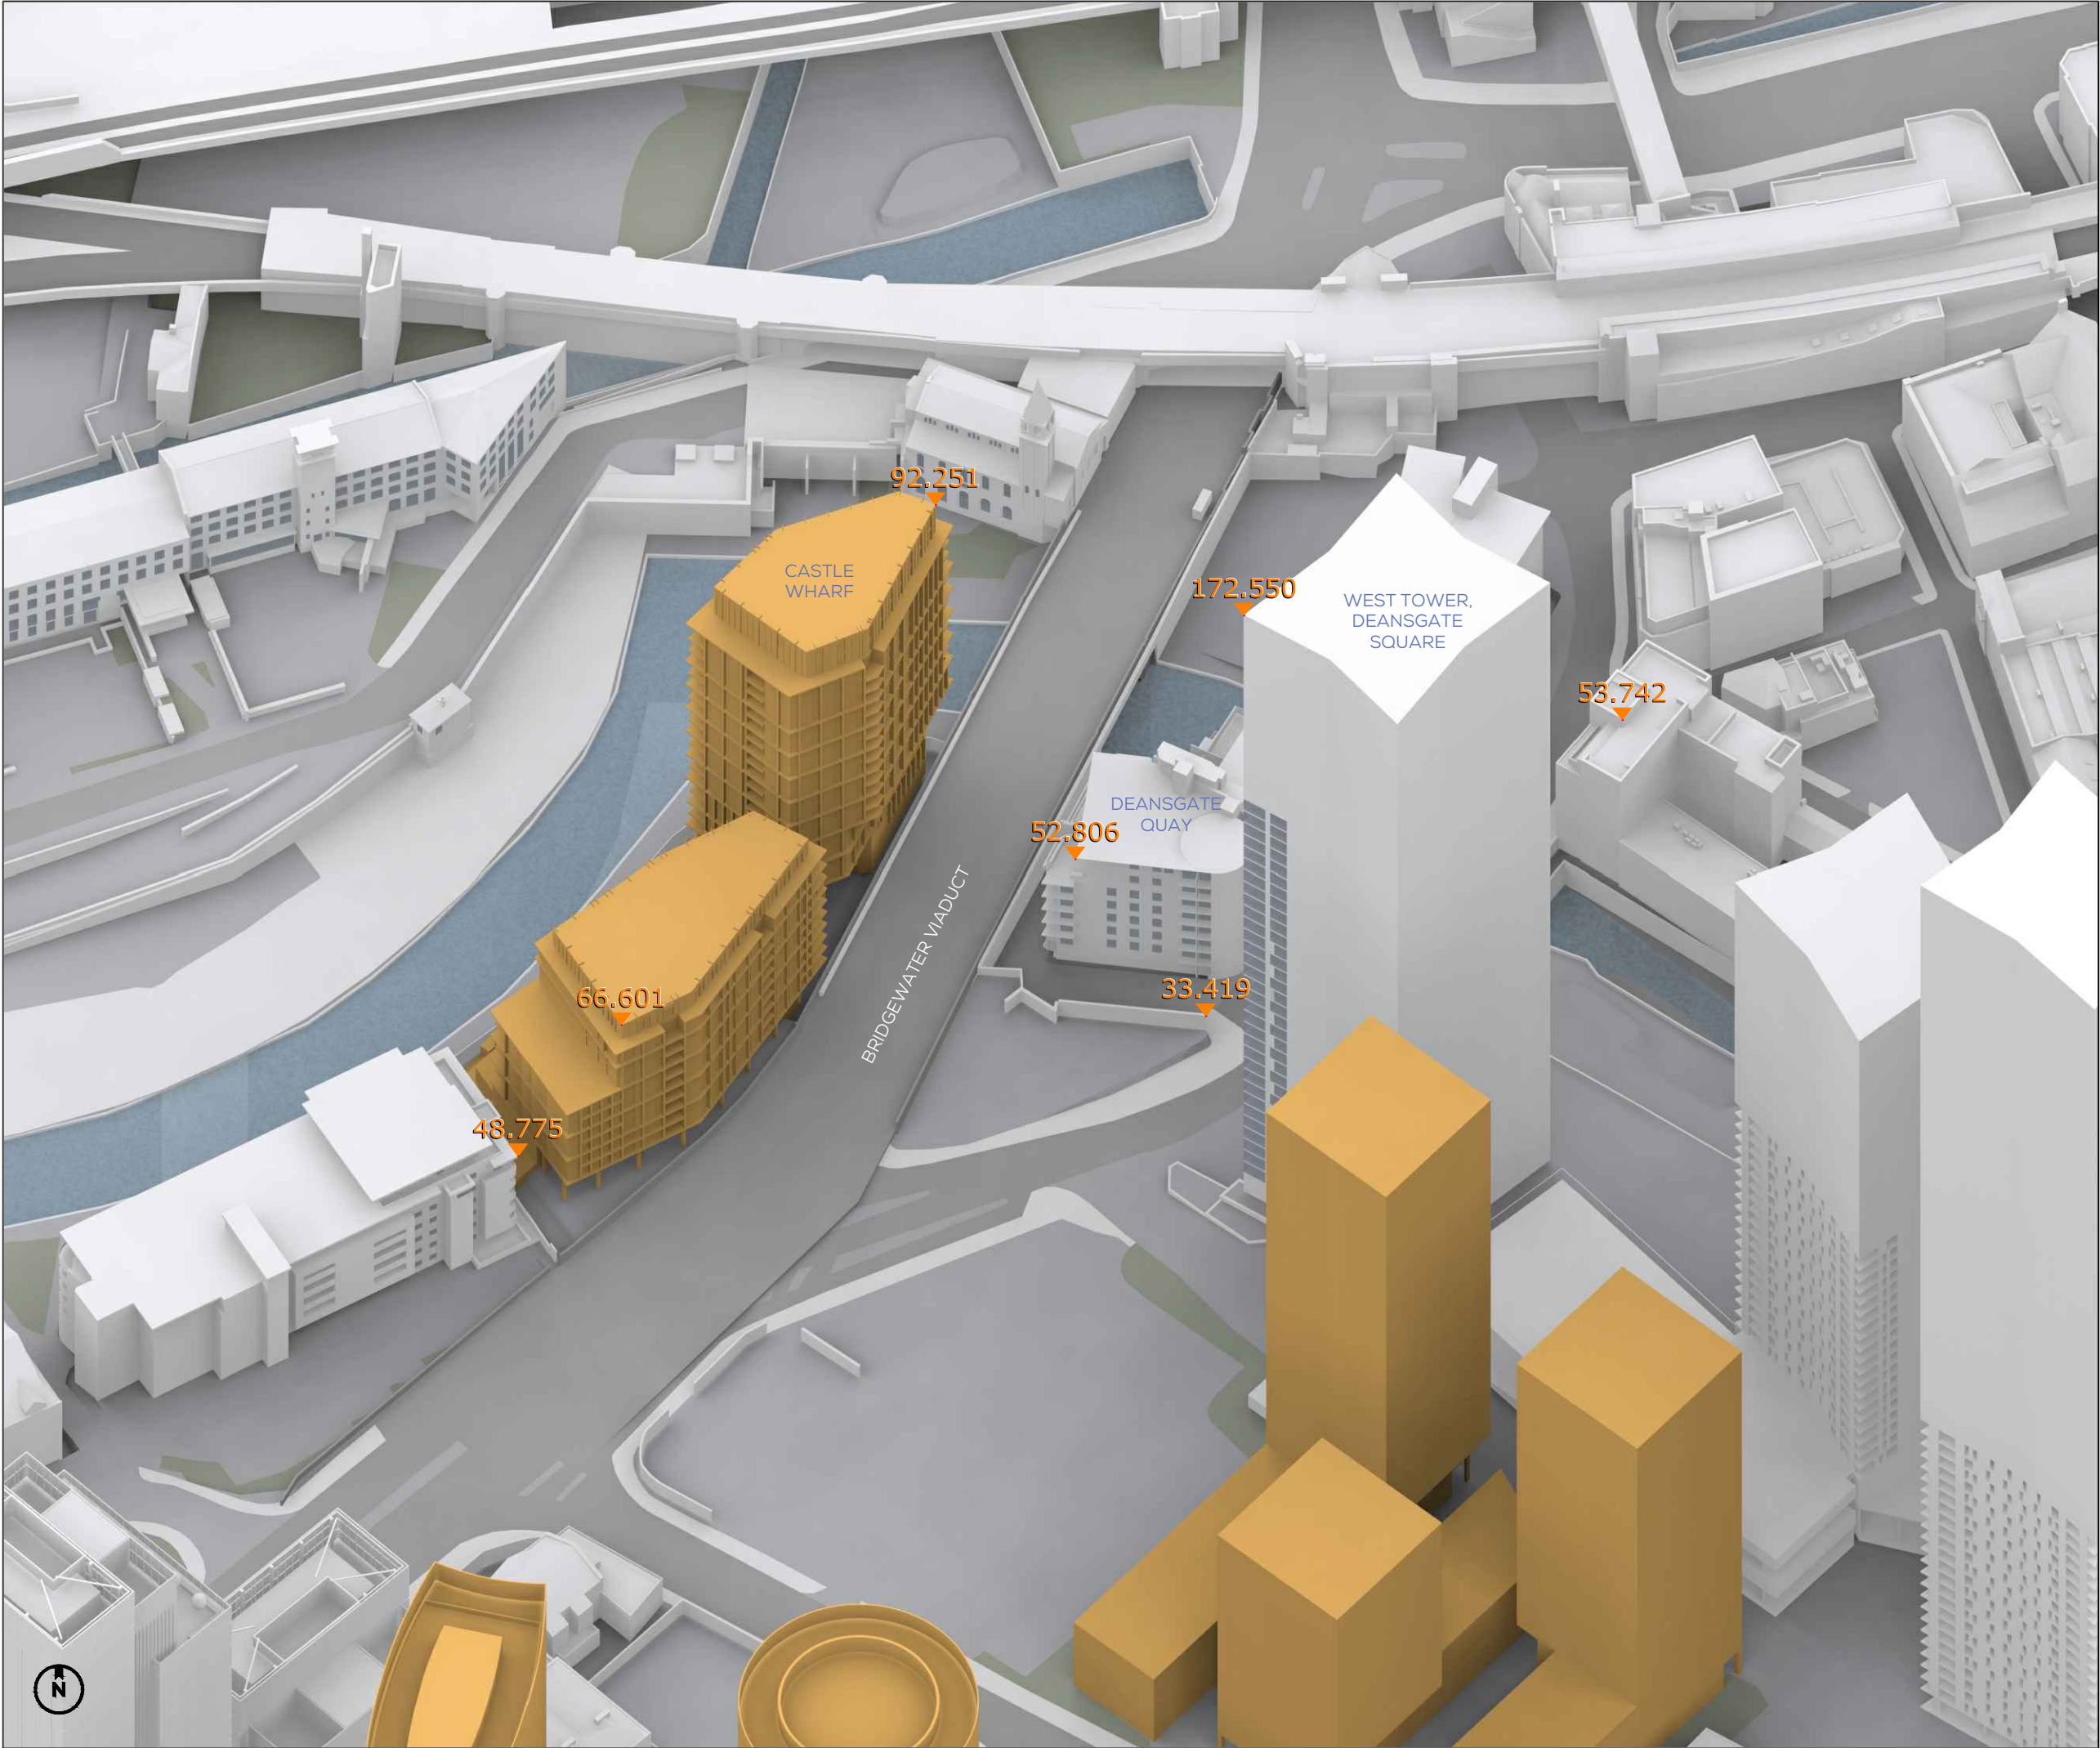

SOURCES OF INFORMATION

IR05-20201104-C&W

ALL INFORMATION DISPLAYED IS SUBJECT TO A COMPLETE VERIFIABLE SITE SURVEY BEING UNDERTAKEN. GIA TAKES NO RESPONSIBILITY ON THE ACCURACY OR RELIABILITY OF THE DISPLAYED DATA SINCE A VERIFIED SITE SURVEY WAS NOT MADE AVAILABLE PRIOR TO THE GENERATION OF SUCH INFORMATION.


NOTES:
EXISTING SCENARIO AS SHOWN
CONSENTED SCHEME SHOWN IN ORANGE

N.B. DO NOT SCALE OFF THIS DRAWING

PROJECT:
DEANSGATE SOUTH
MANCHESTER

DRAWING NAME:
3D VIEW EXISTING

DWN BY	SCALE	CHK BY	STATUS	DATE
SP	NTS	MB	-	NOV20
PROJ No.	REL No.	IS No.	DWG No.	REV No.
1284	02	01	03	-

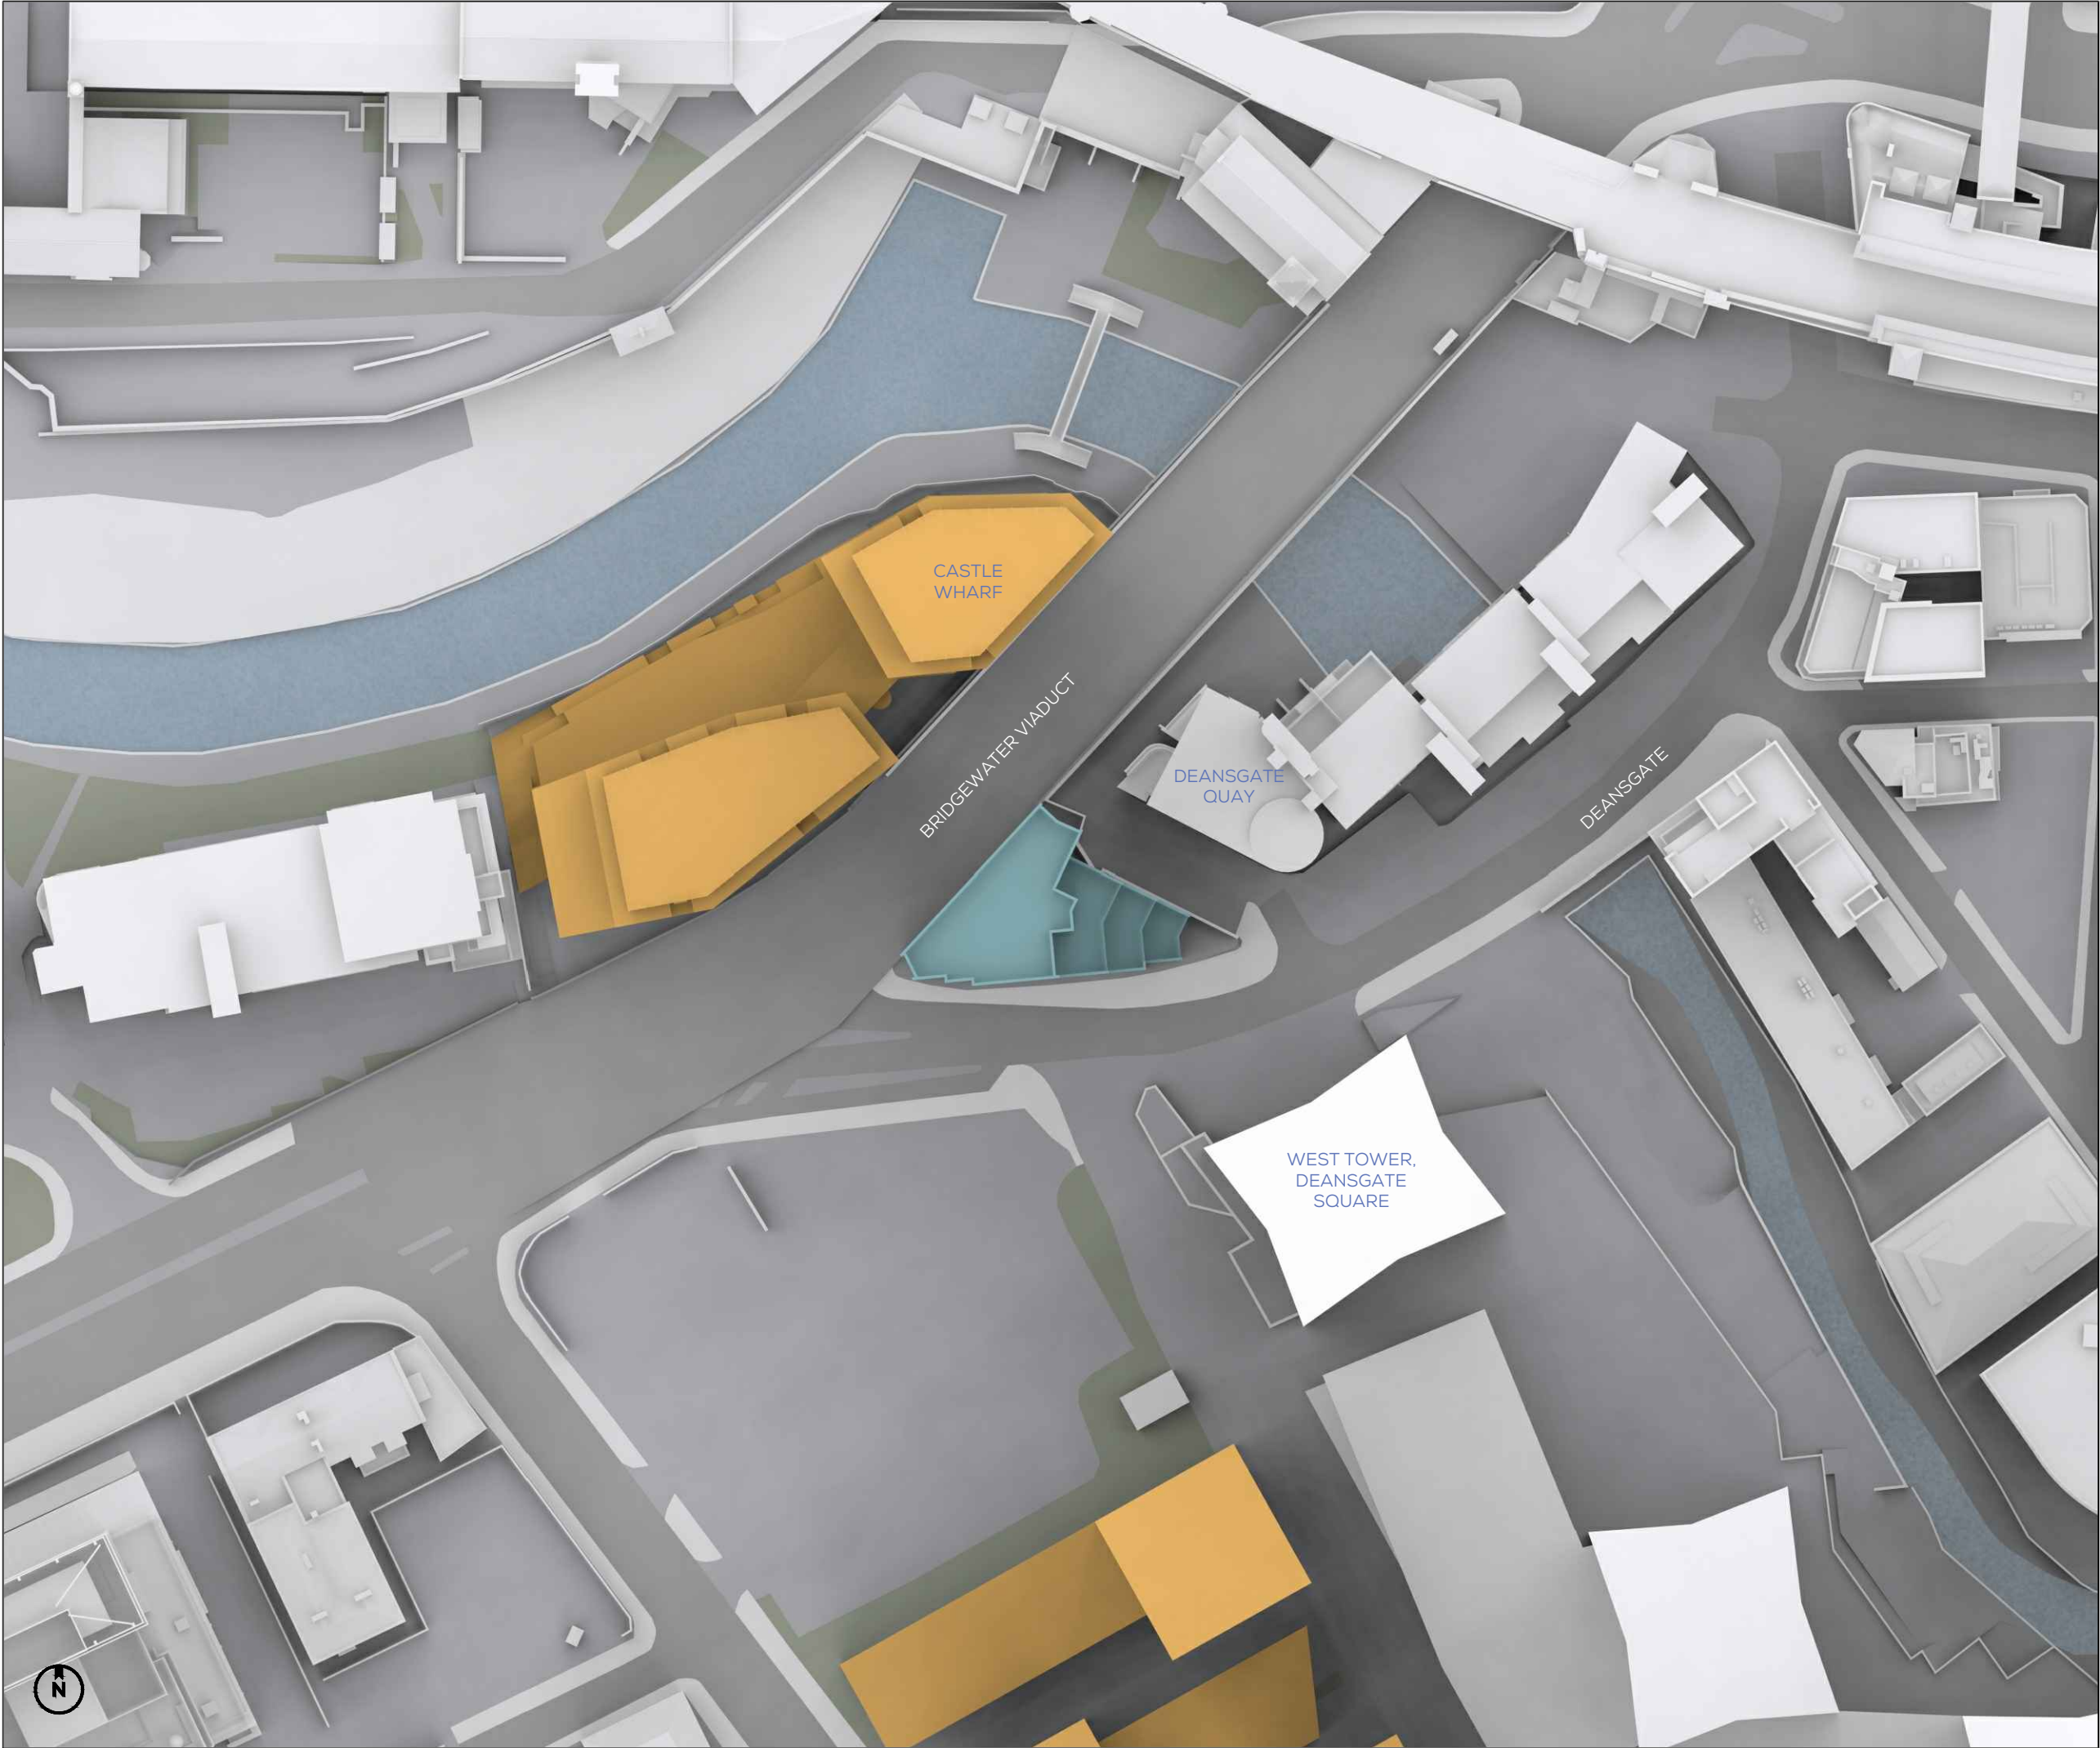

SOURCES OF INFORMATION

IR05-20201104-C&W

ALL INFORMATION DISPLAYED IS SUBJECT TO A COMPLETE VERIFIABLE SITE SURVEY BEING UNDERTAKEN. GIA TAKES NO RESPONSIBILITY ON THE ACCURACY OR RELIABILITY OF THE DISPLAYED DATA SINCE A VERIFIED SITE SURVEY WAS NOT MADE AVAILABLE PRIOR TO THE GENERATION OF SUCH INFORMATION.


NOTES:
PROPOSED SCHEME SHOWN IN TEAL
CONSENTED SCHEME SHOWN IN ORANGE

N.B. DO NOT SCALE OFF THIS DRAWING

PROJECT:
DEANSGATE SOUTH
MANCHESTER

DRAWING NAME:
PLAN VIEW PROPOSED

DWN BY	SCALE	CHK BY	STATUS	DATE
SP	NTS	MB	-	NOV20
PROJ No.	REL No.	IS No.	DWG No.	REV No.
1284	02	01	04	-

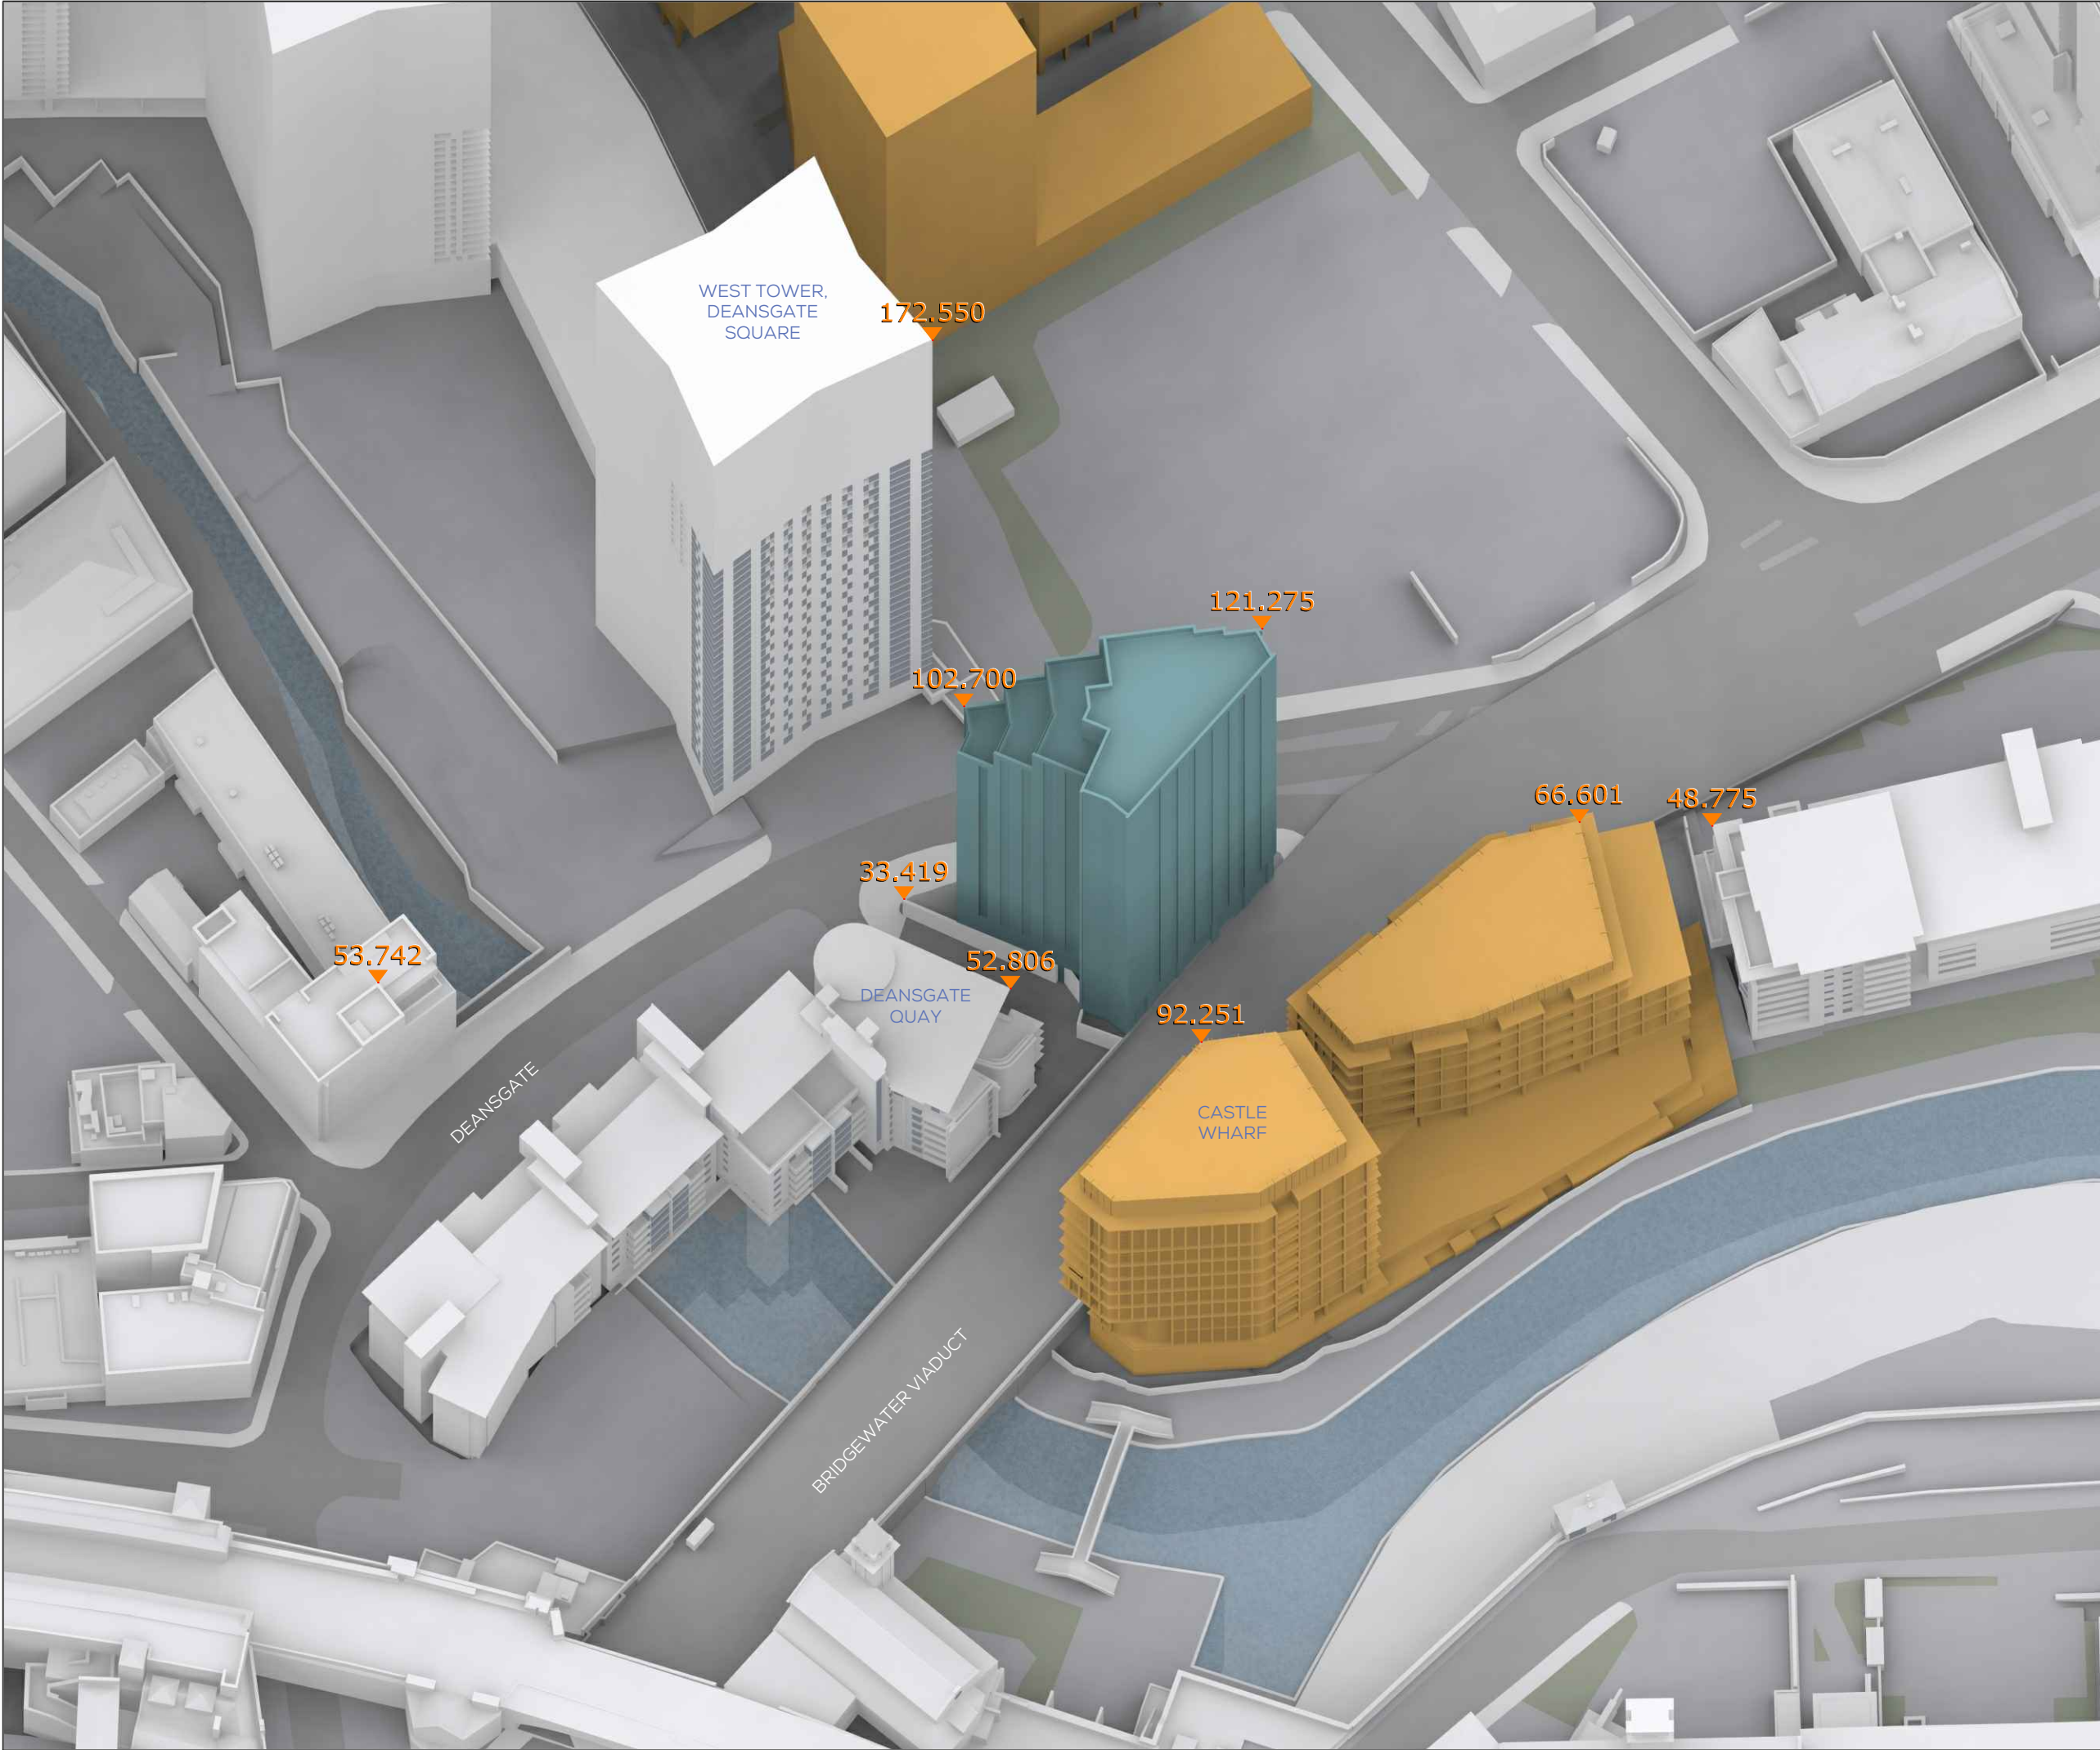

SOURCES OF INFORMATION

IR05-20201104-C&W

ALL INFORMATION DISPLAYED IS SUBJECT TO A COMPLETE VERIFIABLE SITE SURVEY BEING UNDERTAKEN. GIA TAKES NO RESPONSIBILITY ON THE ACCURACY OR RELIABILITY OF THE DISPLAYED DATA SINCE A VERIFIED SITE SURVEY WAS NOT MADE AVAILABLE PRIOR TO THE GENERATION OF SUCH INFORMATION.


NOTES:
PROPOSED SCHEME SHOWN IN TEAL
CONSENTED SCHEME SHOWN IN ORANGE

N.B. DO NOT SCALE OFF THIS DRAWING

PROJECT:
DEANSGATE SOUTH
MANCHESTER

DRAWING NAME:
3D VIEW PROPOSED

DWN BY	SCALE	CHK BY	STATUS	DATE
SP	NTS	MB	-	NOV20
PROJ No.	REL No.	IS No.	DWG No.	REV No.
1284	02	01	05	-

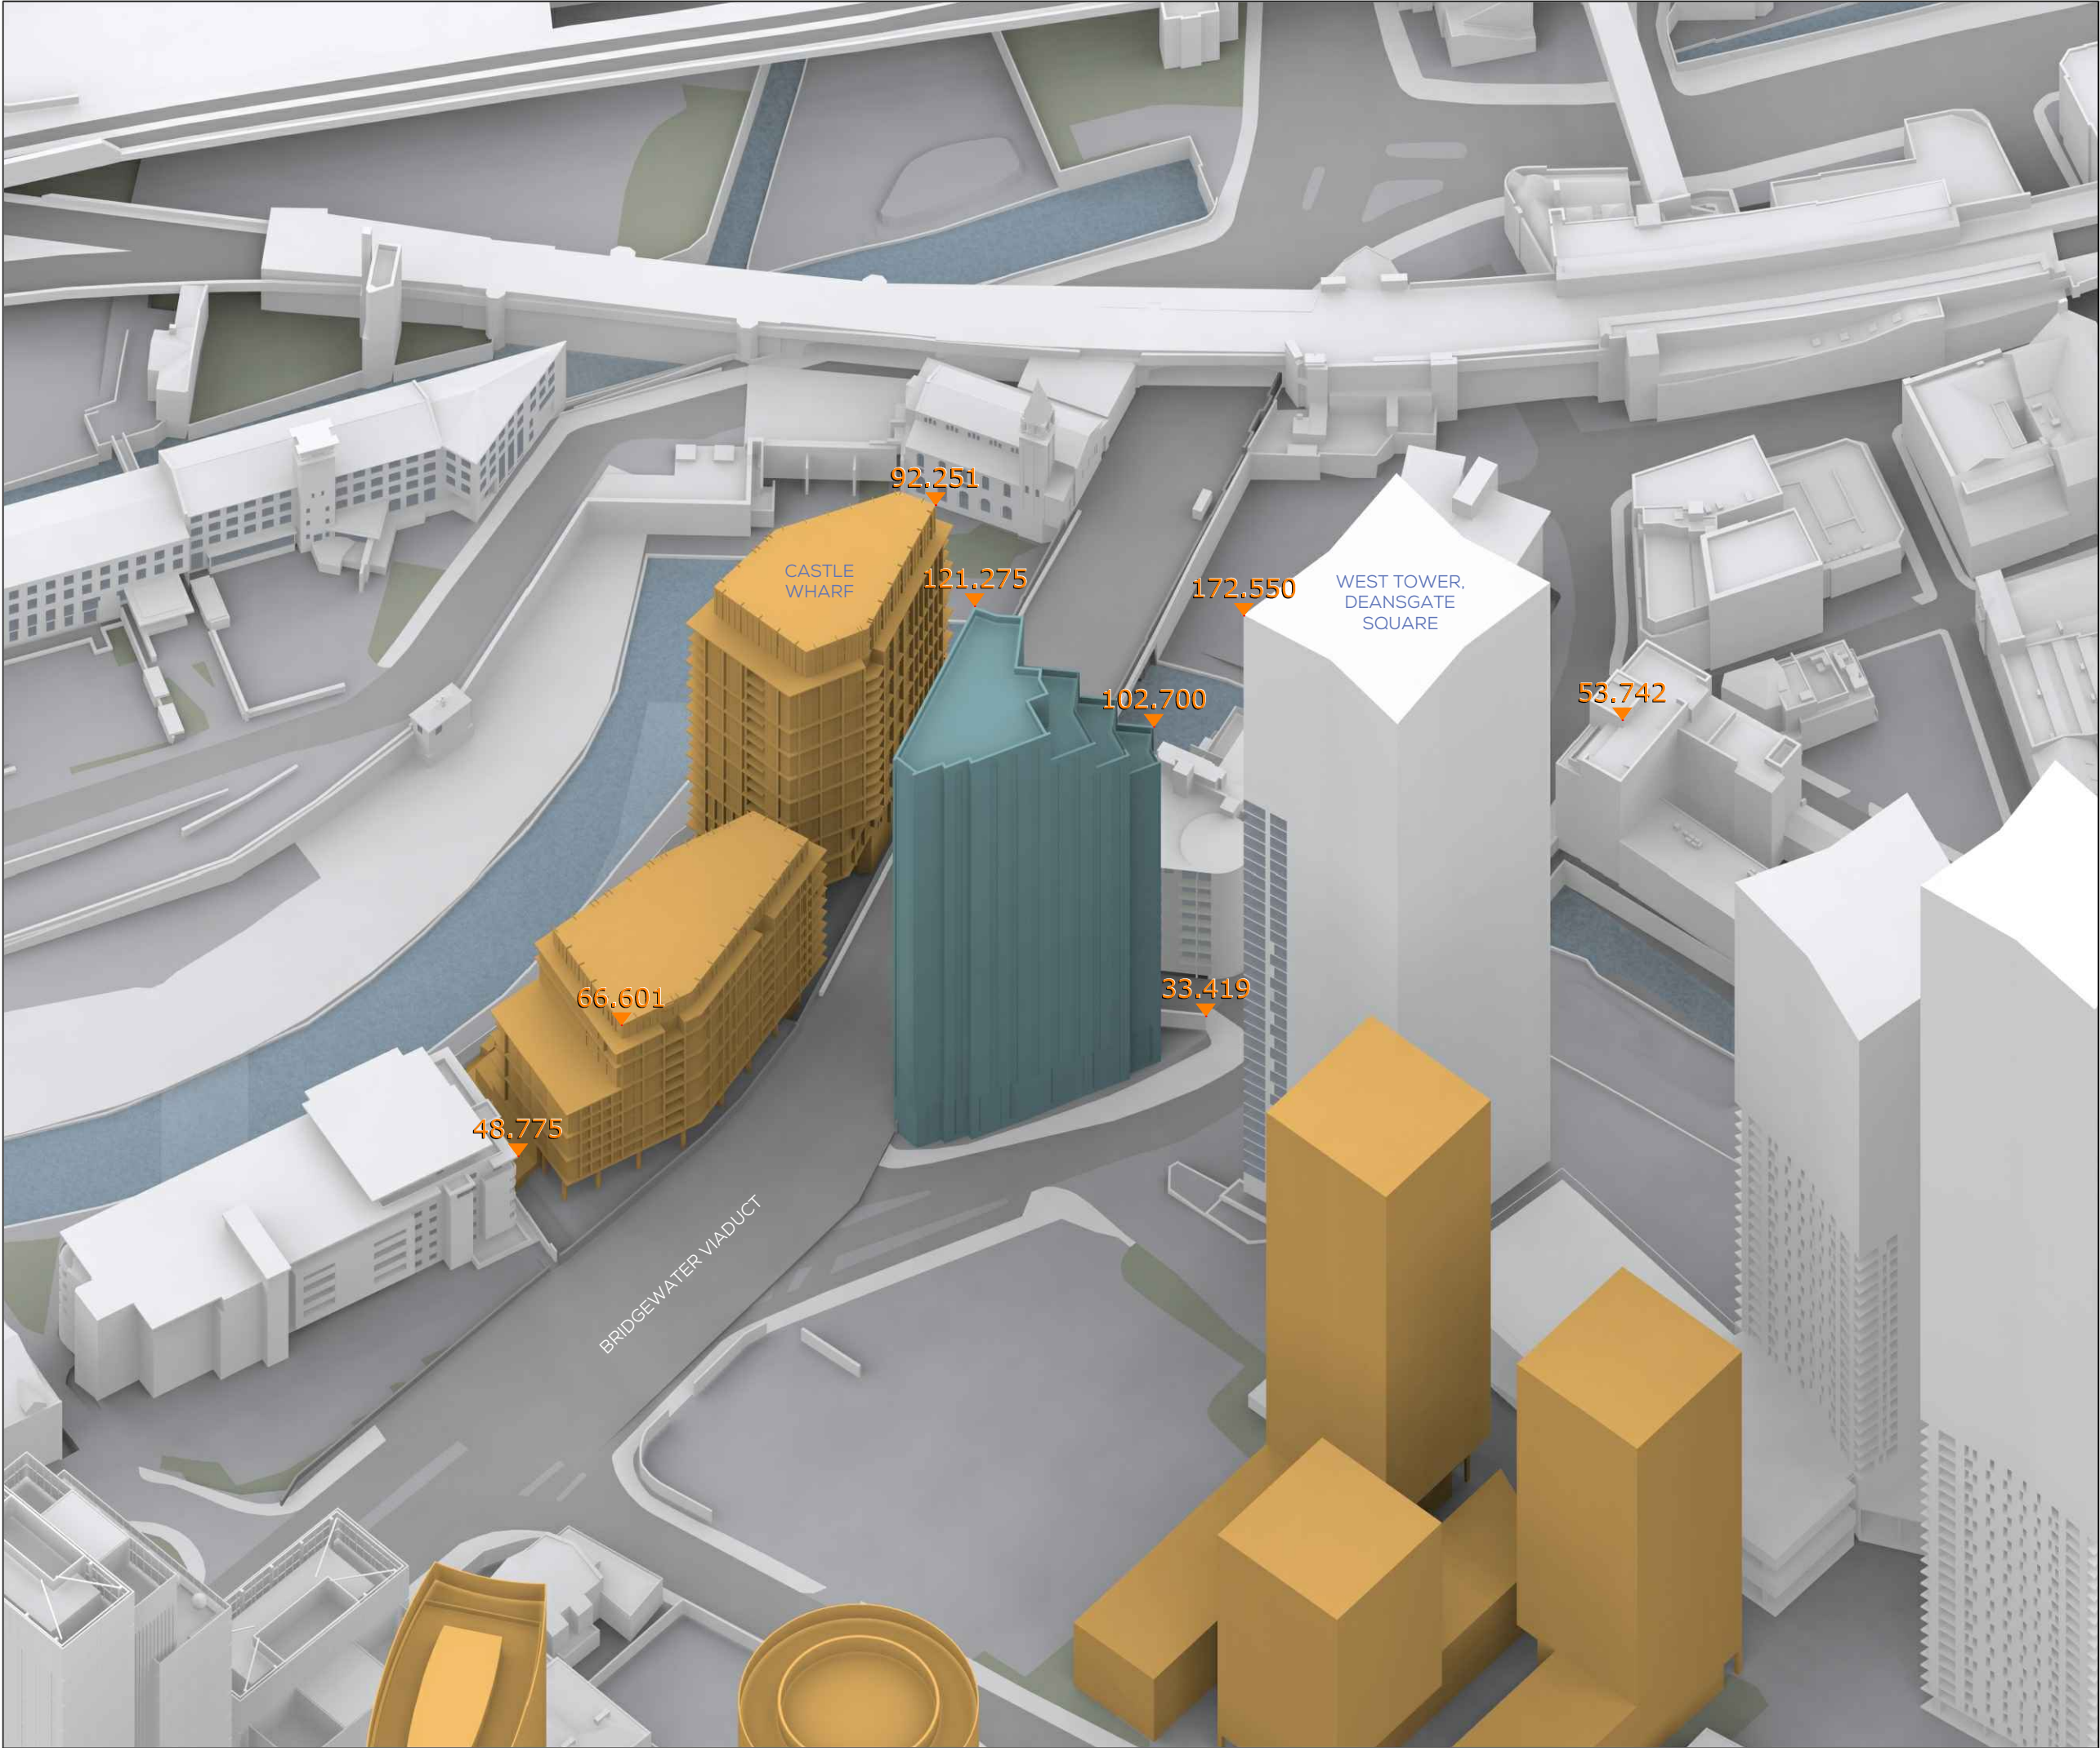

SOURCES OF INFORMATION

IR05-20201104-C&W

ALL INFORMATION DISPLAYED IS SUBJECT TO A COMPLETE VERIFIABLE SITE SURVEY BEING UNDERTAKEN. GIA TAKES NO RESPONSIBILITY ON THE ACCURACY OR RELIABILITY OF THE DISPLAYED DATA SINCE A VERIFIED SITE SURVEY WAS NOT MADE AVAILABLE PRIOR TO THE GENERATION OF SUCH INFORMATION.

NOTES:
PROPOSED SCHEME SHOWN IN TEAL
CONSENTED SCHEME SHOWN IN ORANGE

N.B. DO NOT SCALE OFF THIS DRAWING

PROJECT:
DEANSGATE SOUTH
MANCHESTER

DRAWING NAME:
3D VIEW PROPOSED

DWN BY	SCALE	CHK BY	STATUS	DATE
SP	NTS	MB	-	NOV20
PROJ No.	REL No.	IS No.	DWG No.	REV No.
1284	02	01	06	-