

Description:


- Typical planting detail.

Material:

- Topsoil
Refer to M80153_3A_L901 Q28
- Mulch
Refer to M80153_3A_L901 Q28

Sample:


- Refer to M80153_3A_901

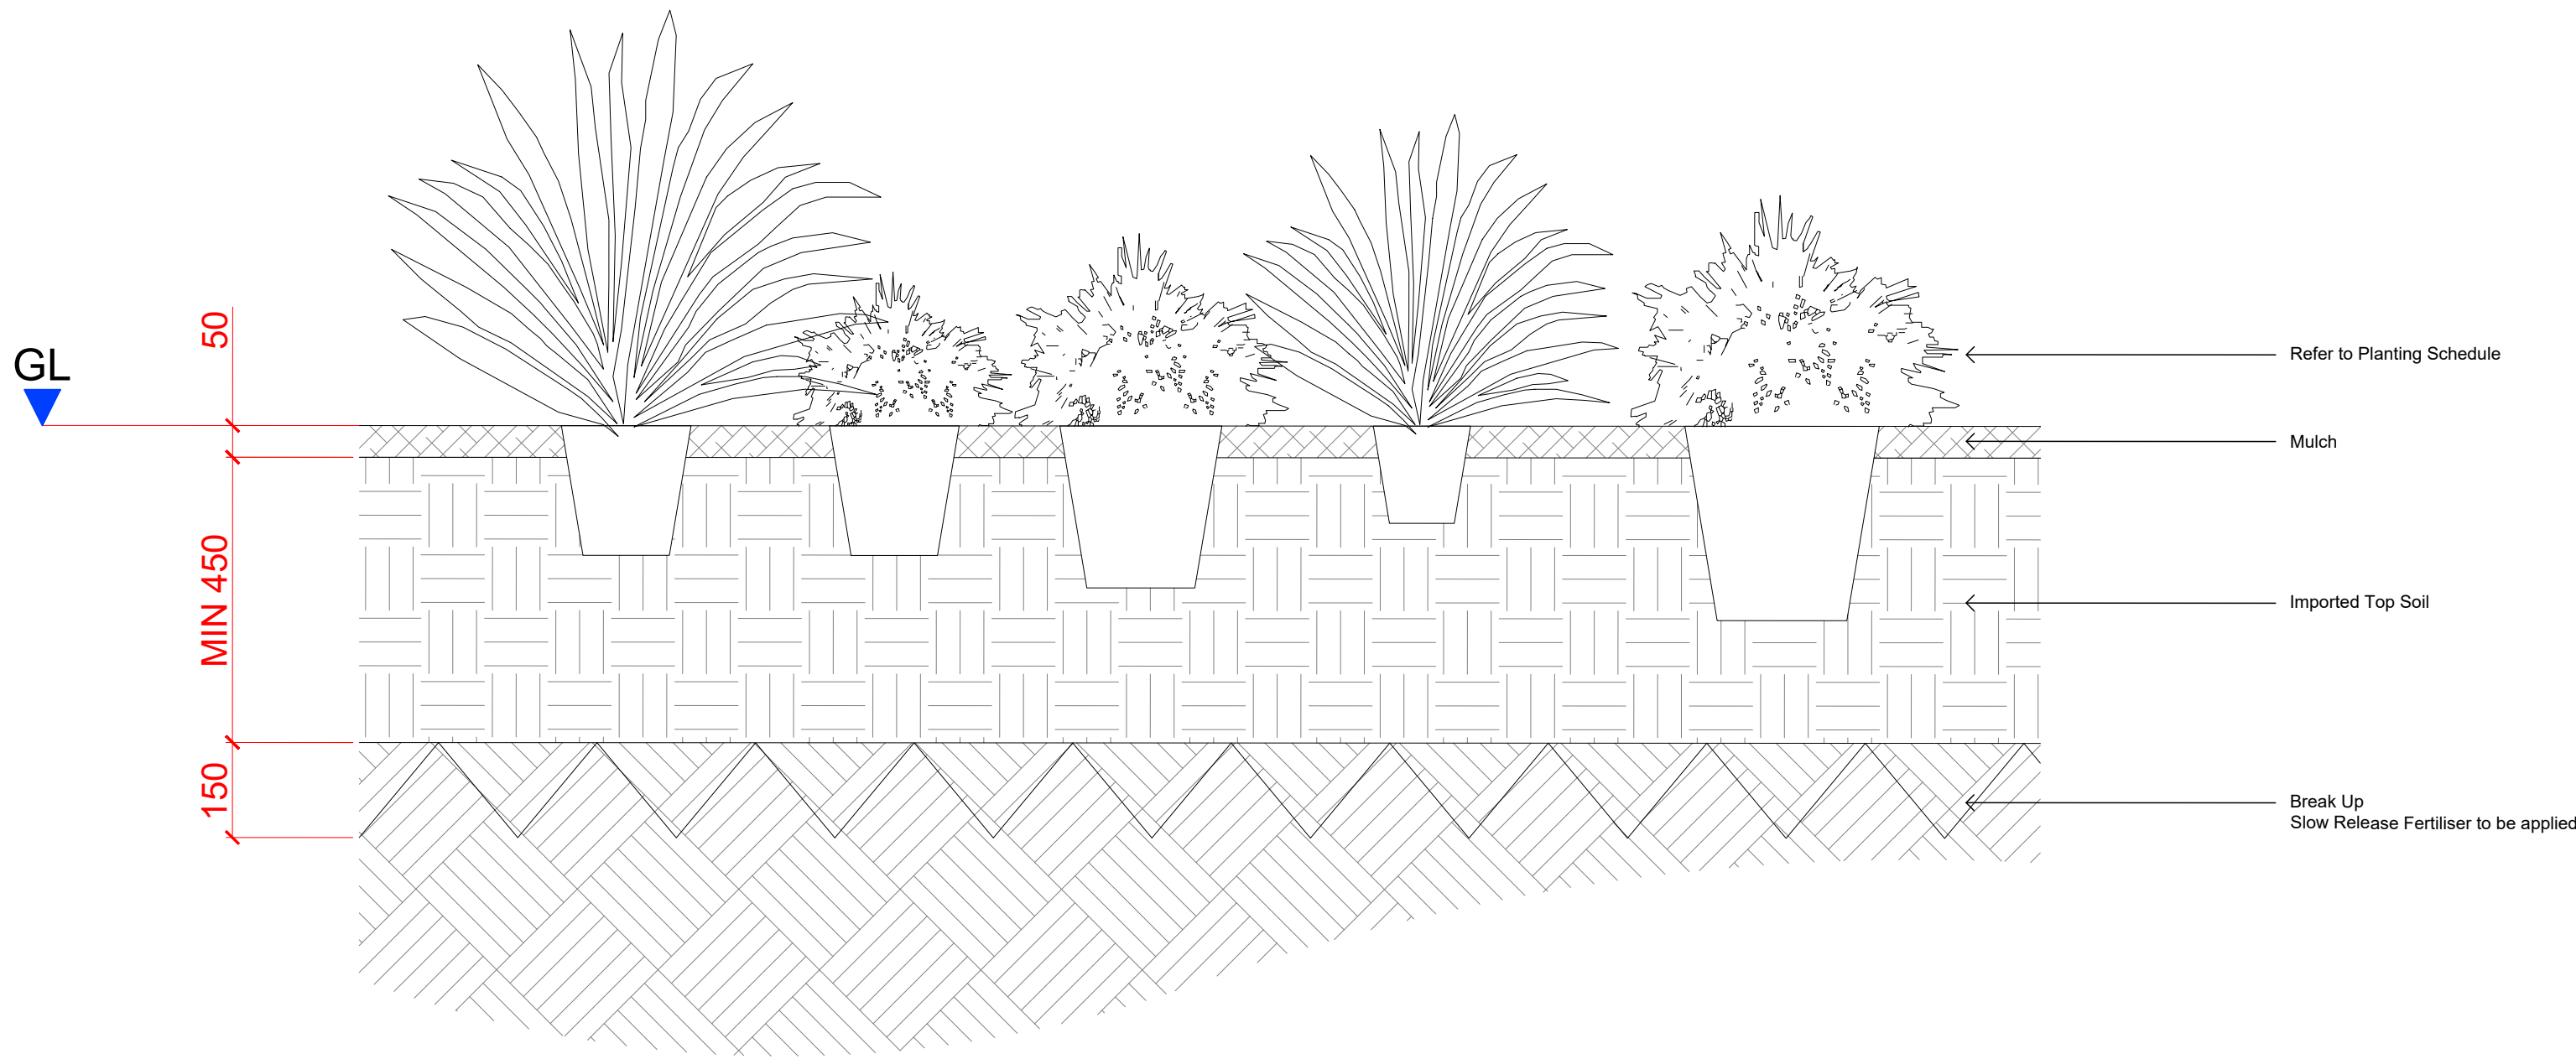

001
sheet
3A_L551

HERBACEOUS AND GRASS PLANTING


Scale: 1 : 10

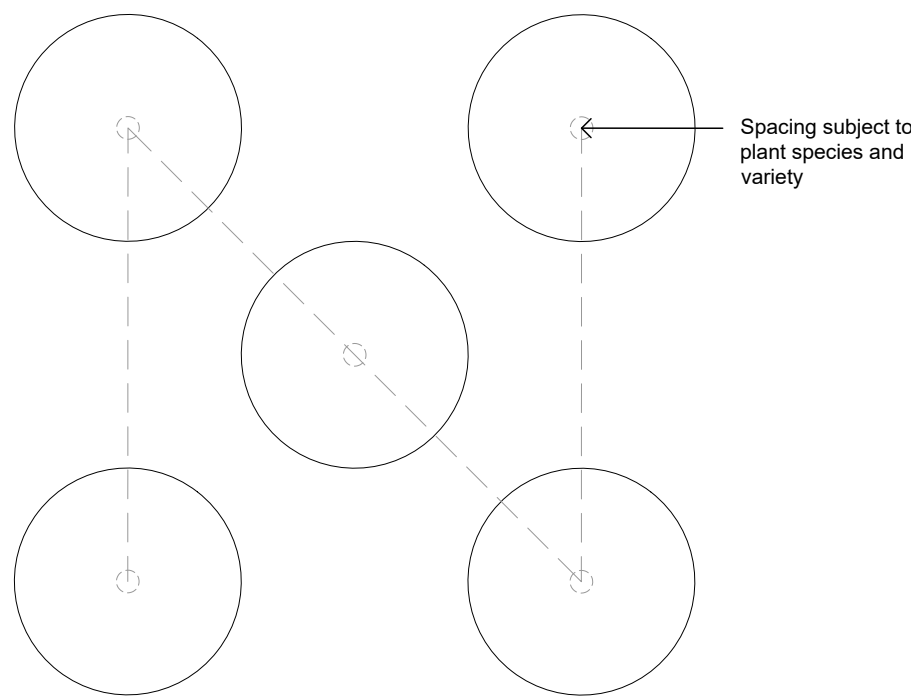

002
sheet
3A_L551

TYPICAL ODD PLANTING LAYOUT

Scale: 1 : 10

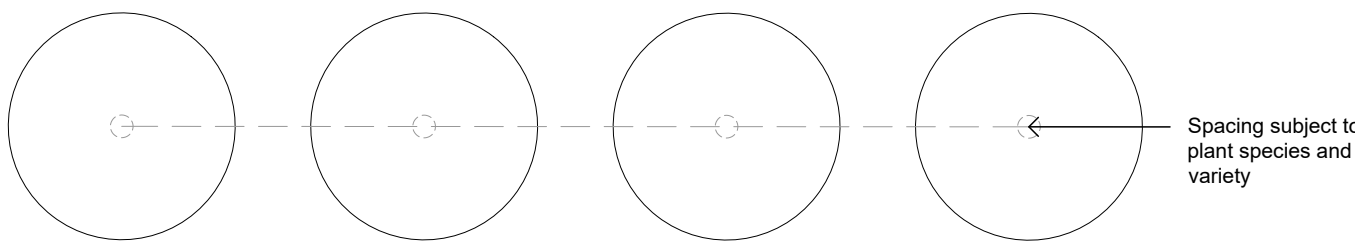

004
sheet
3A_L551


TYPICAL LINEAR PLANTING LAYOUT

Scale: 1 : 10

003
sheet
3A_L551

TYPICAL STAGGERED PLANTING LAYOUT

Scale: 1 : 10

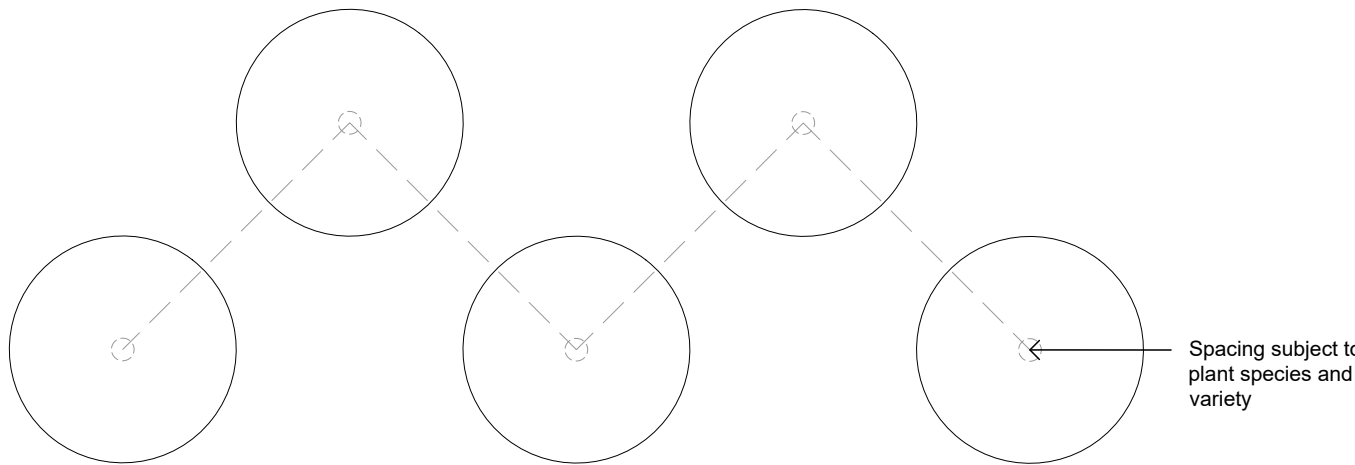

NOTES

1. This drawing is to be read in conjunction with all other drawings and specifications.
2. Do not scale off this drawing. Written dimensions to be taken only.
3. Any discrepancies found between this drawing and other drawings and specifications in the construction documents must be referred to the Landscape Architect prior to work commencing.
4. This drawing must not be copied in whole or in part without prior written consent of Optimised Environments Ltd.

A	CONSTRUCTION ISSUE	CO	12.06.20
Issue	Revision	Initial	Date

open
optimised environments

optimised environments ltd
EDINBURGH 2nd Floor | Quartermile Two | 2 Lister Square | Edinburgh | EH3 9GL
t: 0131 221 9820 | e: optimisedenvironments.com
LONDON Wanford Court | 29 Throgmorton Street | London | EC2N 3AT
t: 020 79474562 | e: optimisedenvironments.com
MANCHESTER 13 Swan Street | Manchester | M4 5JJ
t: 0161 696 7550 | e: optimisedenvironments.com

Client
Urban Splash

Project
NEW ISLINGTON PHASE 3A
Manchester

Drawing Title
TYPICAL SHRUB PLANTING
Page 1 of 1

Scale Bar	North
0.1m 0.2m 0.3m 0.4m 0.5m	
Scale: 1:10@A1	Date: 29.01.20
By: CO	Status: CONSTRUCTION
Checked: AW	Approved: AW

Drawing Number M80153_3A_L551	Rev A
---	-----------------

Computer File: R:\Projects\2018\M80153_New Islington\CAD\SHEET