
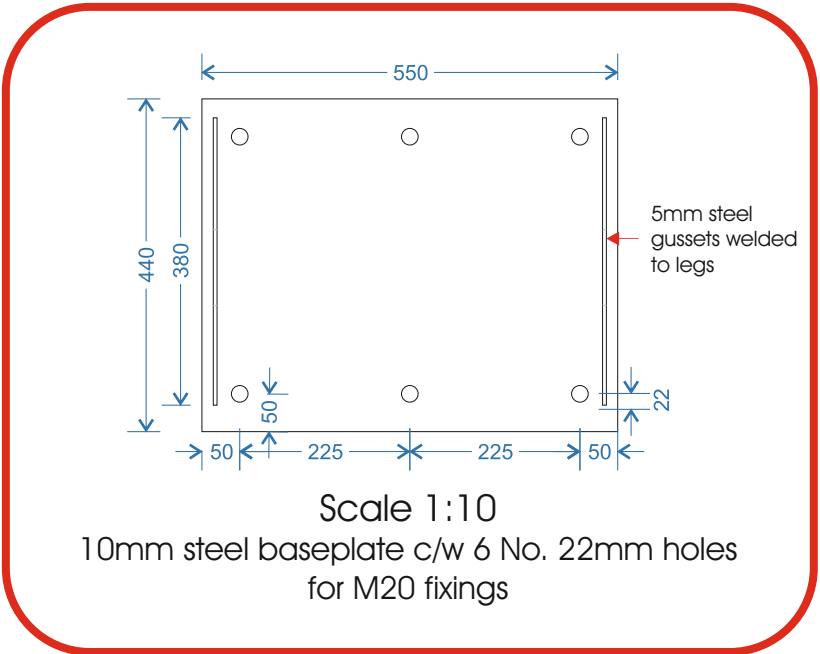
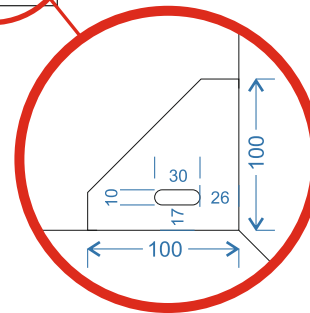




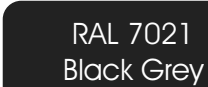


CLIENT: Euro Garages	DRAWING NUMBER:	JOB NO:	DRAWN BY:	REV	DATE	BY	DESCRIPTION
PROJECT: Starbucks Ashton New Rd.	DJ-0221-032	6554	D. Jewkes	A	00.00.20	XX	XXXXXX
DESCRIPTION: Monitor Menu case Single	DATE:	ITEM REF:	SCALE:	C	00.00.20	XX	XXXXXX
	11.02.21	n/a	a/s @A3	D	00.00.20	XX	XXXXXX
				E	00.00.20	XX	XXXXXX

© This drawing is the property of Geetee Signs, and should not be reproduced, altered or used in any way without express permission. Colours shown are for illustration and may not be an exact match unless references are supplied.

GEETEE

Geeteesigns.com

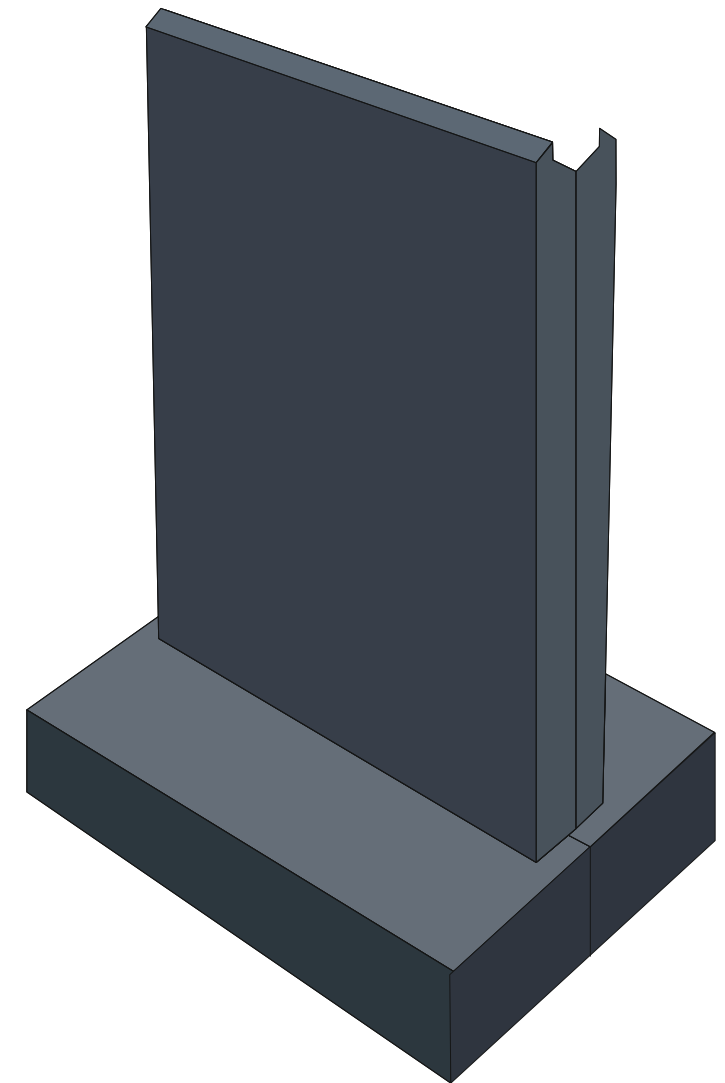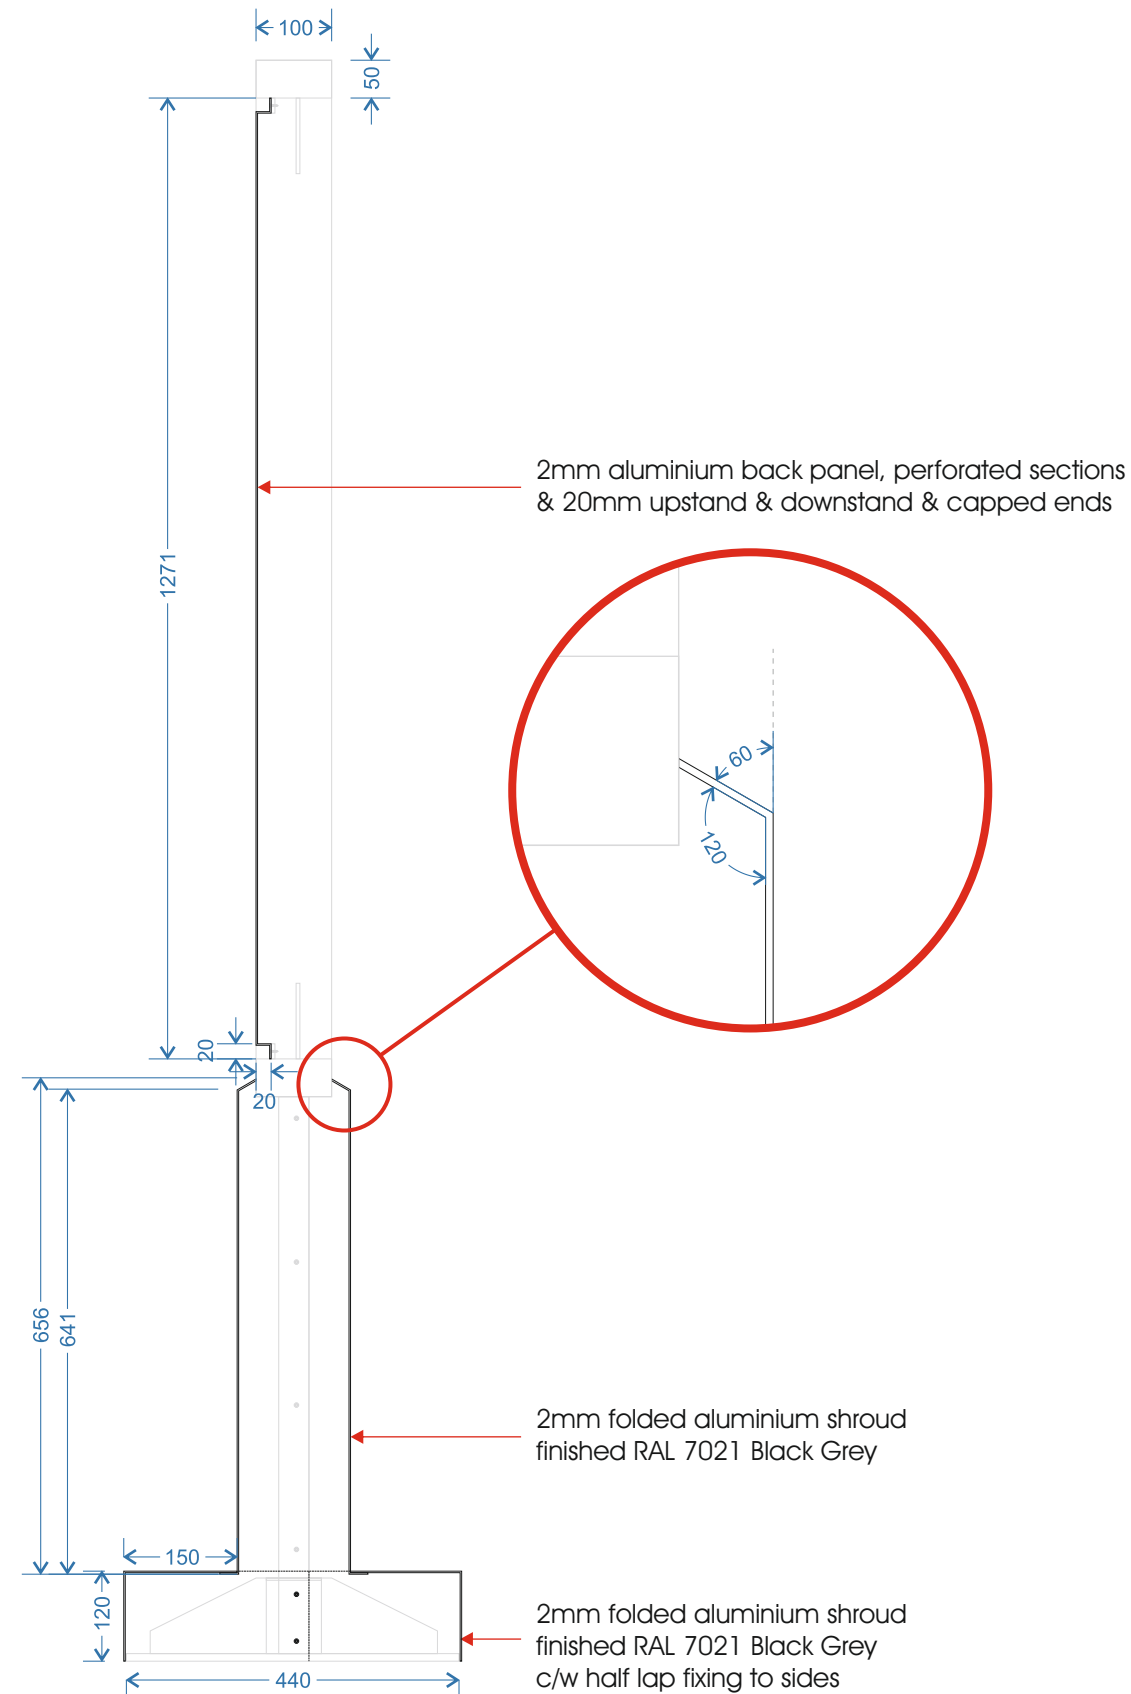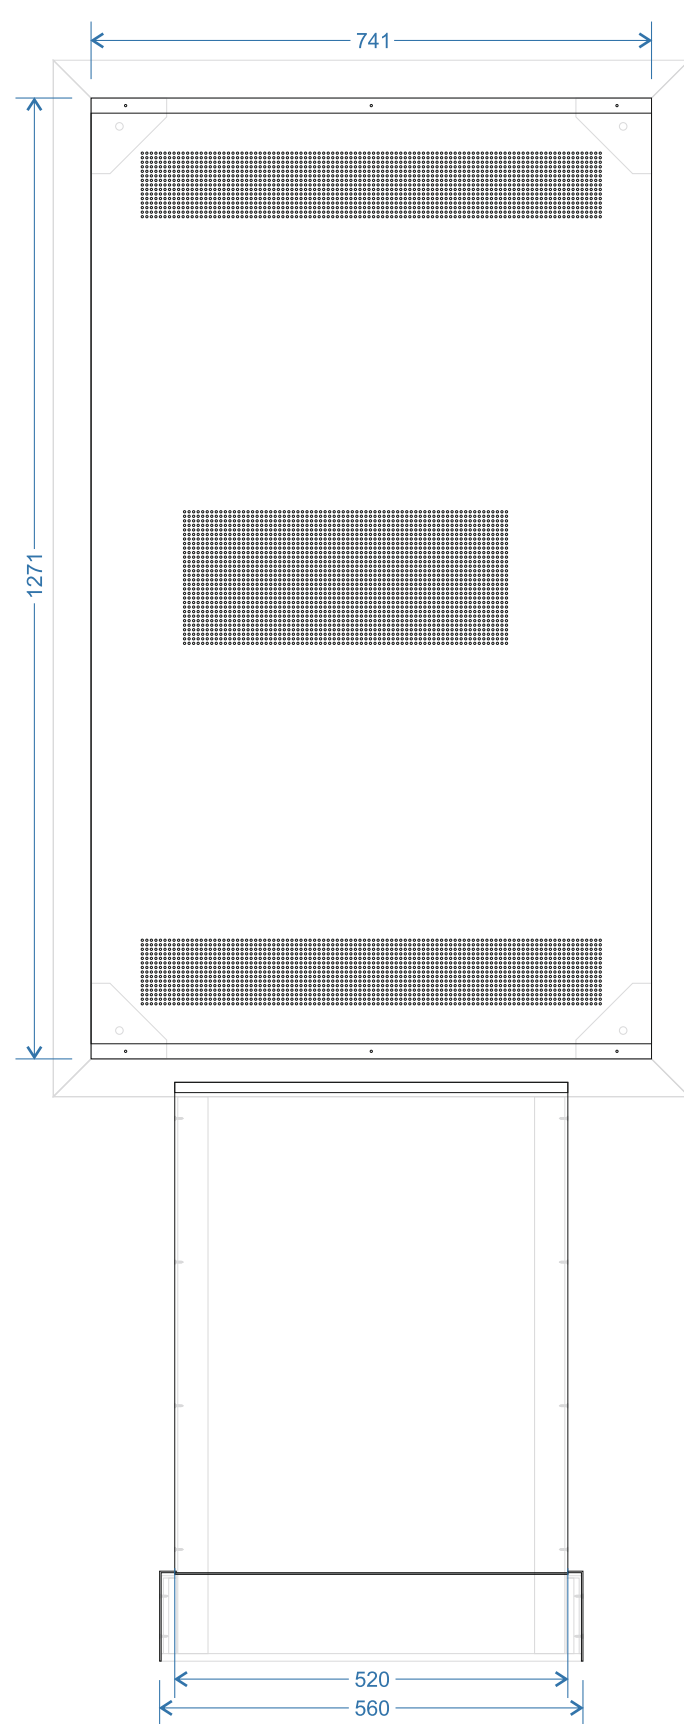

**CONCRETE PAD
REQUIRED 1m²**

**RAL 7021
Black Grey**

CLIENT:	Euro Garages	DRAWING NUMBER:	DJ-0221-032	JOB NO:	6554	DRAWN BY:	D. Jewkes	REV	DATE	BY	DESCRIPTION
PROJECT:	Starbucks Ashton New Rd.	DATE:	11.02.21	ITEM REF:	n/a	SCALE:	a/s @A3	A	00.00.20	XX	XXXXXX
DESCRIPTION:	Monitor Menu case Single							B	00.00.20	XX	XXXXXX
								C	00.00.20	XX	XXXXXX
								D	00.00.20	XX	XXXXXX
								E	00.00.20	XX	XXXXXX

All measurements in millimetres unless stated otherwise.

© This drawing is the property of Geetee Signs, and should not be reproduced, altered or used in any way without express permission. Colours shown are for illustration and may not be an exact match unless references are supplied.

