



REVISION	DATE	DESCRIPTION
-	02.09.16	ISSUED FOR PLANNING
A	21.09.20	UPDATED VENTILATION STRATEGY

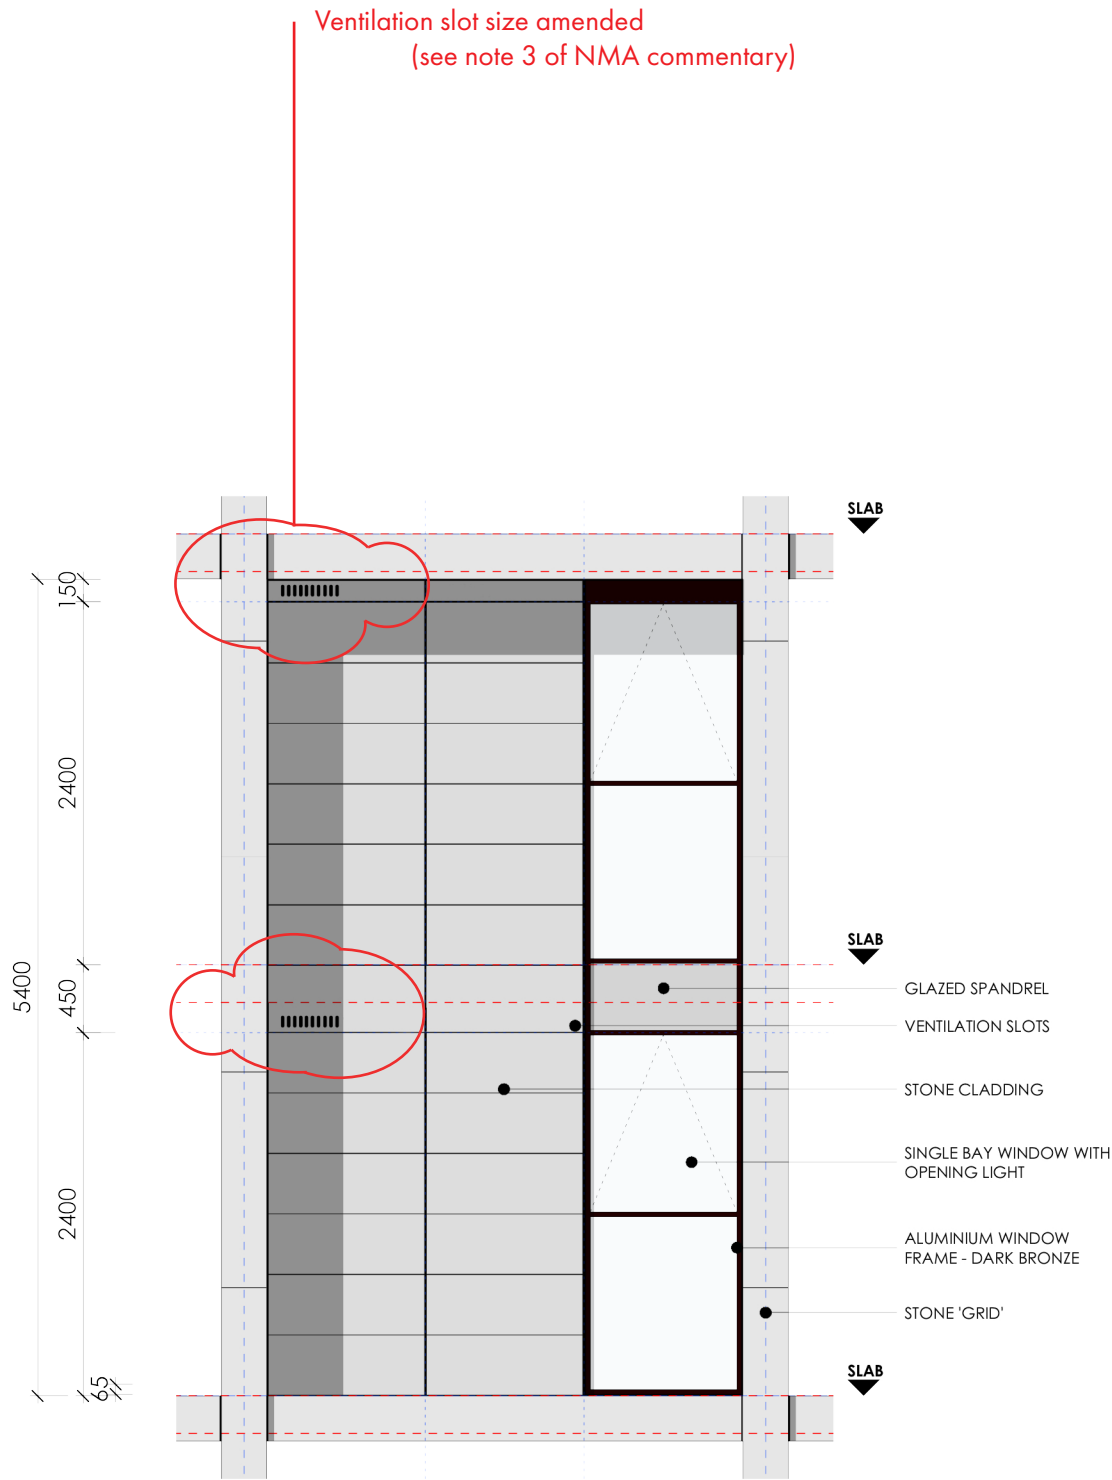

TYPICAL DOUBLE BAY - STONE CLADDING
ELEVATION - 1:50

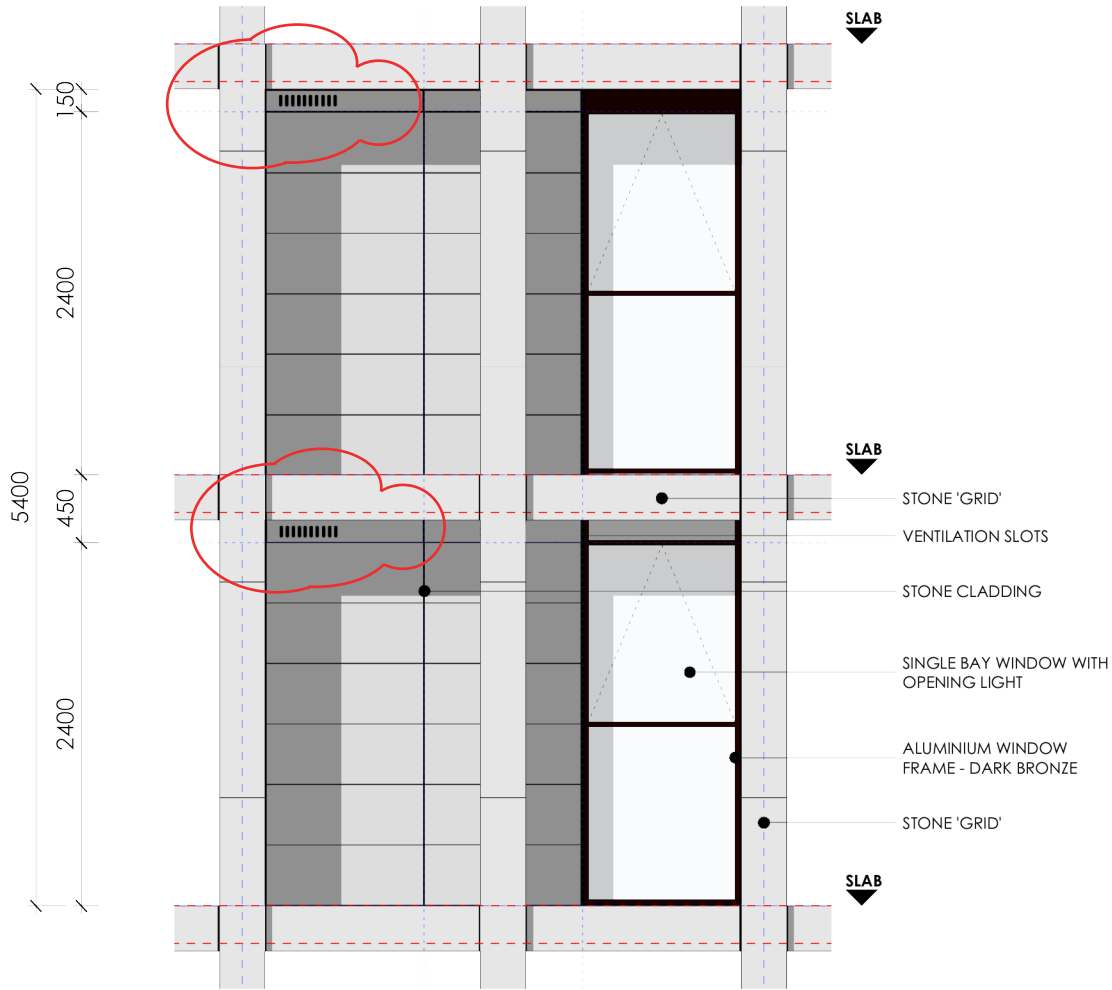

SINGLE BAY - STONE CLADDING
ELEVATION - 1:50

REFER TO ELEVATION DRAWINGS L1600 – L1605
FOR LOCATIONS OF TYPICAL AND SINGLE BAY
GRIDS

OMI ARCHITECTS

31, Blackfriars Road, Salford, Manchester M3 7AQ

t 44(0)161 832 3242
f 44(0)161 832 3623
e info@omiarchitects.com
w www.omiarchitects.com

PROJECT	CHESTER ROAD				
DRAWING	ELEVATION STUDY 1 – TYPICAL BAY				
DATE	AUG 16	DRAWN BY	PE	SCALE	1:50@A3
JOB NO.	1370	DWG.NO.	L1620		