



Do not scale off this drawing. All dimensions to be checked on site prior to manufacture and construction. This drawing is the property of The Friday Project and should not be reproduced without permission. All discrepancies to be brought to the attention of the architect immediately. This drawing to be read in conjunction with the specification / bill of quantities and related drawings.


REVISION			
-	FIRST ISSUE	07.08.20	LJ
A	DUCTWORK & LIGHTING ADDED TO SECTIONS	07.08.20	LJ
B	MESH COLUMN ENCLOSURE OMITTED FOLLOWING MCC COMMENTS	12.10.20	LJ
C	SECTIONS UPDATED TO REFLECT NEW FINISHES.	20.03.21	LJ

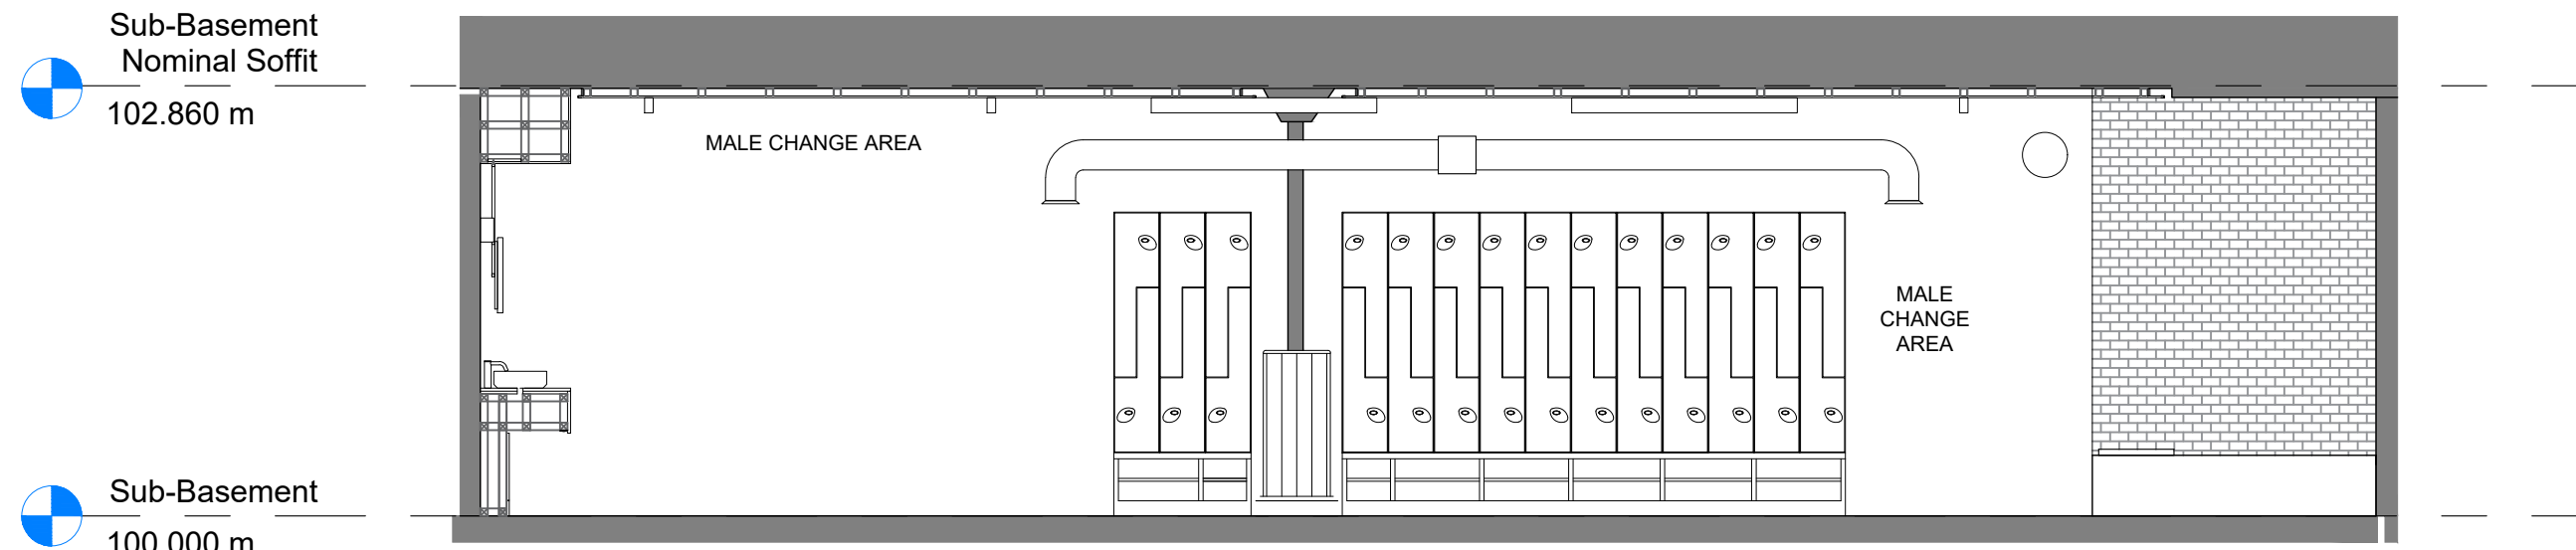


SECTION 4

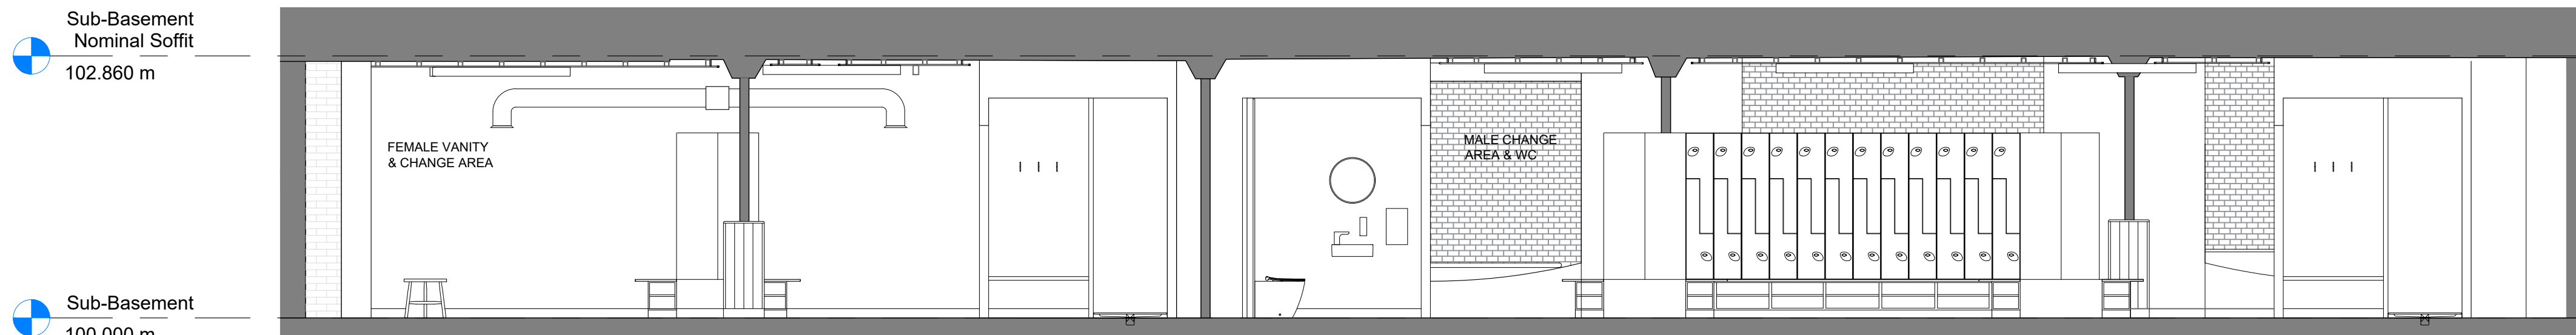

SECTION 5

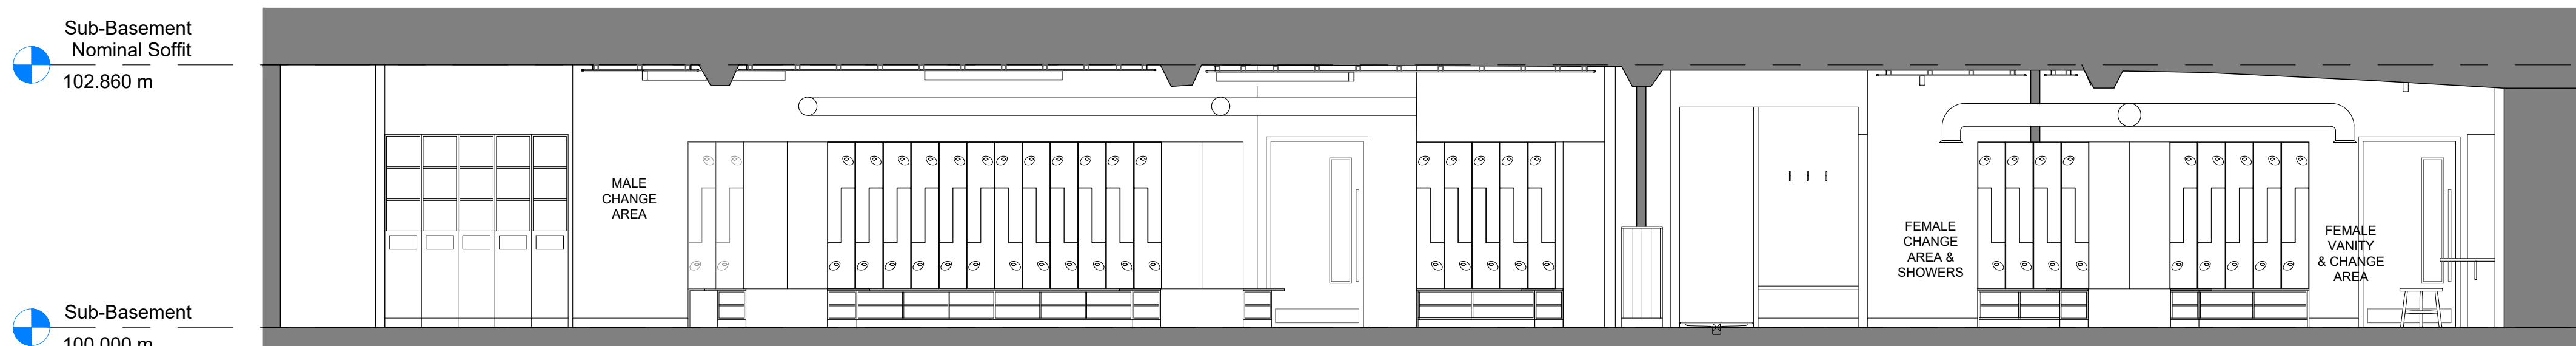

SECTION 6

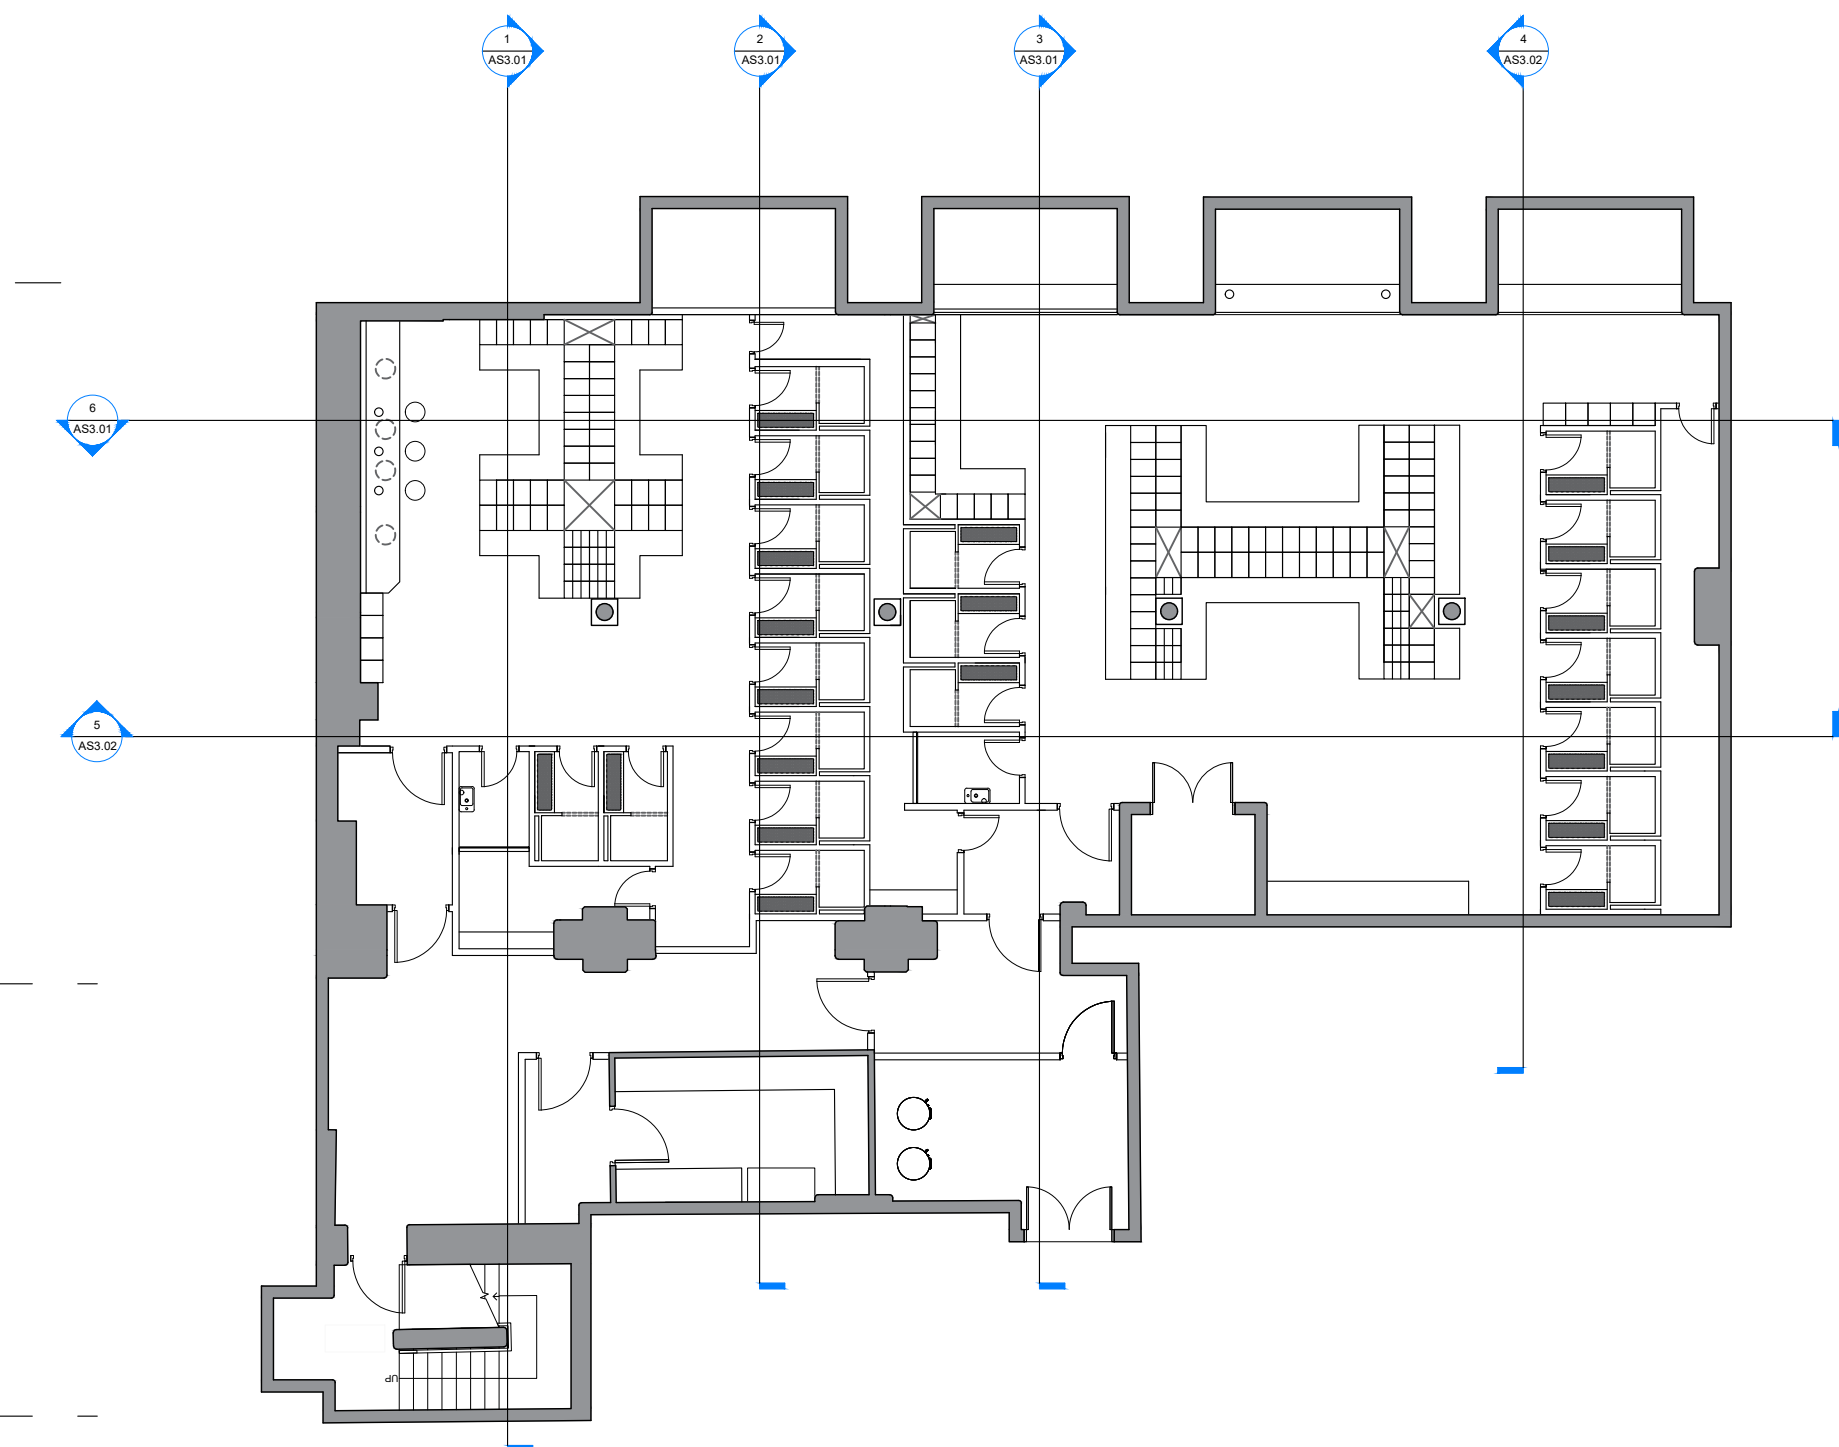

REFERENCE PLAN NTS

XLB PROPERTY LTD	client	TFP 
THE TOOTAL BUILDINGS 56 OXFORD ST, MANCHESTER, M1 6EU	project	
PROPOSED SUB BASEMENT SECTIONS 4-6	title	
XLB04	job No.	
AX1.02 / C	dwg No.	
1:50 @ A1	scale	thefridayproject lucy@fridayproject.co.uk
LJ	drawn	