
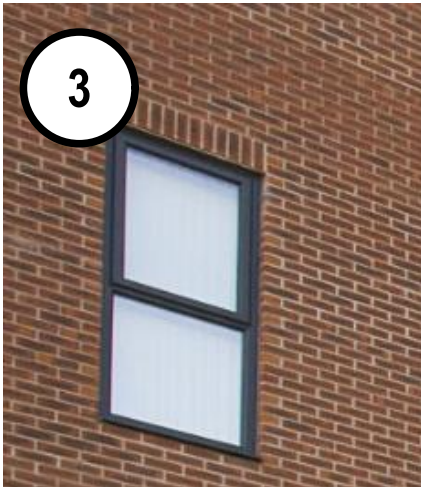
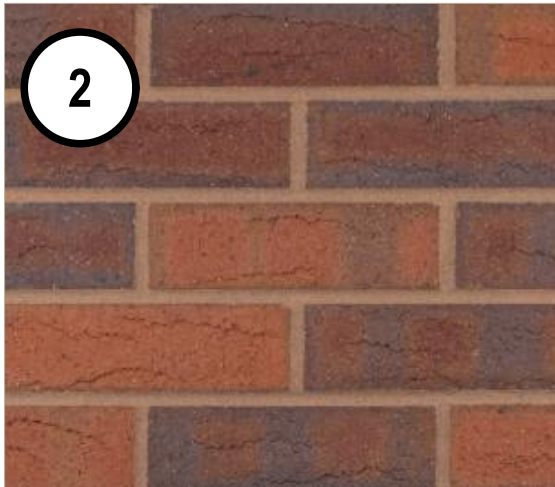
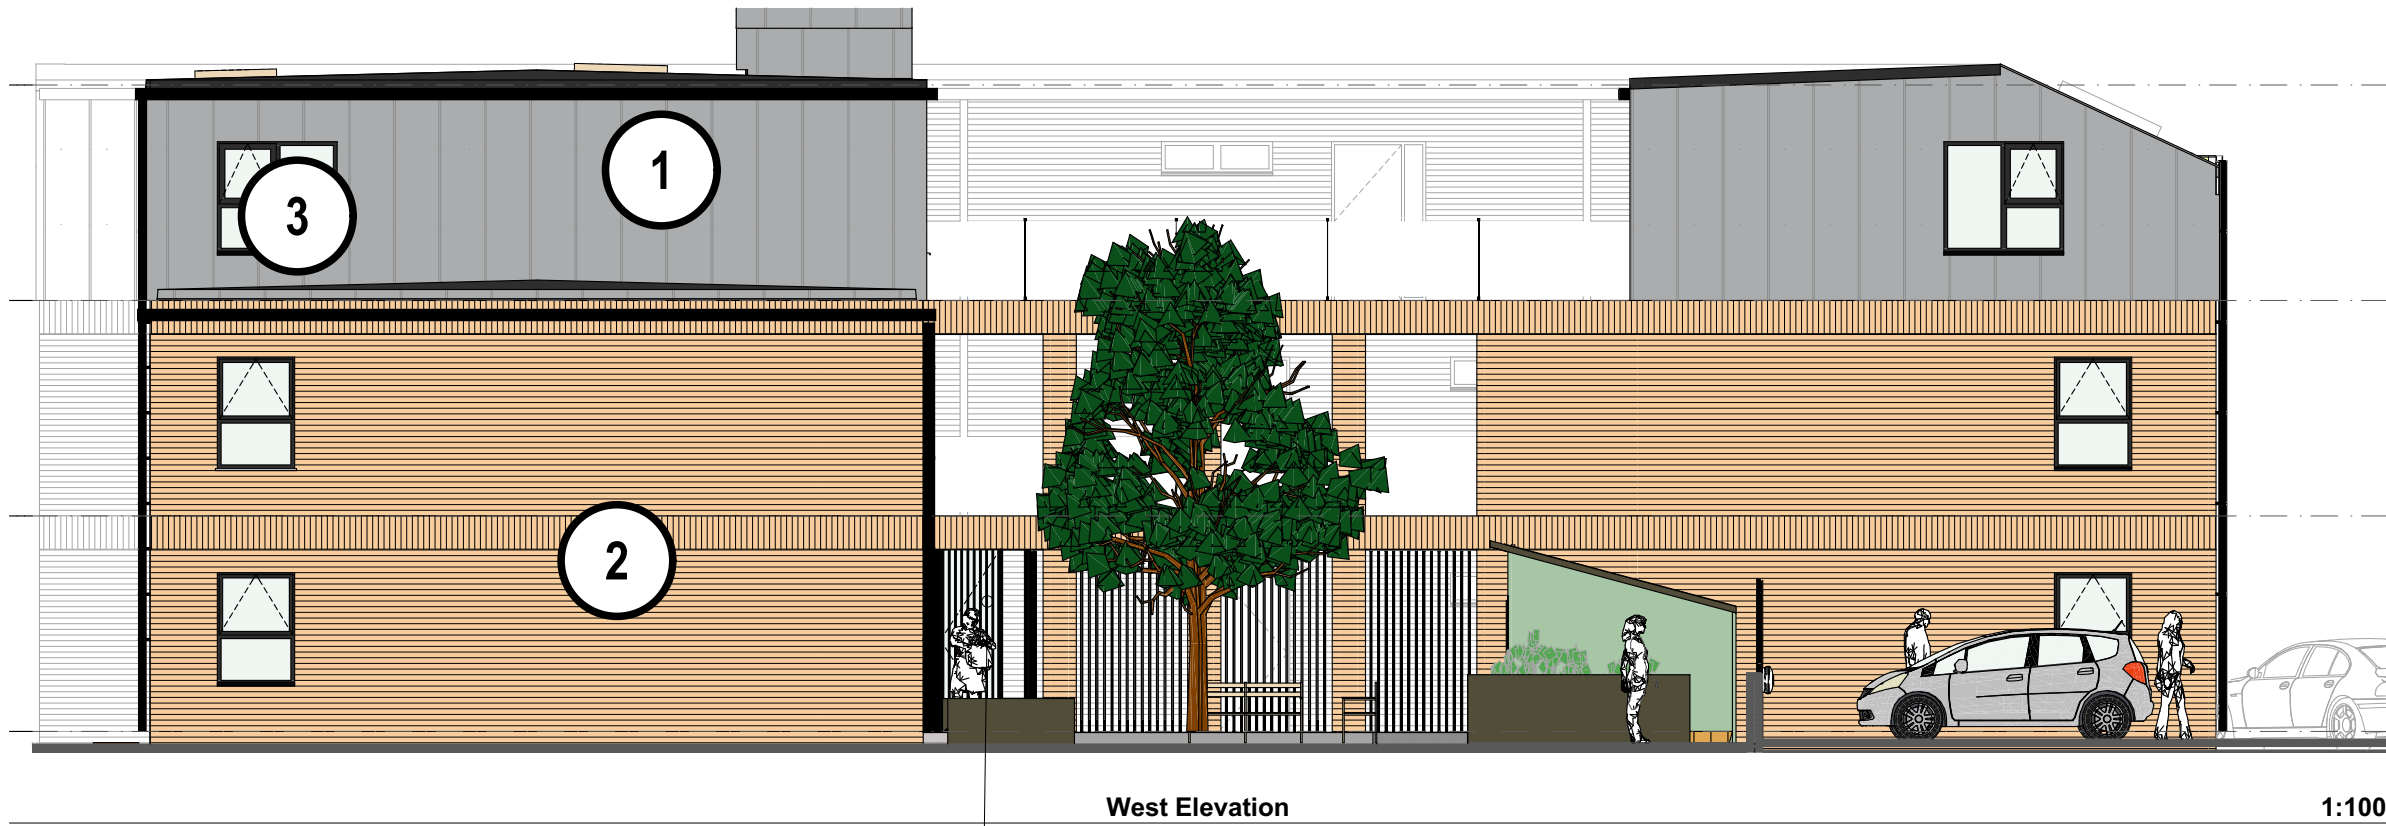
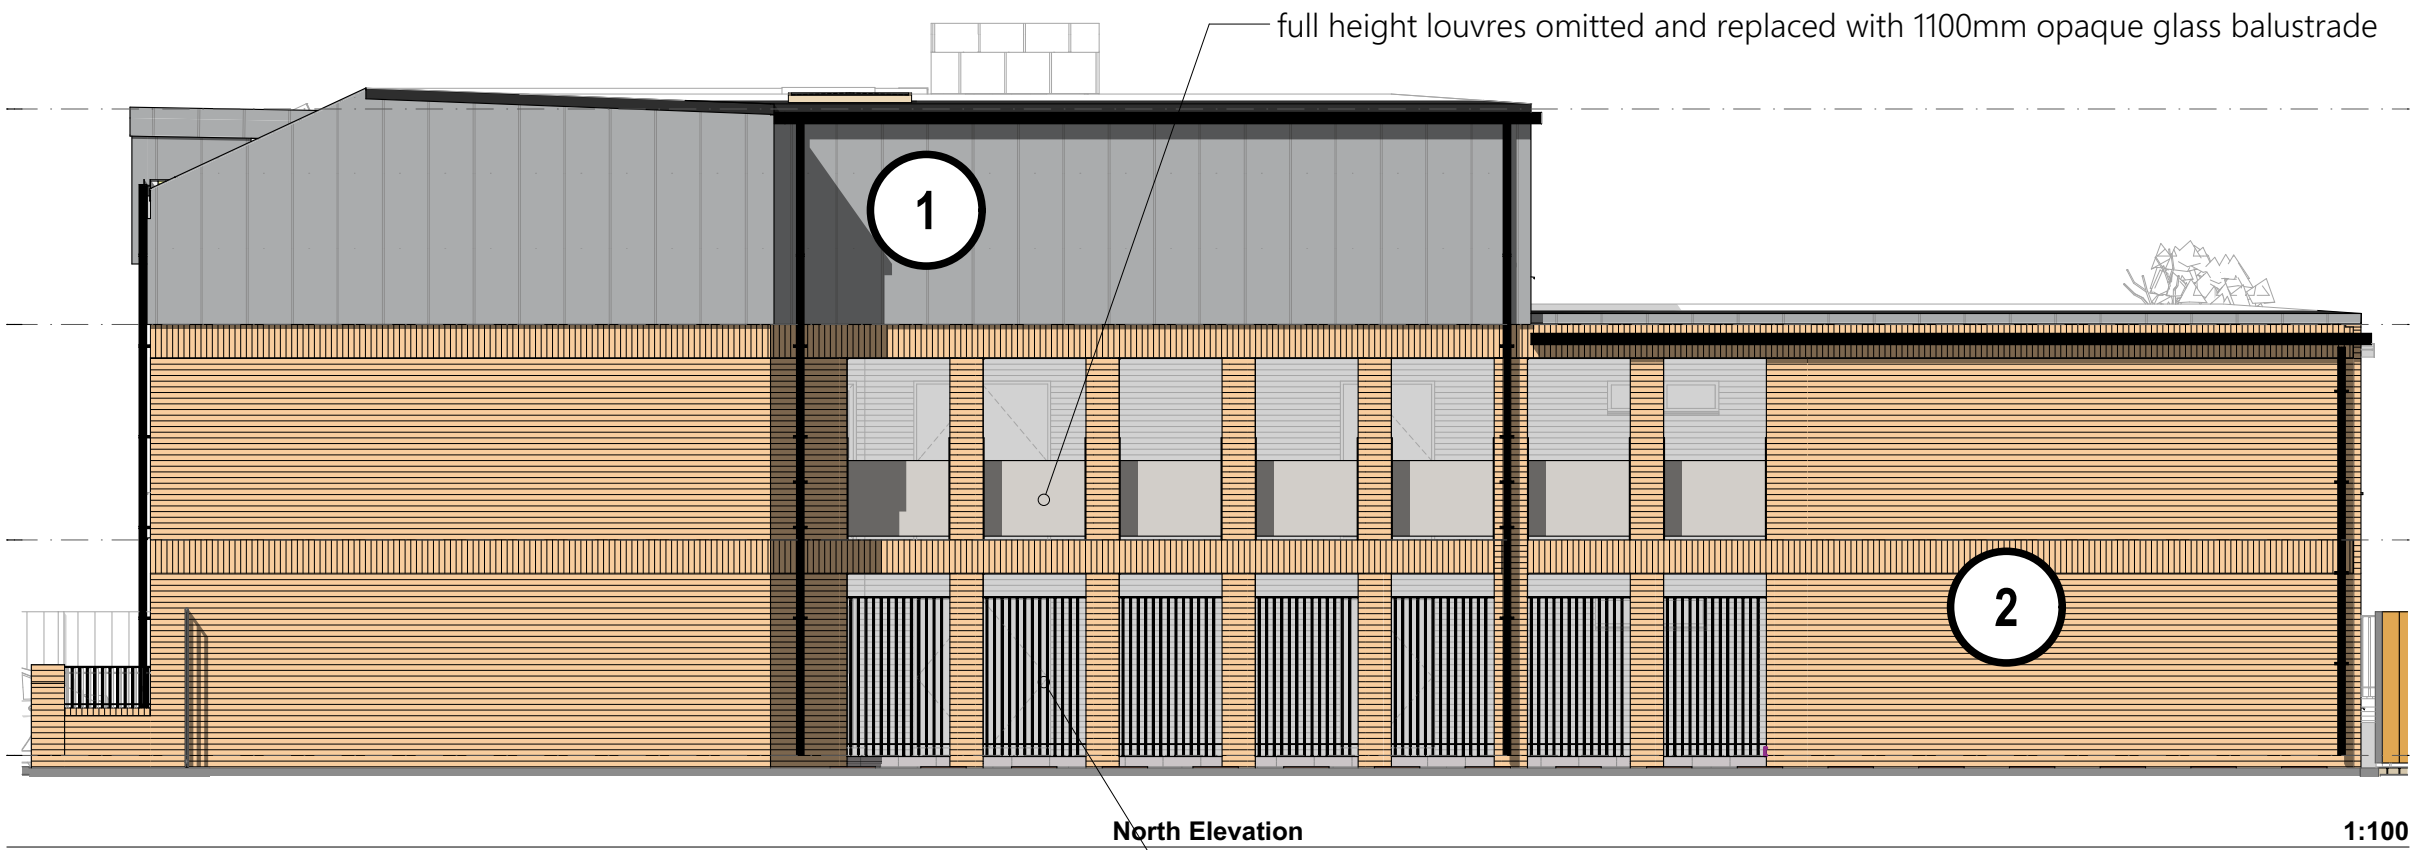


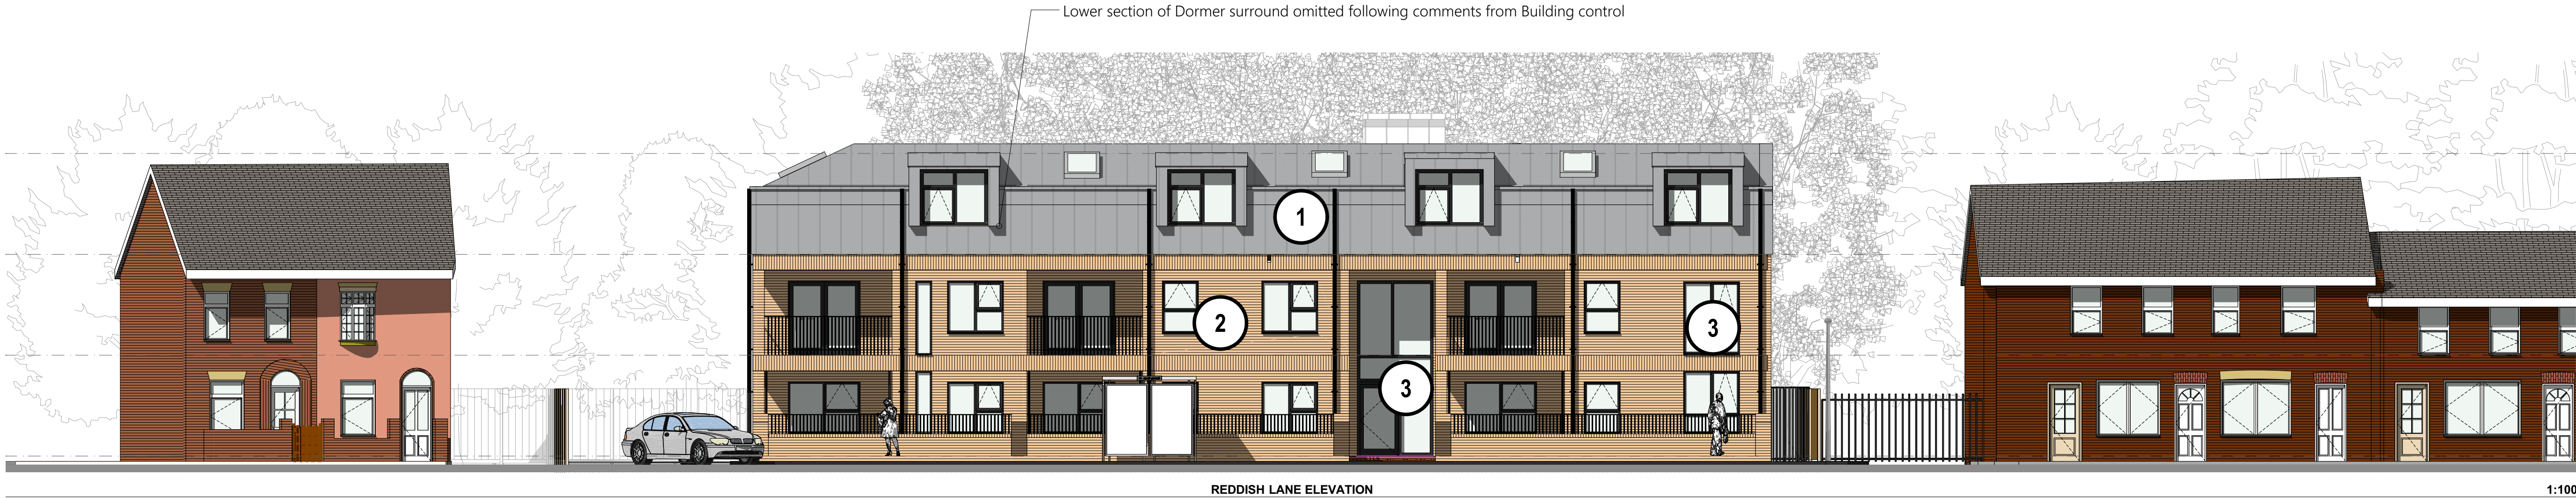

Grey single ply membrane with Standing seam [Balfin Synthesis-S01_Selly-Oak_Birmingham_2016_Awards_09_web](#) Facing Brick Blockkeys Synthesis 01

Grey Windows and Doors PPC/Foil to RAL 7016

PROJECT
POMONA HOTEL
REDDISH LANE GORTON

TITLE
ELEVATIONS

SIZE
A1
STATUS
PLANNING

PROJECT No: 1716
DRAWING No: PL-006 P09
DRAWN BY: BG
CHECKED:
DATE: JUNE 19
SCALE (1:100)
1:100

