


Do not scale from this drawing. All dimensions to be checked on site prior to manufacture and construction. This drawing is the property of Harrison Ince Holdings Limited and should not be reproduced without permission.
All discrepancies to be brought to the attention of the architect immediately.
This drawing is to be read in conjunction with the specification / bill of quantities and related drawings.


REVISIONS

-	FIRST ISSUE	14.07.2020	OC
A	UPDATED TO MATCH ELEVATIONS	08.03.2021	OC

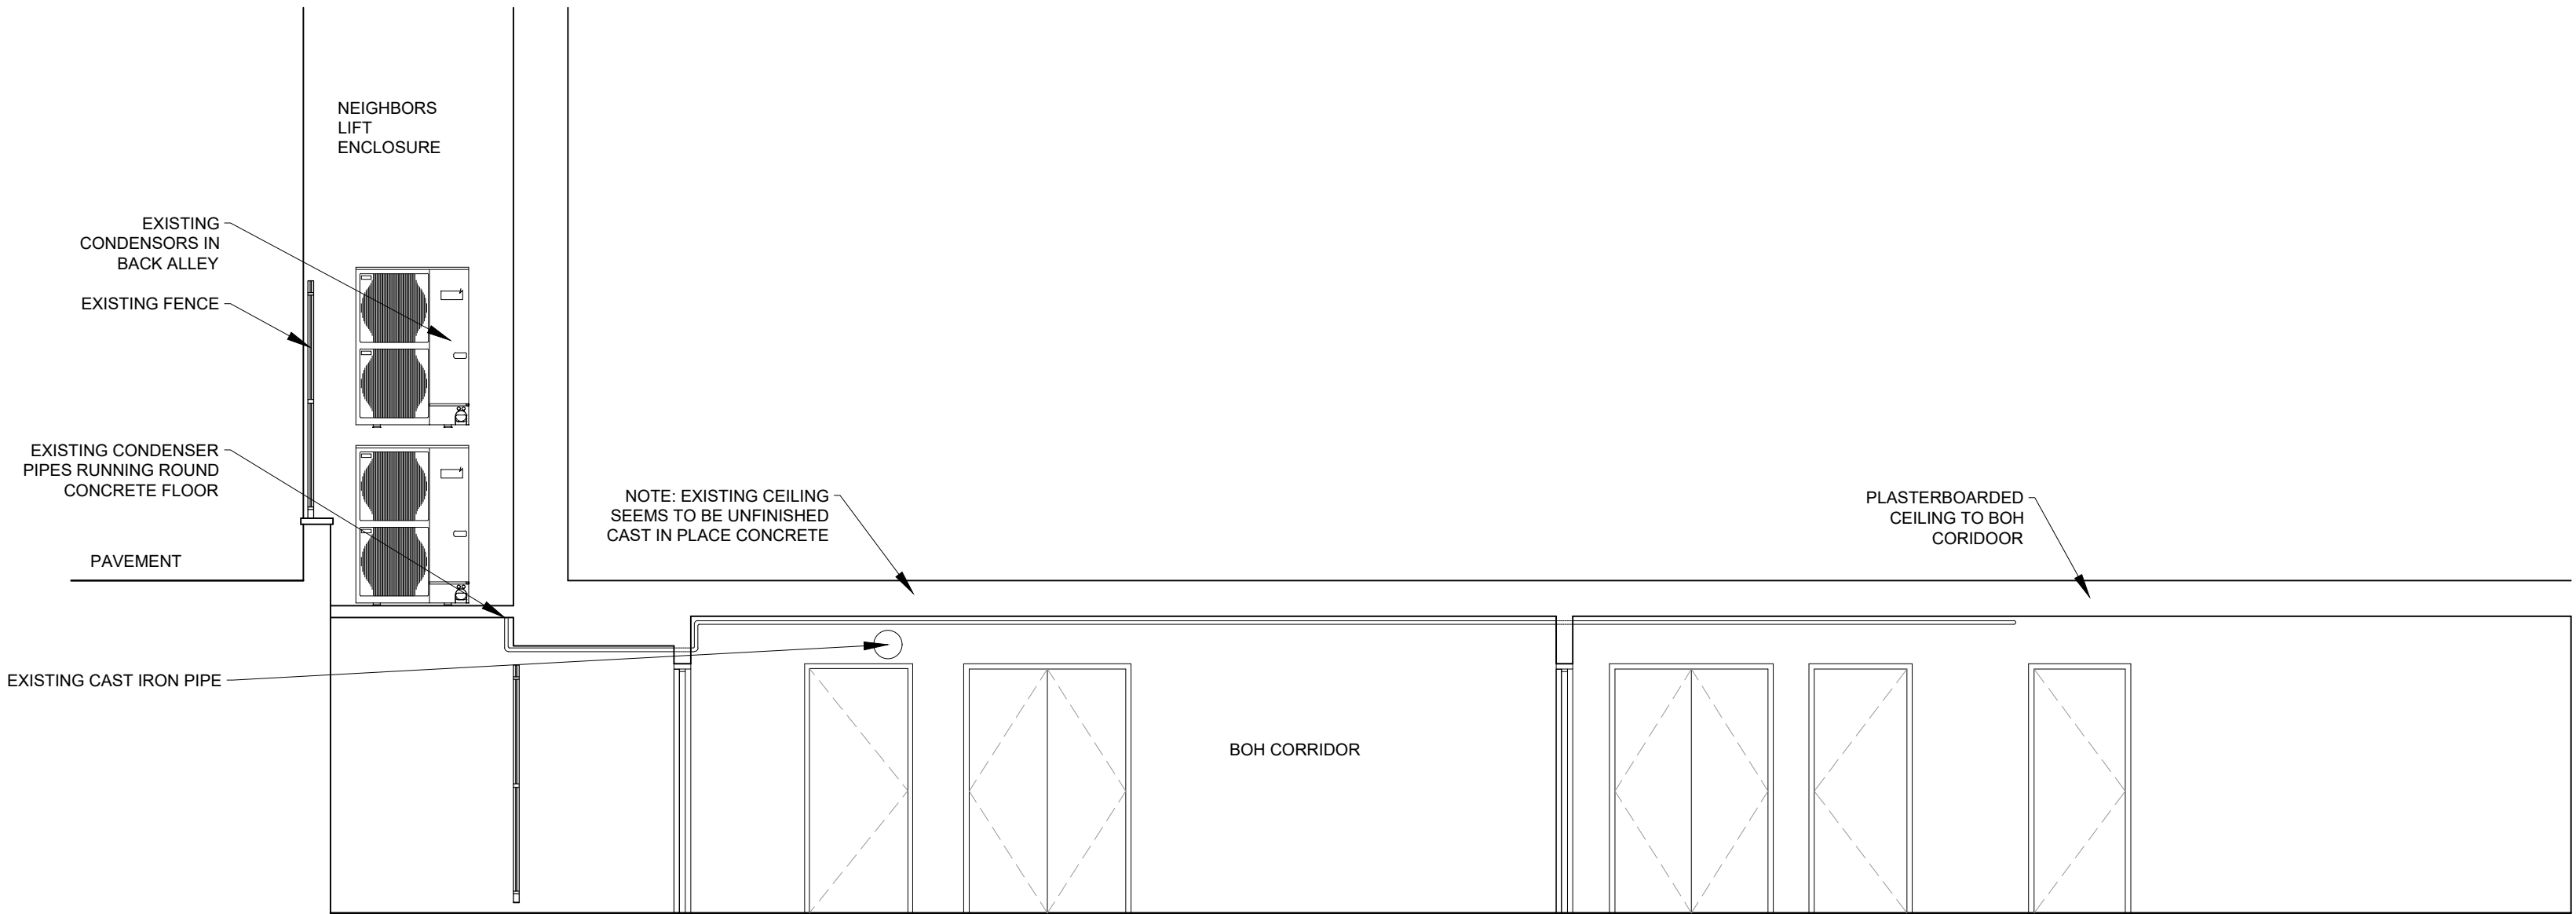


EXISTING SECTION B-B

Scale 1:50

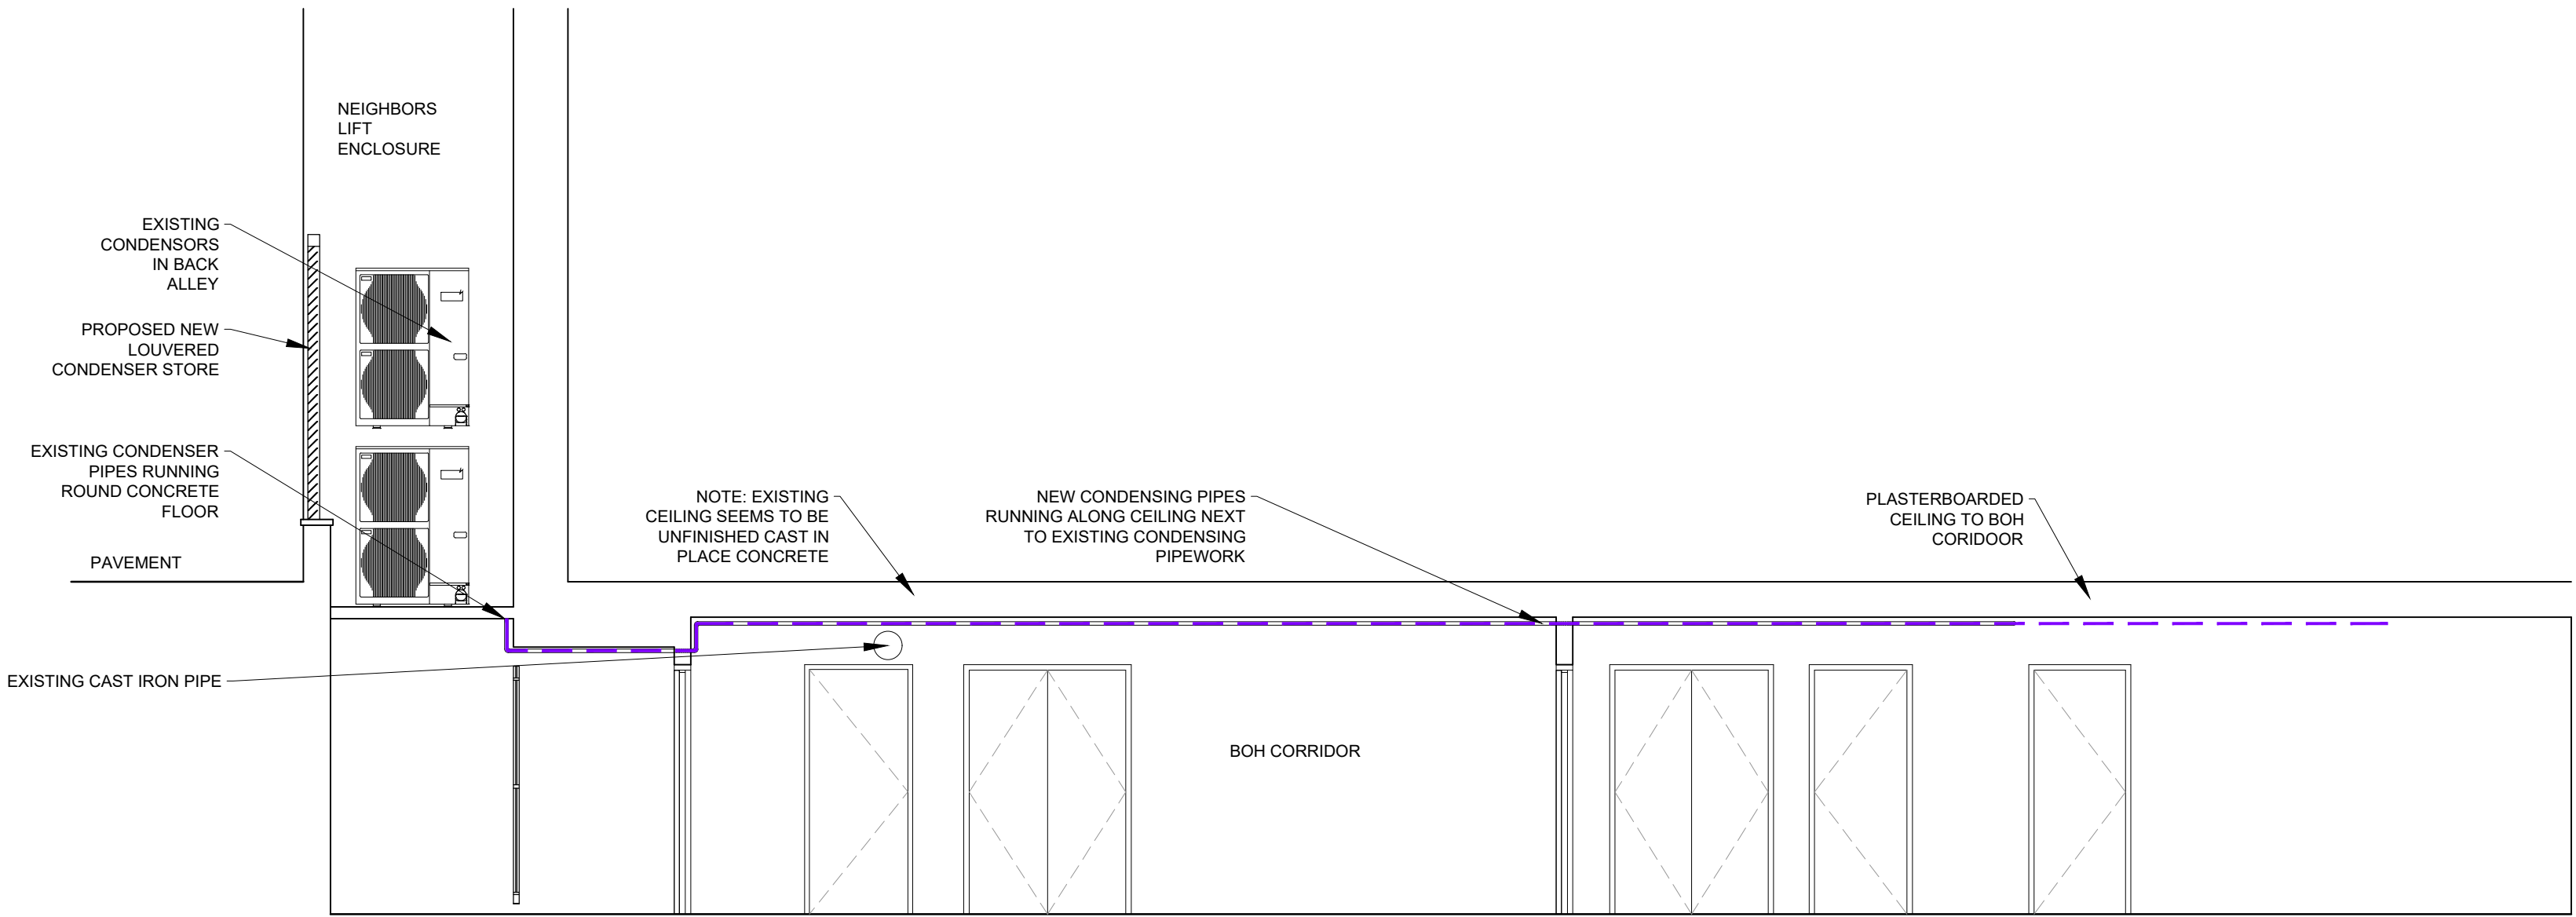


PROPOSED SECTION B-B

Scale 1:50

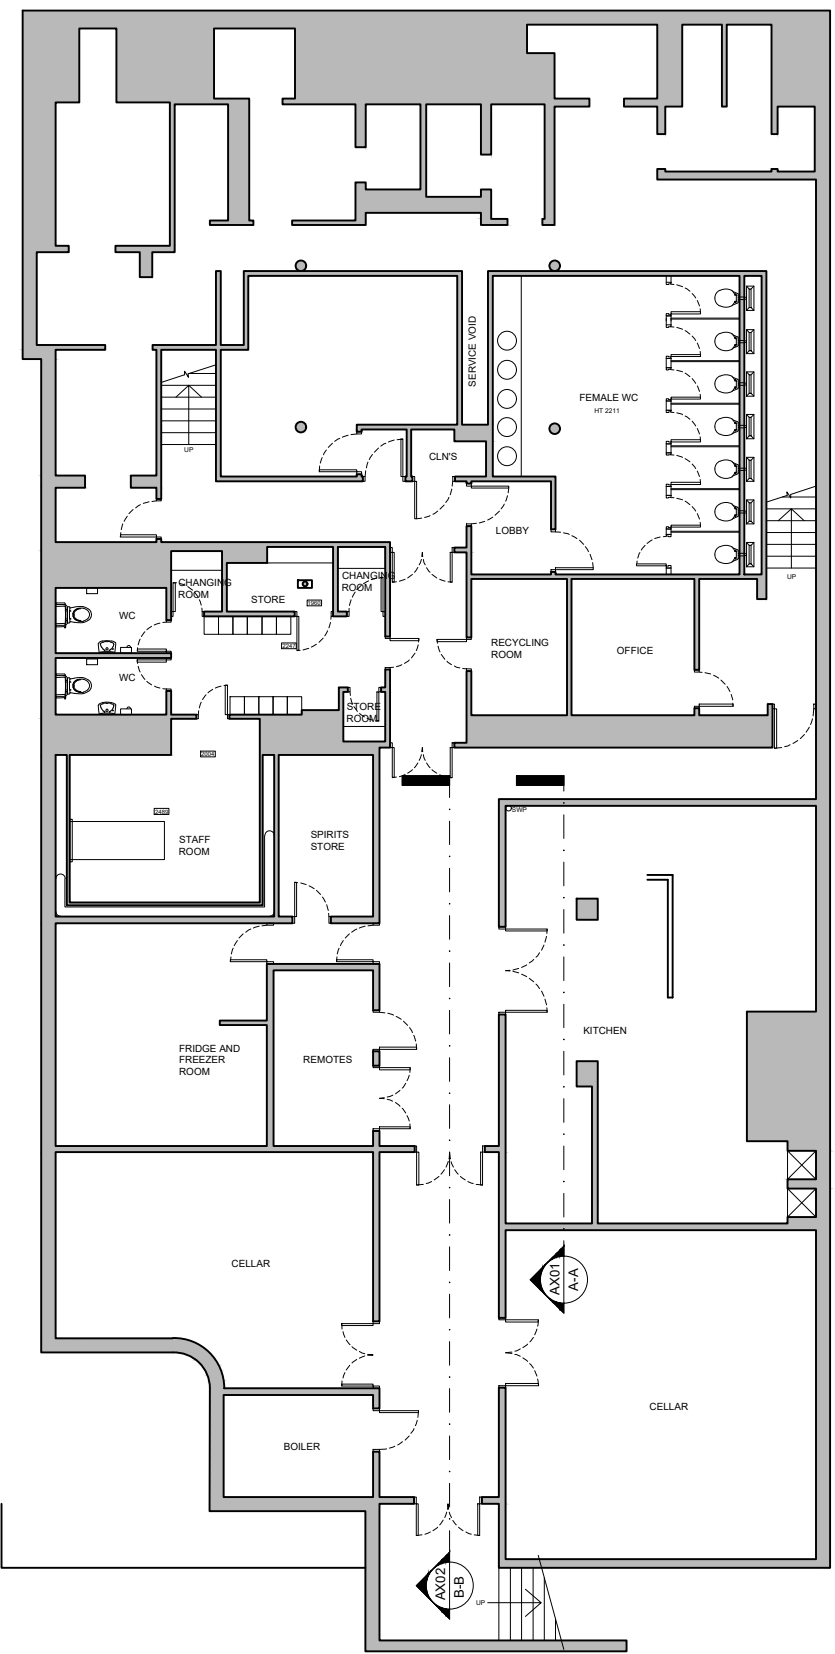

BASEMENT KEY PLAN

Scale NTS

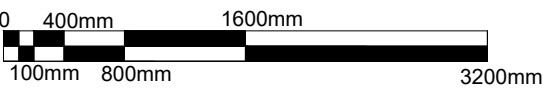

HARRISON INCE

ARCHITECTS INTERIOR DESIGNERS

JD WETHERSPOON PLC

CLIENT

WETHERSPOONS - 49 PICCADILLY
MANCHESTER, M1 2AP

PROJECT

SECTIOPN B-B

TITLE

DATE FEB 2020

JOB NO. PNO192-13

DRAWN CAD/OC

SCALE 1:20 @ A1

DWG. NO. AX02 - A

CHECKED

SUN HOUSE
2-4 LITTLE PETER STREET
KNOTT MILL
MANCHESTER
M15 4PS
TEL: 0161 236 3650
EMAIL: enquiries@harrison-ince.co.uk