DO NOT SCALE FROM THIS DRAWING
ALL DIMENSIONS MUST BE CHECKED ON SITE BY CONTRACTOR PRIOR TO CONSTRUCTION

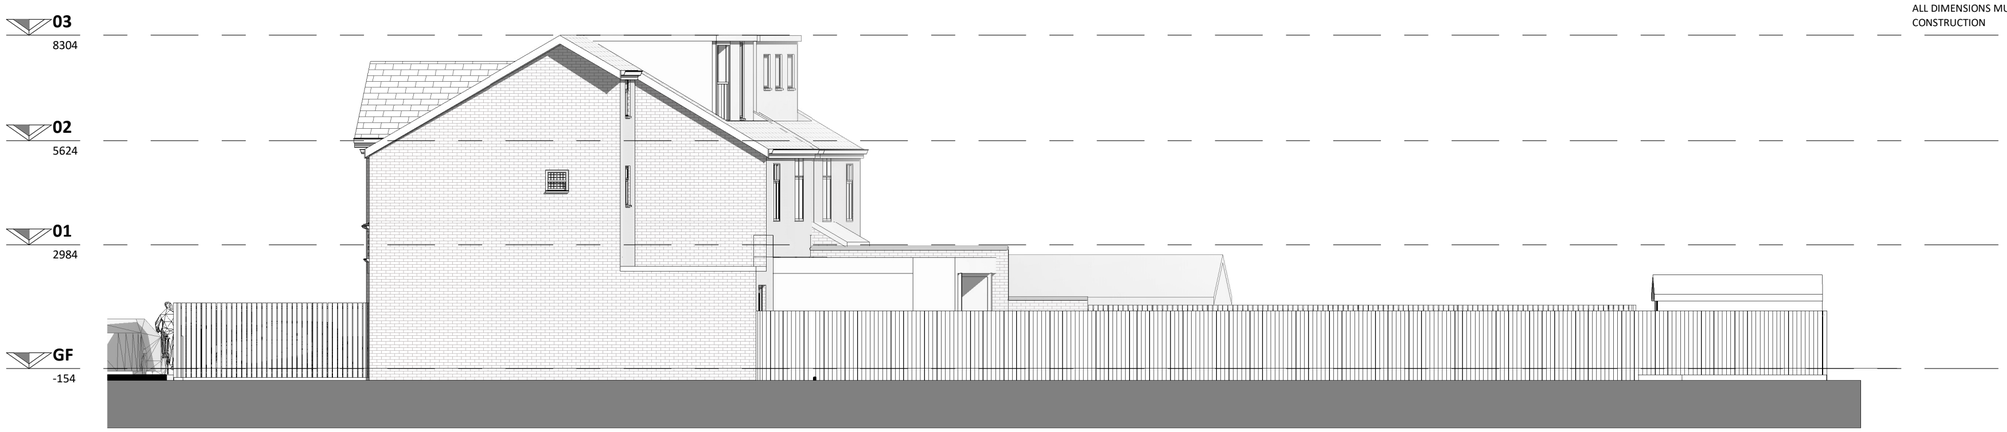

Elevation 1 - a
1 : 100



Elevation 2 - a
1 : 100



Elevation 3 - a
1 : 100

Rev	Date	Int	Description
1	29.03.21		Planner amendments made

btp ARCHITECTS
RIBA Chartered Practice

Client:
Grace Rothery

Project:
90 Atwood Rd

Description:
Proposed Elevations

Purpose of Issue:
Feasibility

Drawn By:	Checked By:	Date:	Scale @ A2:
MP	AP	26.02.21	1 : 100

Job No:	Status Code:	Drawing No:	Rev:
3840	S0	111	1

File Identifier:
AW-BTP-00-E-DR-A-3840-111.1

Elizabeth House, 486 Didsbury Road, Heaton Mersey, Stockport, SK4 3BS
t 0161 443 1221 e info@bernardtaylor.co.uk w www.btparchitects.co.uk