



Photo 1



Photo 2



Photo 3



Photo 4



Photo 5




Photo 6



Photo 7



Photo 8

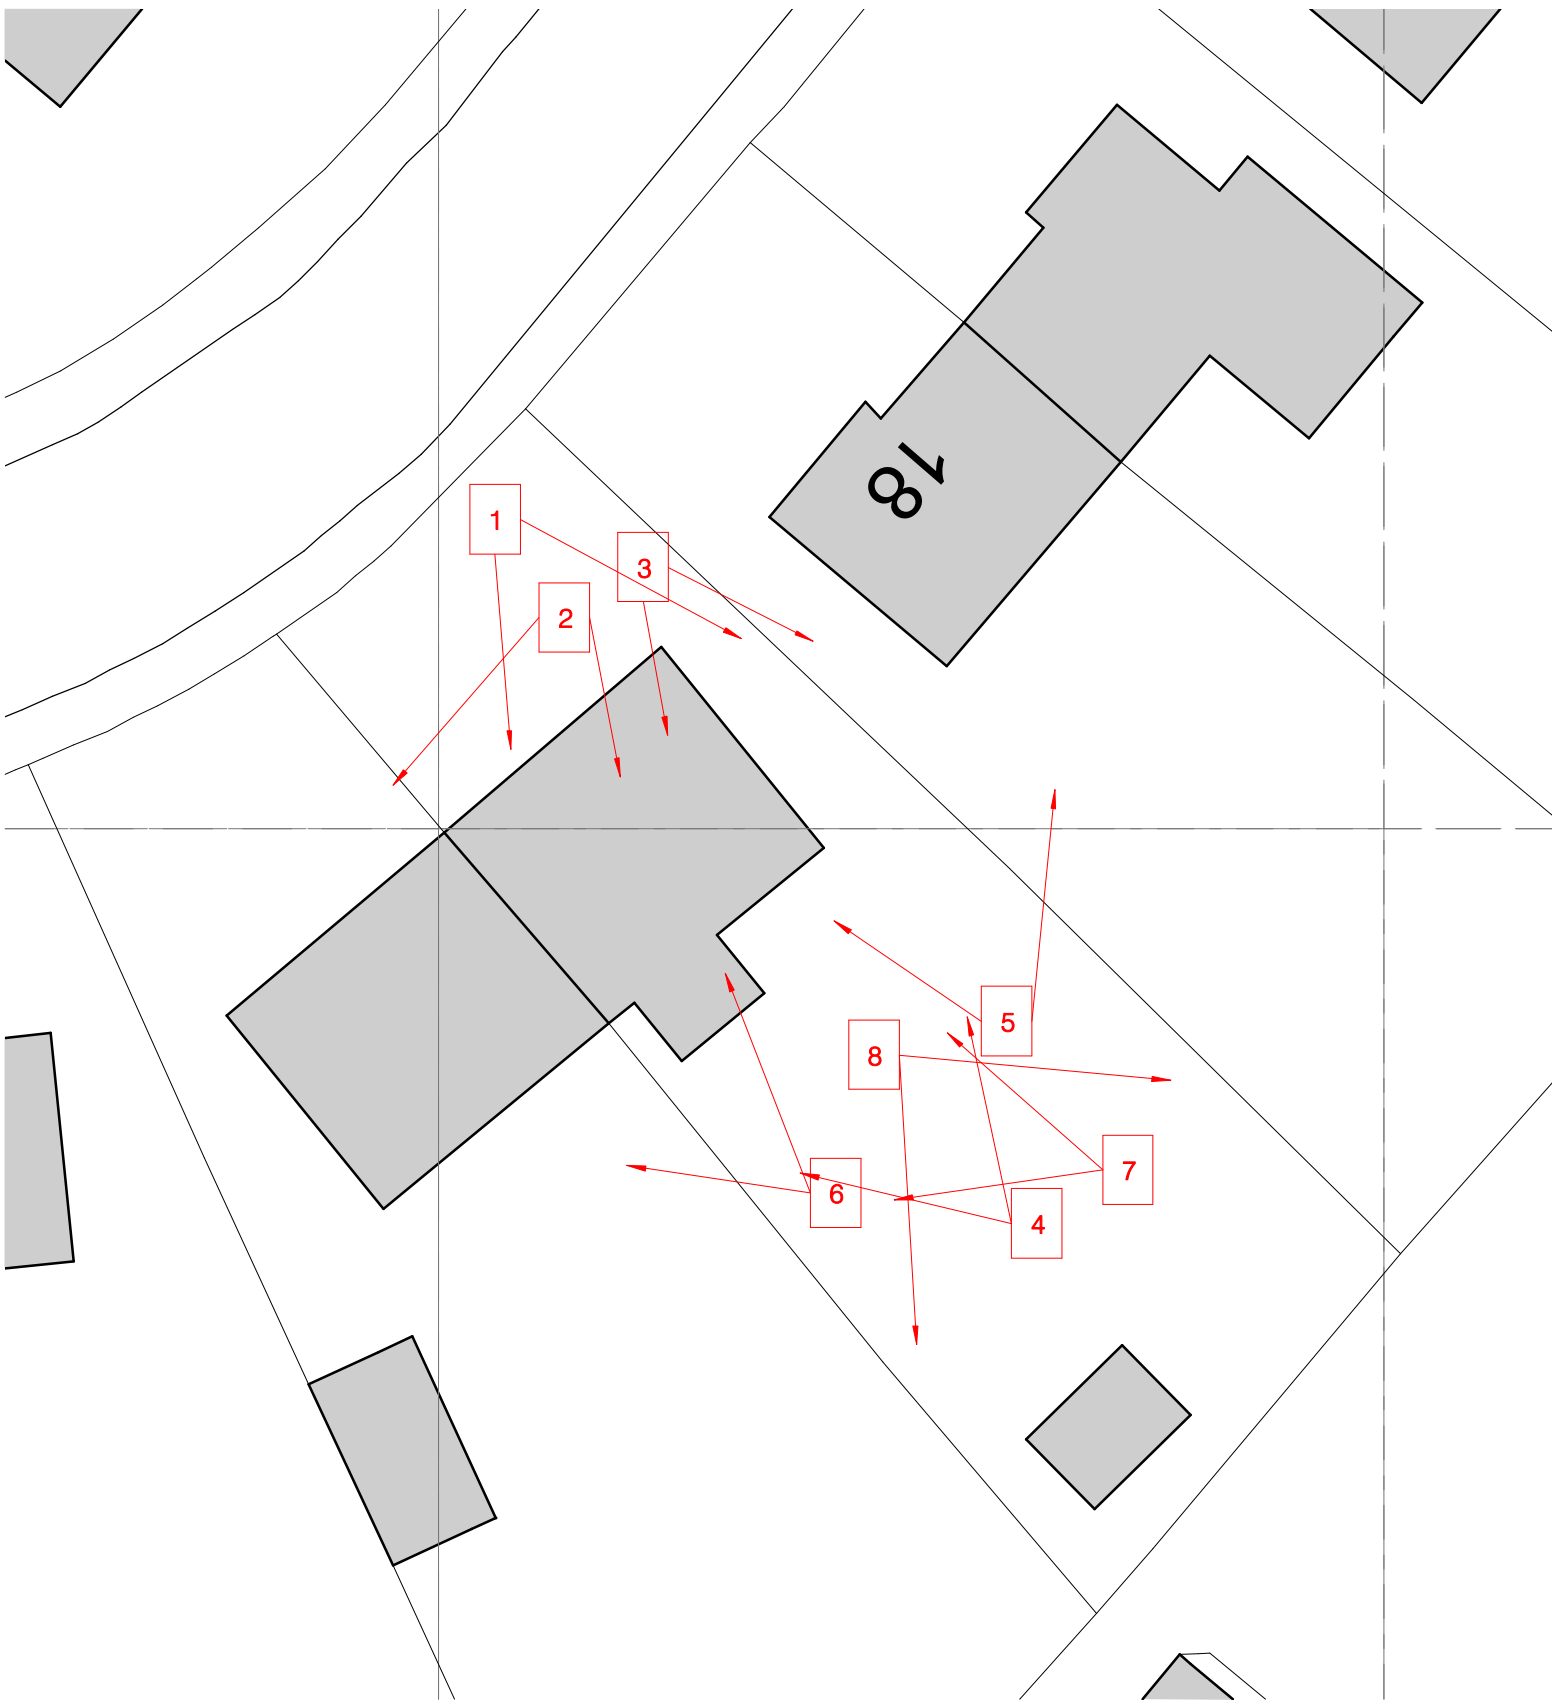

Photograph Location

Scale: 1 : 200

Notes

THIS DRAWING IS TO BE READ IN CONJUNCTION WITH ALL OTHER RELEVANT DRAWINGS PREPARED BY CONSULTANTS AND SUB-CONTRACTORS.

DO NOT SCALE FROM THIS DRAWING

THIS DRAWING MUST NOT BE USED FOR CONSTRUCTION UNLESS IDENTIFIED AS SO UNDER 'ISSUE STATUS' (PAS1192-2:2013 STATUS CODE A)

REPORT ANY DISCREPANCIES TO THE ARCHITECTURAL DESIGNER OR REPRESENTATIVES THEREOF IMMEDIATELY.

ALL DIMENSIONS MUST BE CHECKED AND VARIFIED ON SITE BEFORE COMMENCING ANY WORK.

© COPYRIGHT R WATSON DESIGN SERVICES LTD. ALL RIGHTS RESERVED

Rev.	Description	Date	By	App. By
A	Issue for Planning	14/03/2021	RW	

ORIGINAL BY: RW	INITIAL ISSUE: 03/14/21	APPROVED BY: RW
--------------------	----------------------------	--------------------

PROJECT INFORMATION: Proposed Side & Rear Extensions 16 Willet Avenue, Chorlton, Manchester, M21 7SG	PROJECT REF: 20038
--	-----------------------

CLIENT: Pen Hayward

DRAWING TITLE: Existing Site Photos

STATUS CODE: S2	PURPOSE OF ISSUE: Issued for information
---------------------------	--

REFERENCES SHEET: 00-002	SCALE IS: 1 : 200
-----------------------------	----------------------

DRAWING NUMBER: 20038-RWD-ZZ-XX-DR-A-00-002	REV: A
--	-----------

R OF DATE: 14/03/2021 12:48:34	14/03/2021 LAST ISSUE DATE
--------------------------------	----------------------------