
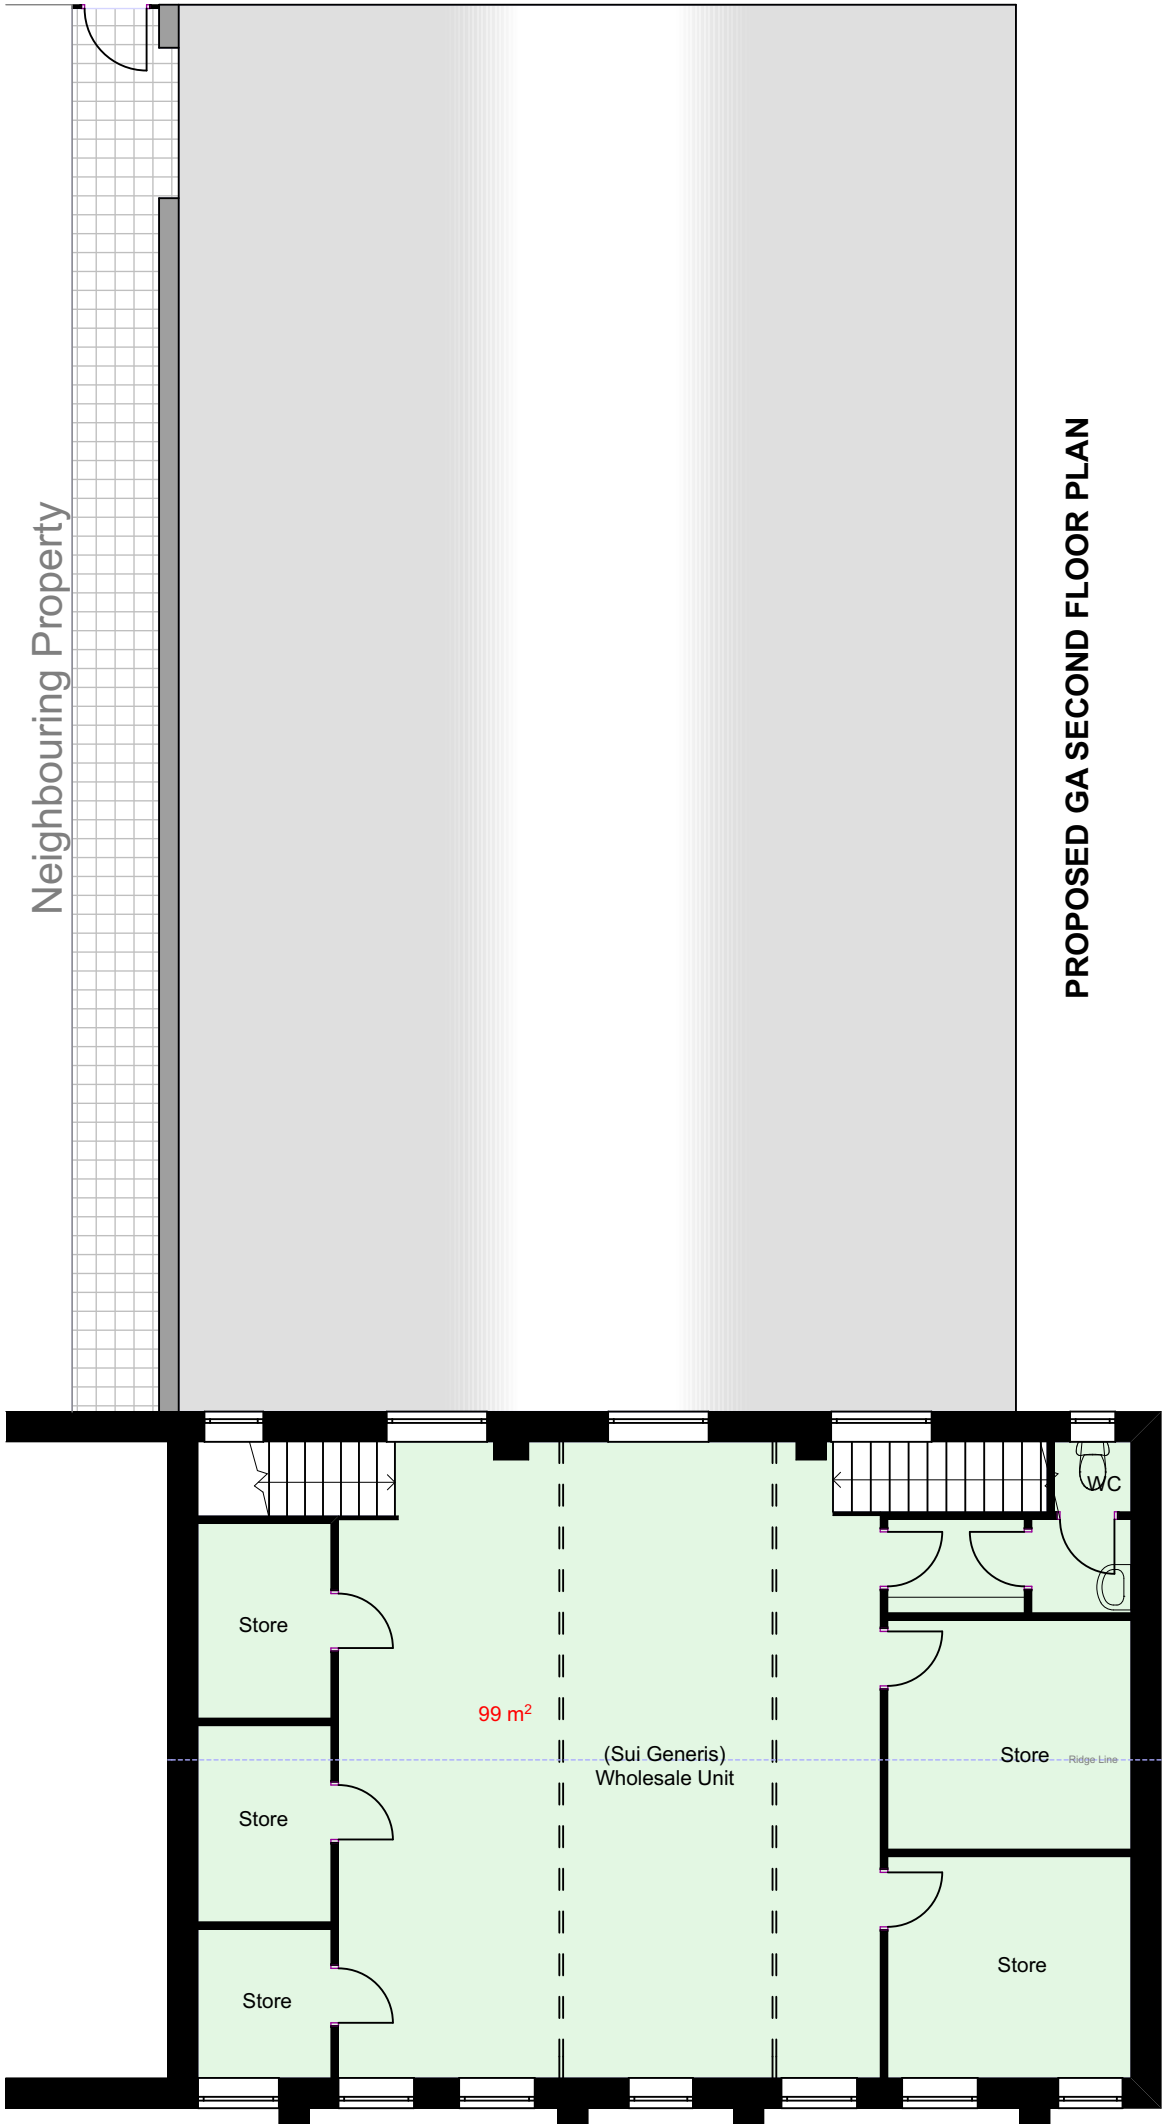


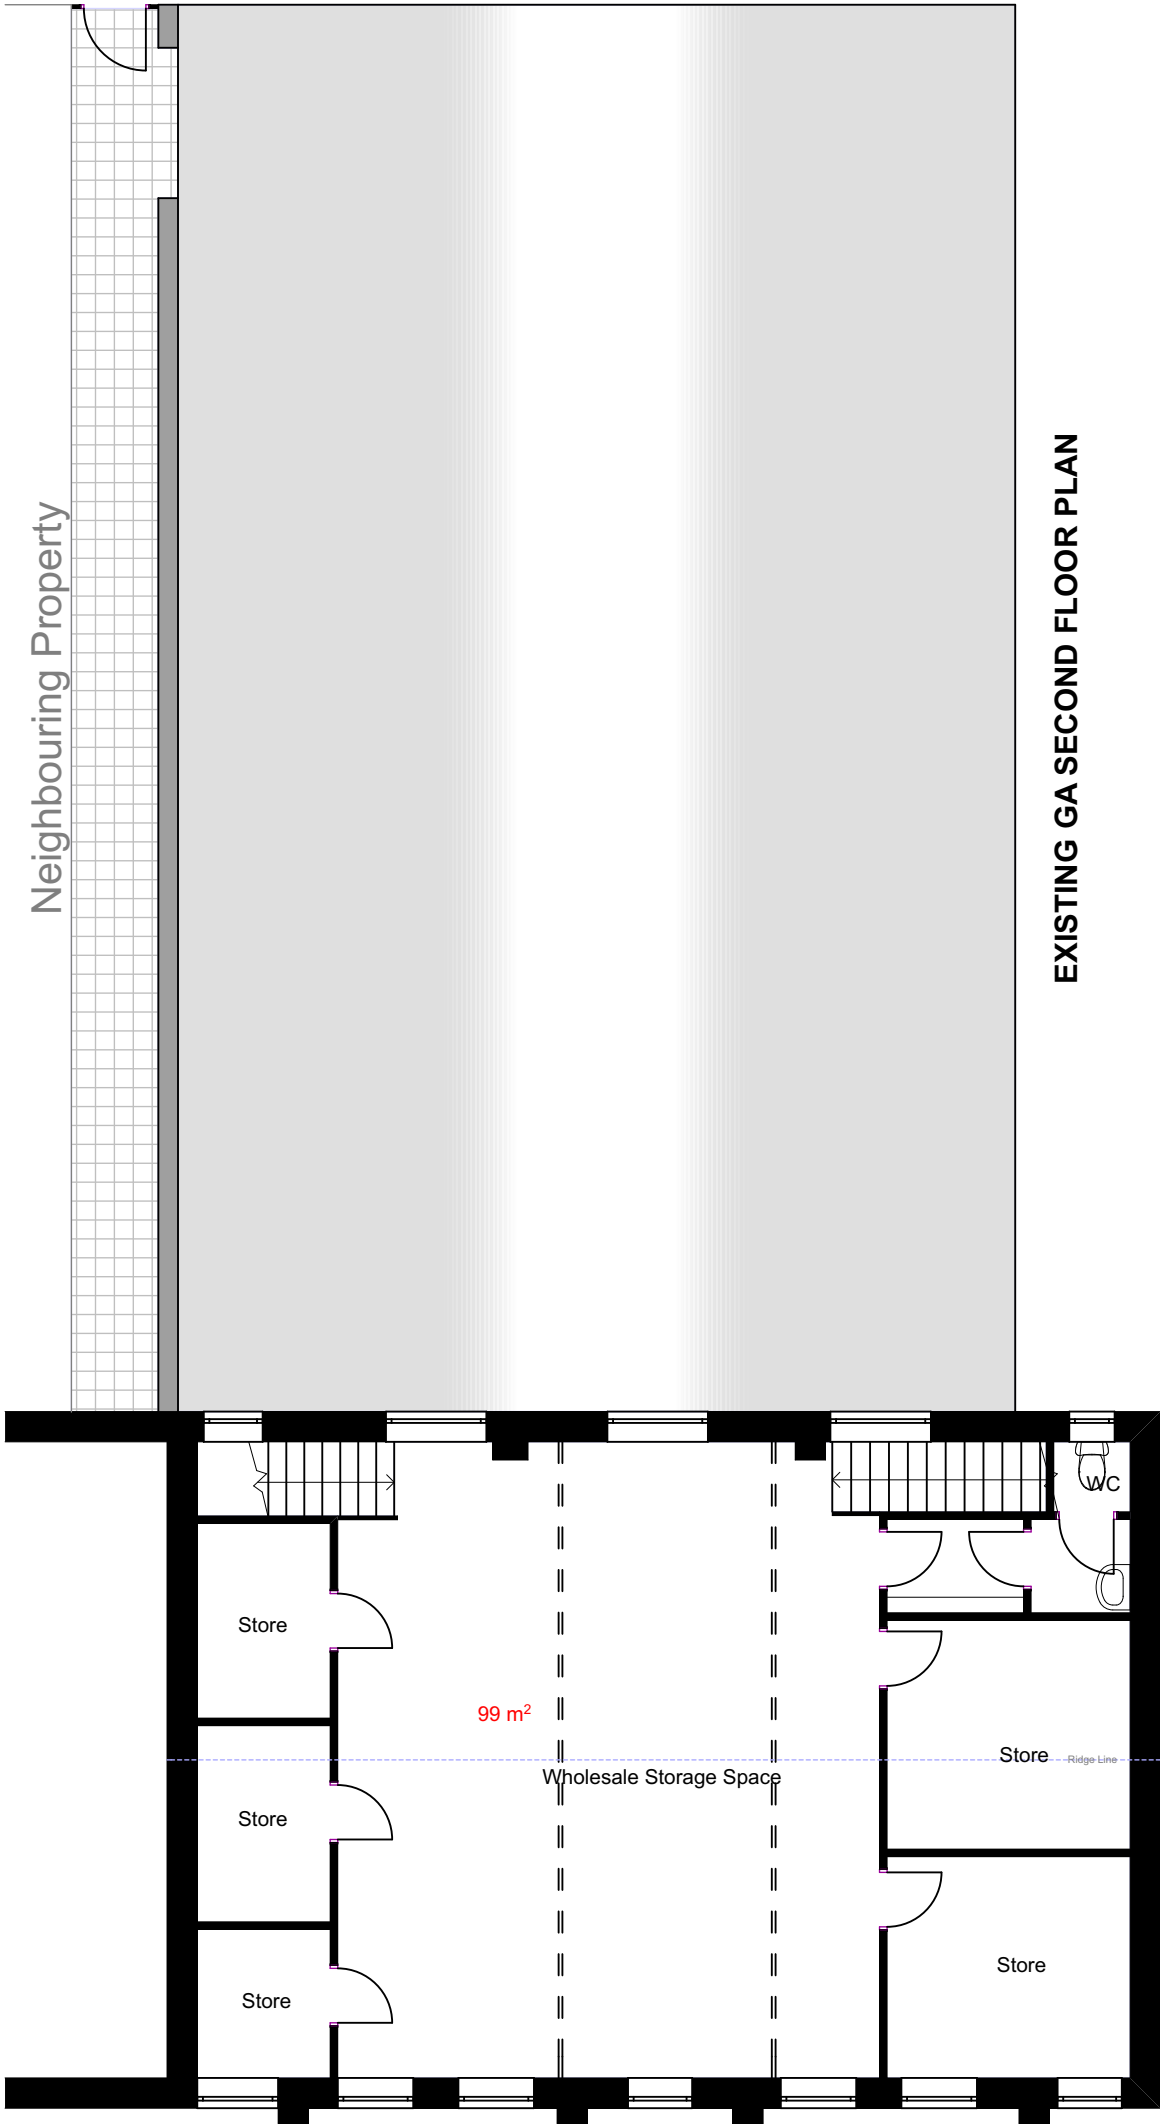

notes

This drawing is subject to a detailed building and site survey, therefore no guarantee of its accuracy can be given. This drawing has been draughted in accordance with the clients design requirements.

All areas are approximate and are subject to a detailed building and site survey and further design development.

All dimensions should be checked prior to commencement of construction on site. Measurements should not be taken off the drawing.

All dimensions shown are in millimetres (mm).

PL1	Layout amended	26.01.21
PL0	Planning Issue	02.10.20

revisions



NADA Architects Ltd
169 Kingsway
Burnage
Manchester
M19 2ND
Mob: 07974 735527
E: ahmed@nadaarchitects.com
W: www.nadaarchitects.com

D - design	PL - planning	PT - pre-tender
T - tender	P - preliminary	
C - construction	R - record	

MR VIR VIJ

CHANGE OF USE.
160-162 CHEETHAM HILL
ROAD, MANCHESTER, M8 8LQ

EXISTING & PROPOSED GA

scale 1:100 @ A3	date 02.10.20	drawn MH	checked AC
---------------------	------------------	-------------	---------------

job no	(category) dwg no	revision
20-786	(03)002	PL1

Drawing measurements shall not be obtained by scaling. Verify all dims prior to construction. Immediately report any discrepancies on this drawing to Architect. This drawing shall be read in conjunction with associated specifications and related consultant's documents.