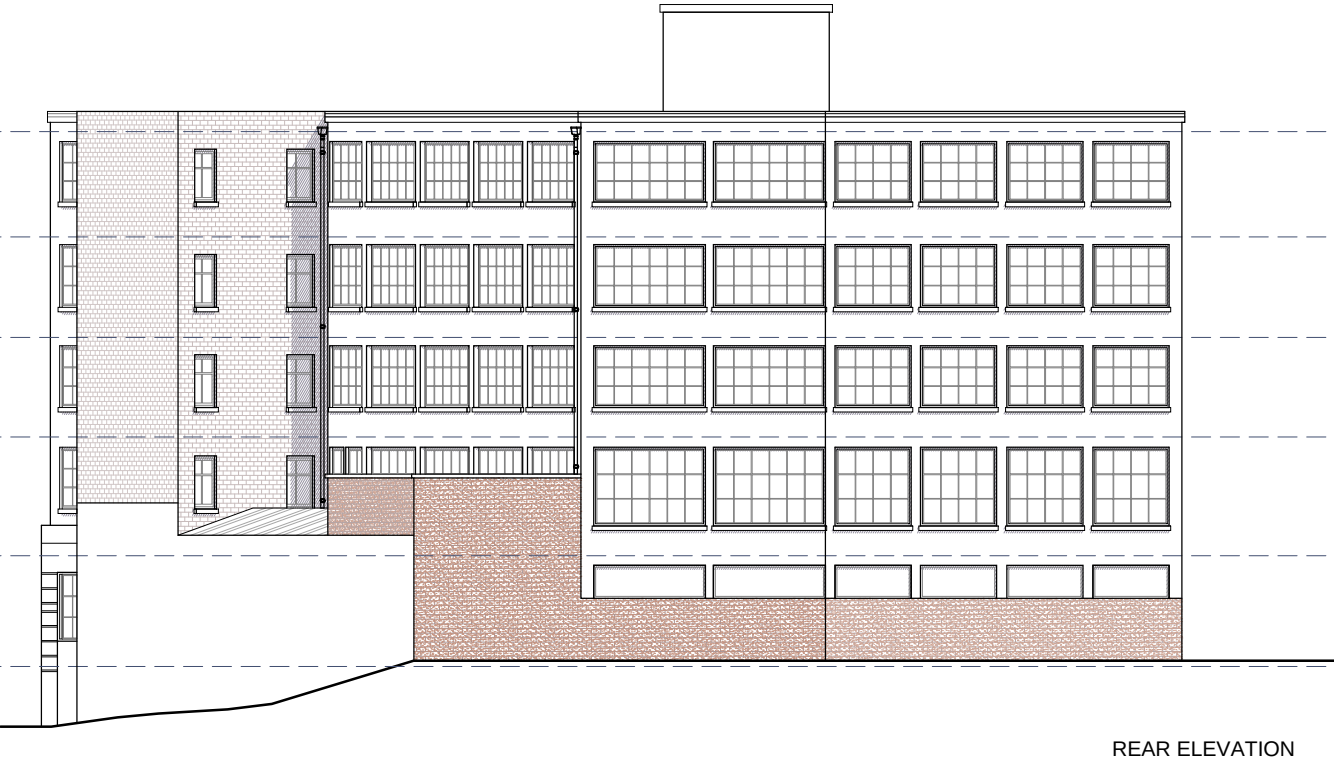
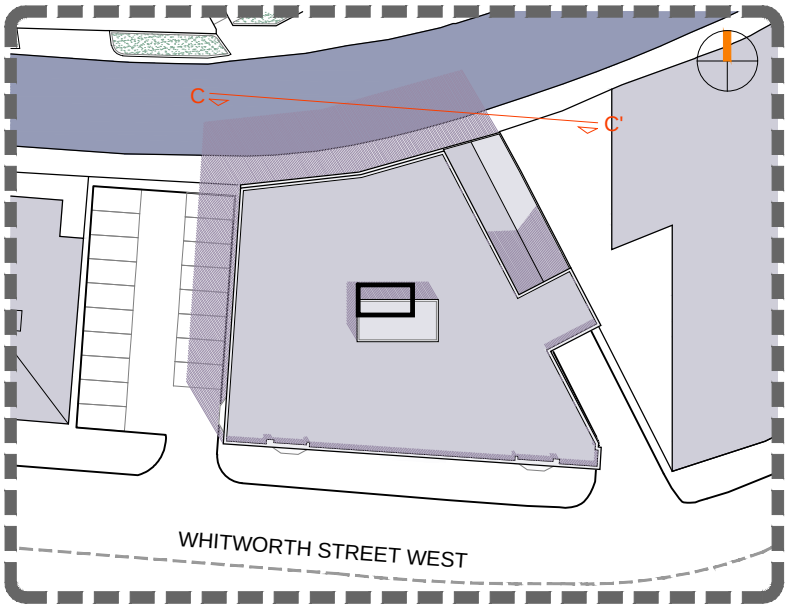


SCALE 1:250

				HOWARD & SEDDON A.R.I.B.A. CHARTERED ARCHITECTS, 64 WASHWAY ROAD, SALE, CHESHIRE. M33 7RE. TEL No 0161-973 8296 FAX No 0161-962 3485 e-mail : admin@howardandseddon.co.uk	PROJECT	BARCLAY HOUSE, 35 WHITWORTH STREET WEST, M1 5NG, MANCHESTER	TITLE	DRAWN	DRG No.
								D. ROJO	12,982
C	RWP ADDED	SM	19.11.20					DATE	
B	CORE SHAFT	DR	03.11.20					03/11/20	
A	FIRST ISSUE	DR	28.10.20					SCALE	AMENDMENT
REV	DESCRIPTION	BY	DATE		CLIENT	Mr KA FAN	1:250 (A3)	C	