



Do not scale off this drawing. All dimensions to be checked on site prior to manufacture and construction. This drawing is the property of thefridayproject and should not be reproduced without permission. All discrepancies to be brought to the attention of the architect immediately. This drawing is to be read in conjunction with the specification / bill of quantities and related drawings.


REVISION			
-	FIRST ISSUE	21.08.20	LJ
A	IRONING STATION CHANGED TO BENCH SEAT. STOOLS OMITTED & VANITY RAISED. 3RD GLAZED BRICK RECESS UNCOVERED.	20.03.21	LJ

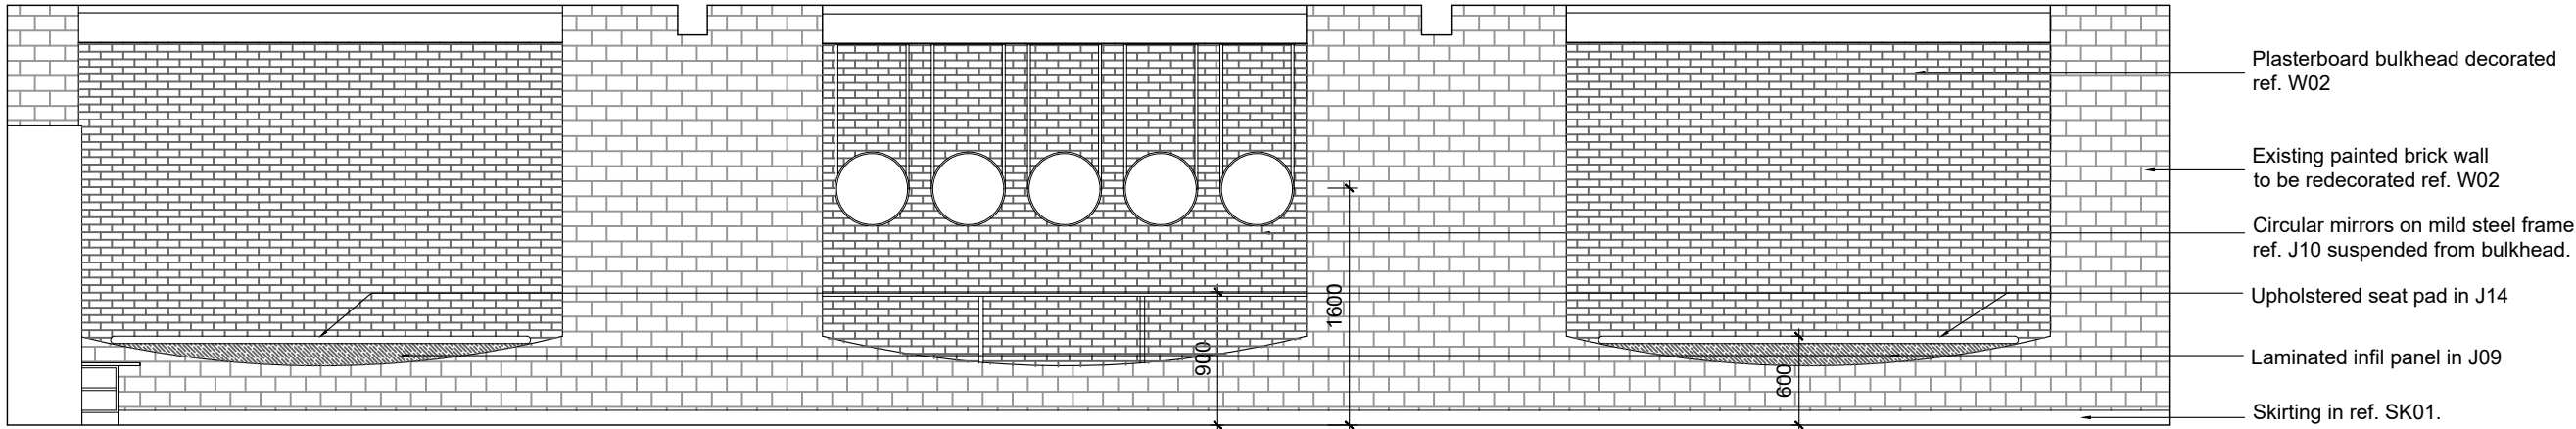

MALE GLAZED ARCH ELEVATION

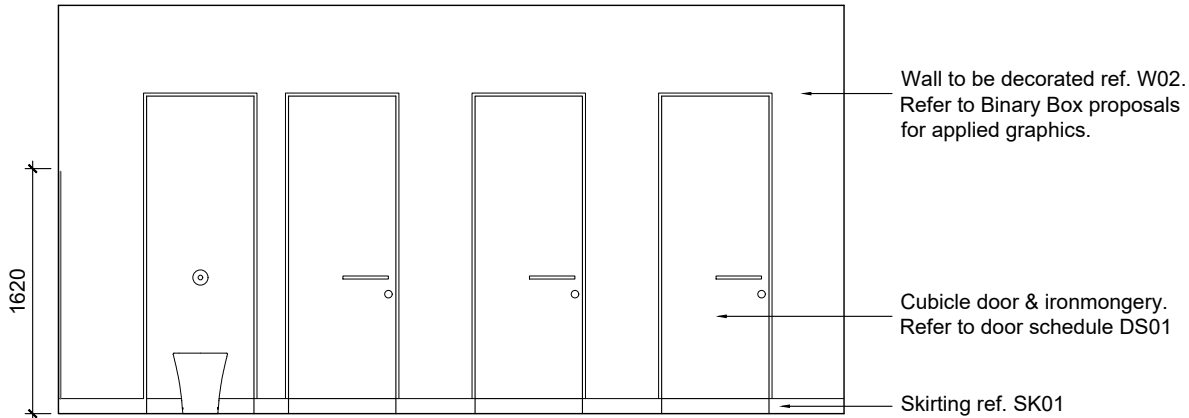

TYPICAL MALE CUBICLE ELEVATION

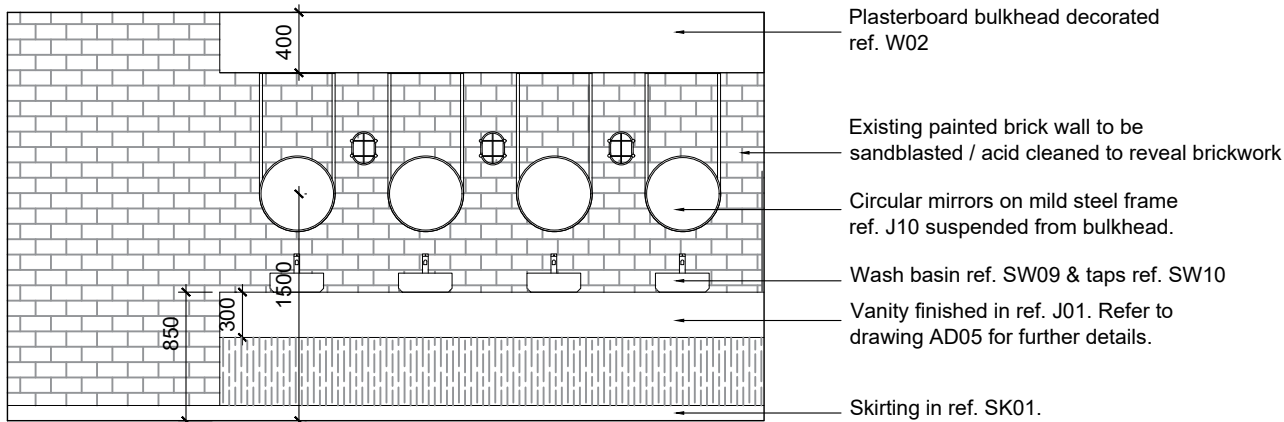

SHAVE VANITY ELEVATION

XLB PROPERTY LTD	client
THE TOOTAL BUILDINGS, 56 OXFORD ST, MANCHESTER, M1 6EU	project
PROPOSED TYPICAL MALE SHOWER FACILITIES ELEVATIONS	title
XLB04	job No.
AV02 / A	dwg No.
1:50 @ A3	scale
LJ	drawn

TFP

thefridayproject
lucy@fridayproject.co.uk