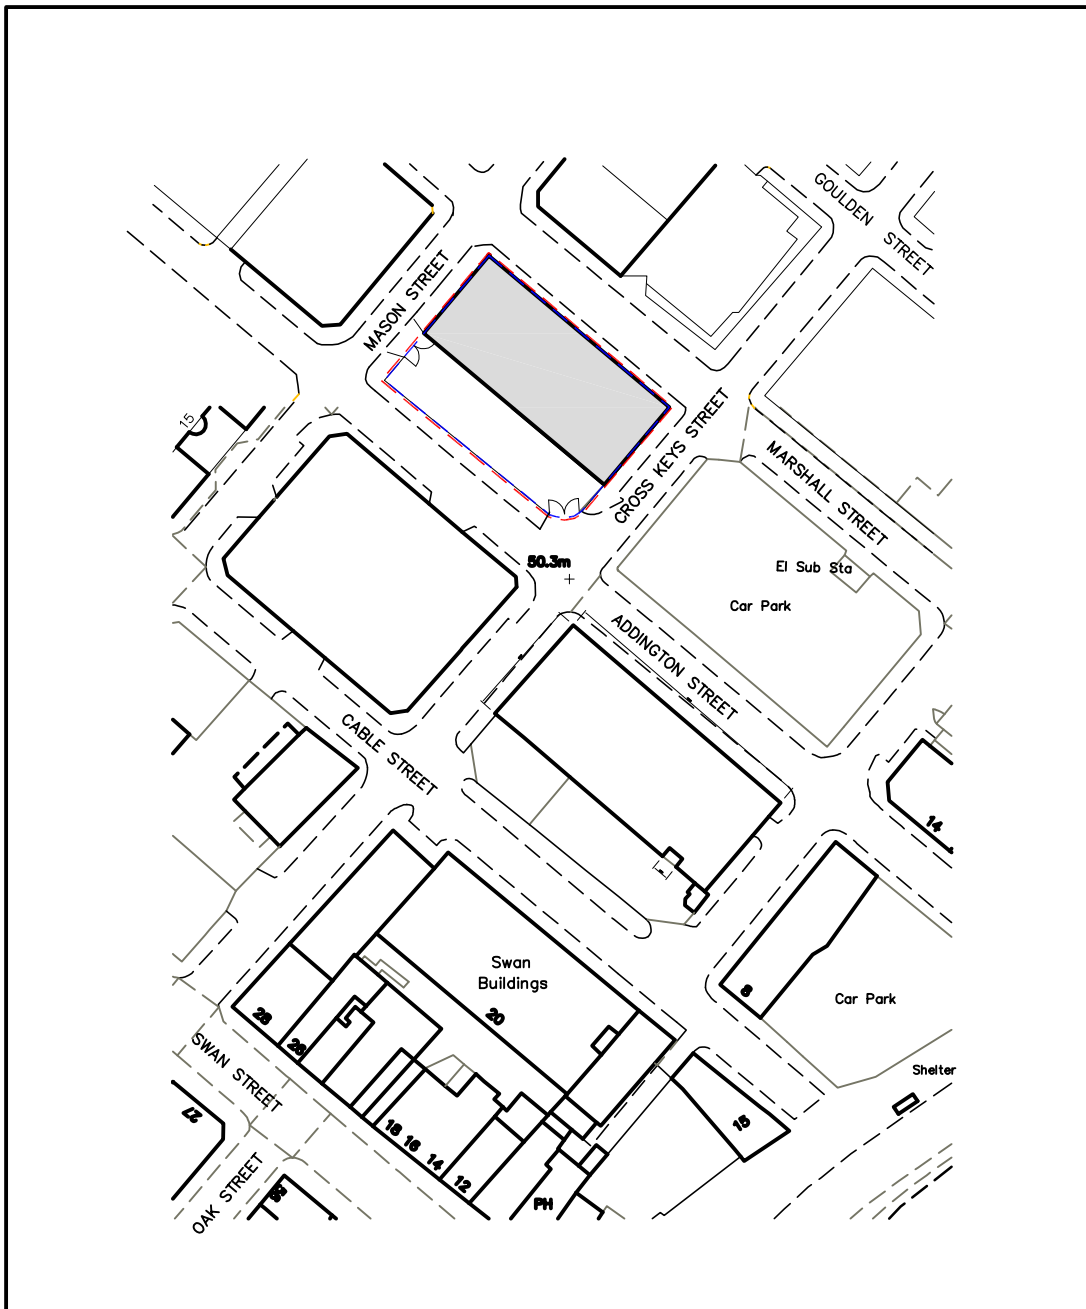


Red dashed line = application site
Blue dashed line = applicant control

rev	date	by	description
-----	------	----	-------------

contract Warehouse 28 Mason Street Manchester	scale 1:1250	
	date Mar 2021	
client ASSOCIATED SECURITY SOLUTIONS	drawn NS	checked

Warburton 

a s s o c i a t e s

Chartered Architects

The Old Police Station, 62 Chapel Street, MANCHESTER M3 7AA
Tel: 0161 833 9345 Fax: 0161 831 7584 mail@warburtonassociates.com