No part of this drawing or data file may be reproduced without the prior written permission of the Strategic Director of Highways, Transport & Engineering or approved representative. Contains OS Data © Crown copyright and database rights 2017 Ordnance Survey 100019568.

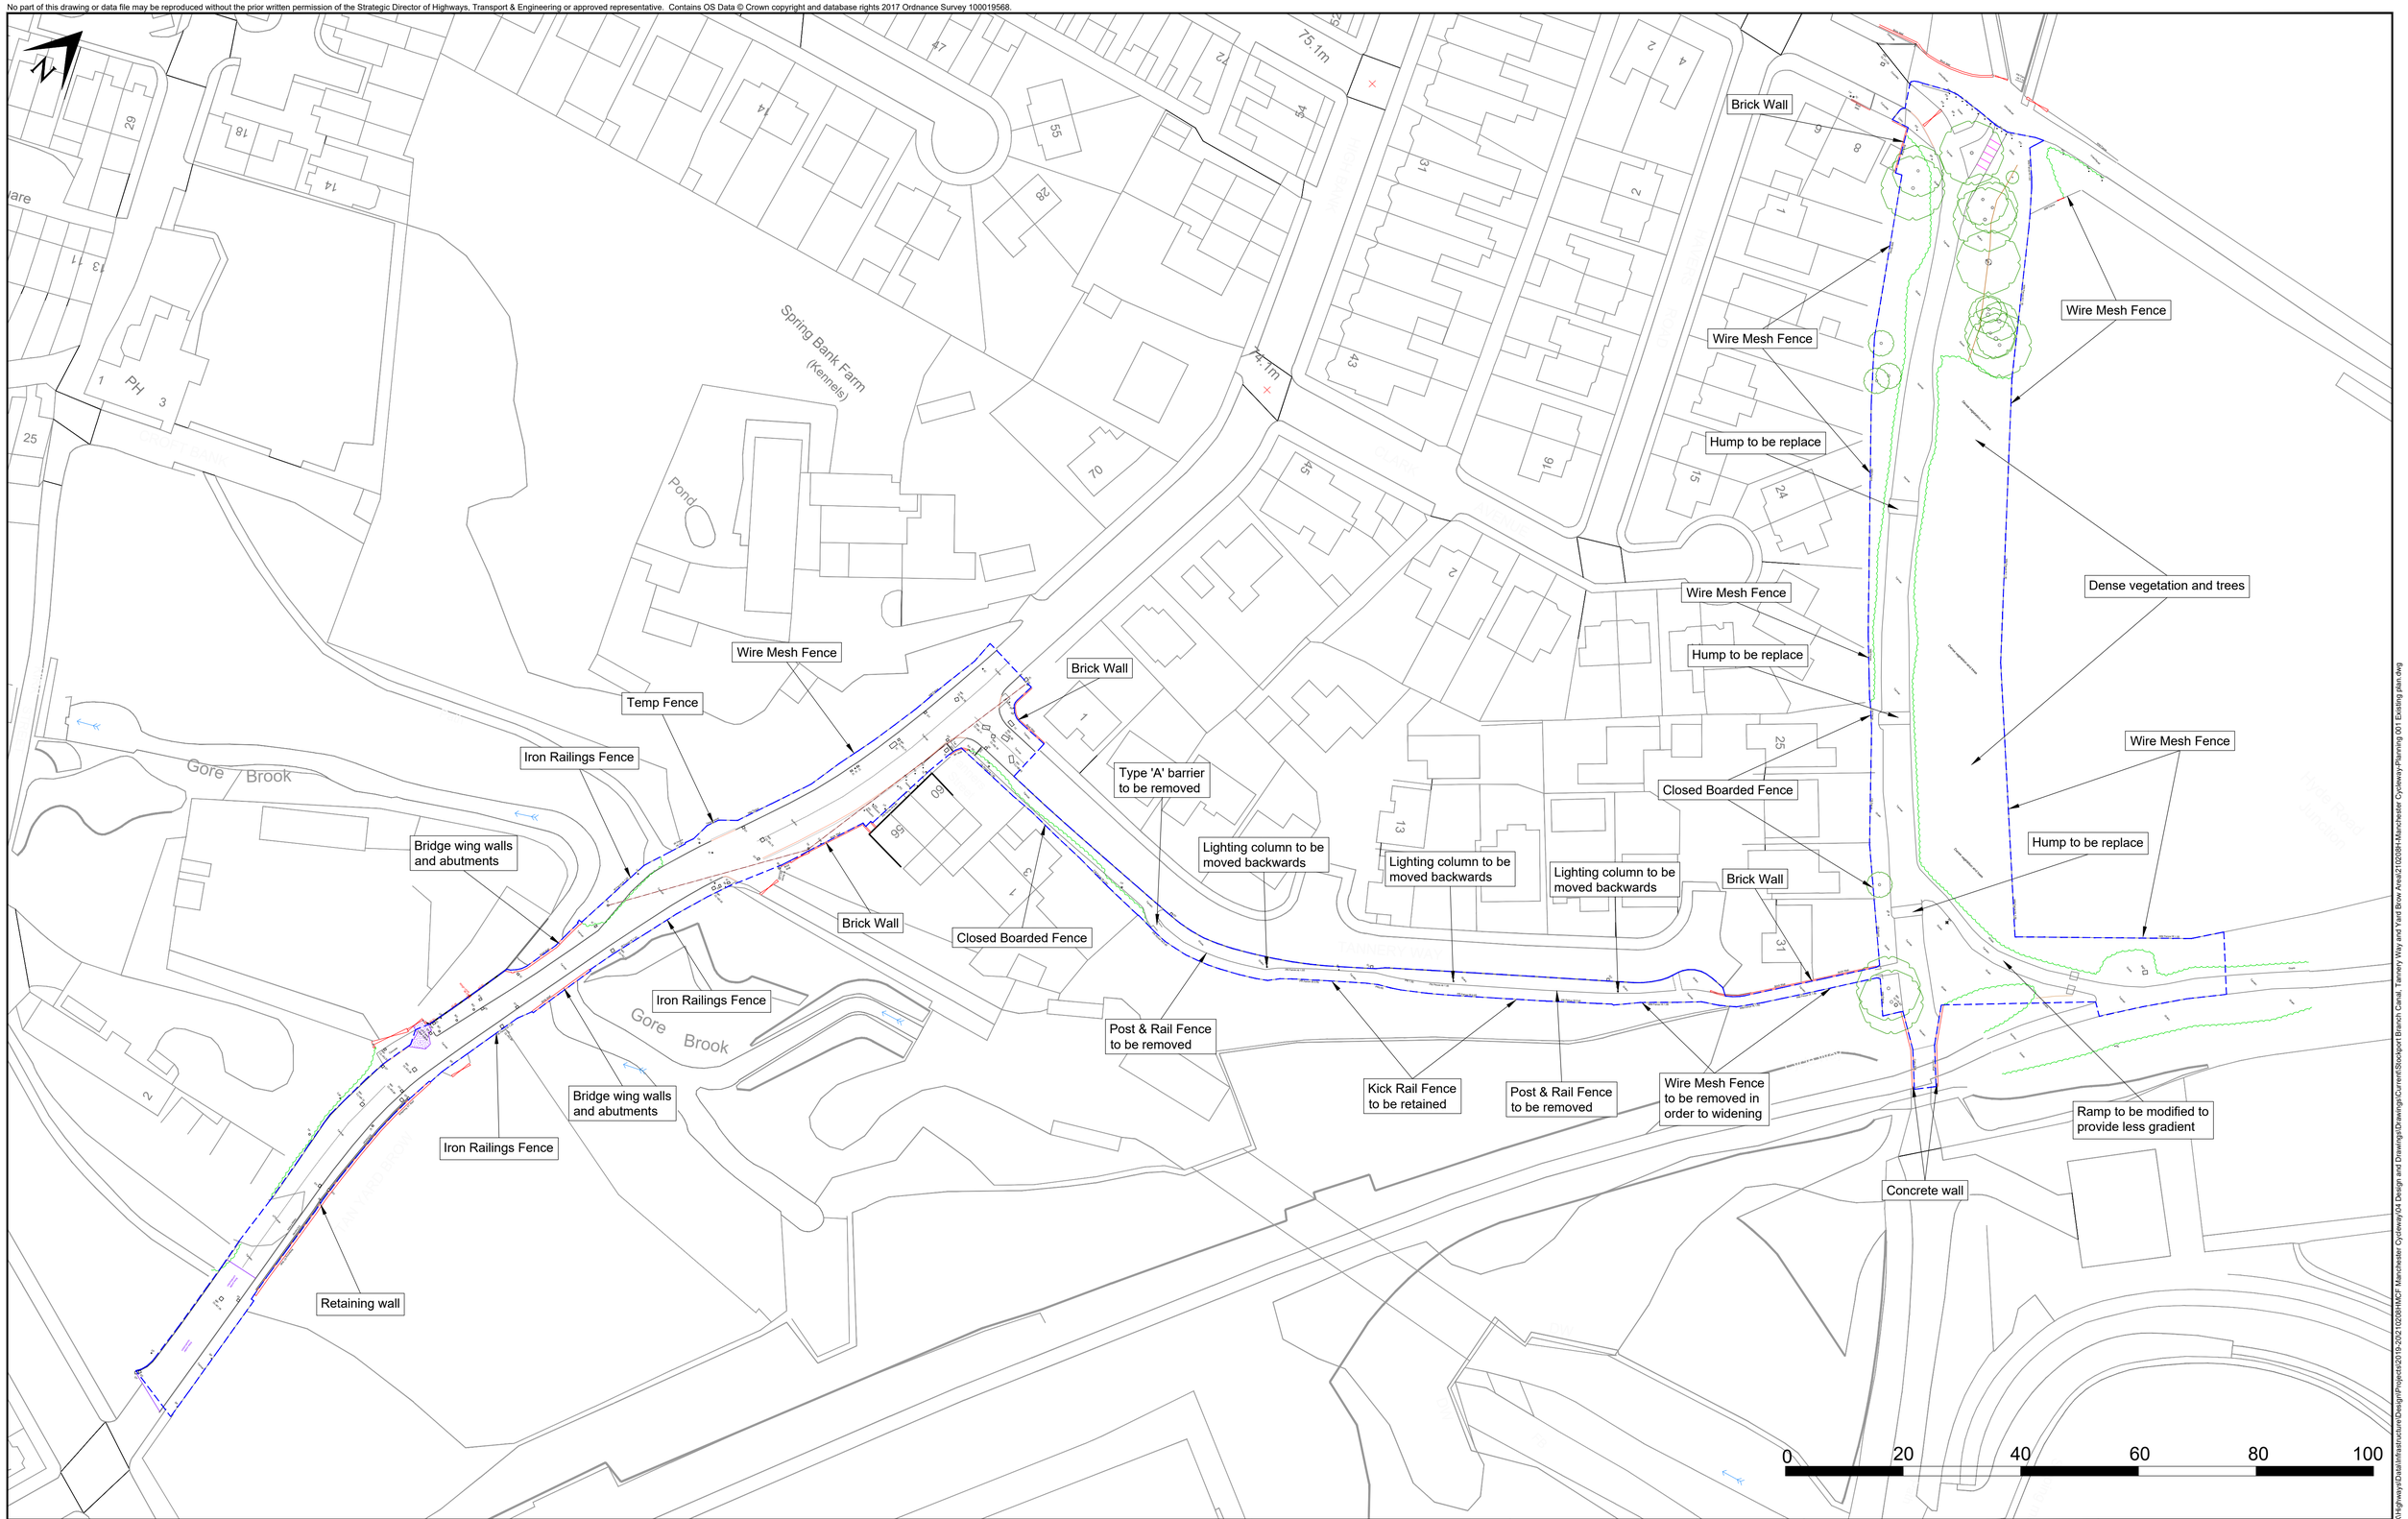

Bottom of Bank	Kerb Top	Tree Canopy	AV	Air Valve	FFL=	Finished Floor Level	PBox	Post Box	TL	Traffic Light
Top of Banking	OH Comms	Vegetation	BH	Borehole	FH	Fire Hydrant	PGR	Pedestrian Guard Rail	TOF=	Top of Fence Level
Building	OH Electric	Visible Trench	BO(IL)	Bollard (Illuminated)	FP	Flag Pole	PM	Parking Meter	TOW=	Top of Wall Level
Building Canopy	Railway Line	Walls	BS	Bus Stop	GP	Gate Post	PO	Post	TP	Telecoms Pole
Concrete Base	Road Centre	Water Edge	Cab	Cabinet	GV	Gas Valve	RE	Rodding Eye	VP	Vent Pipe
Contour Major	Road Markings		CL=	Cover Level	GY	Gully	RS(IL)	Road Sign (Illuminated)	WB	Waste Bin
Contour Minor	Scheme limits		COL	Column	IC	Inspection Cover	RWP	Rain Water Pipe	WB=	Window Bottom Level
Fences	SC Hard:Hard		Conc	Concrete	KO	Kerb Outlet	SP(IL)	Sign Post (Illuminated)	WM	Water Meter
General	SC Hard:Soft		DC	Drainage Channel	LP	Lamp Post	SPCam	Speed Camera	WO	Wash Out
Kerb Bottom	SC Soft:Soft		DFBin	Dog Foul Bin	MH	Manhole	ST	Stop Tap	WT=	Window Top Level
Kerb Drop	Steps		DP	Down Pipe	Mkr	Marker	SV	Sluice Valve	WV	Water Valve
			EP	Electricity Pole	MP	Marker Post	SVP	Soil Vent Pipe	MW	Monitoring Well
			ER	Earth Rod	PB	Pedestrian Beacon	TBox	Telephone Box		

REV	DESCRIPTION OF CHANGE	DATE

PROJECT TITLE

MCF MANCHESTER CYCLEWAY

DRAWING TITLE

EXISTING PLAN
Stockport Branch Canal,
Tannery Way
and Yard Brow Area

SIZE	SCALE	DATE	DRAWN	CHECKED	APPROVED
A1	1:500	25/01/21	AP	KS	TD

DRAWING NUMBER 210208H-MCF-0100-001

REV

MANCHESTER CITY COUNCIL

Highways
Neighbourhoods Directorate
PO Box 532
Town Hall
Manchester M60 2LA

CAD File : G:\CEX\Highways\Data\Infrastructure\Design\Projects\2019-20\210208HMCF Manchester Cycleway\04 Design and Drawings\Drawings\Current\Stockport Branch Canal, Tannery Way and Yard Brow Area\210208H-Manchester Cycleway-Planning 001 Existing plan.dwg