



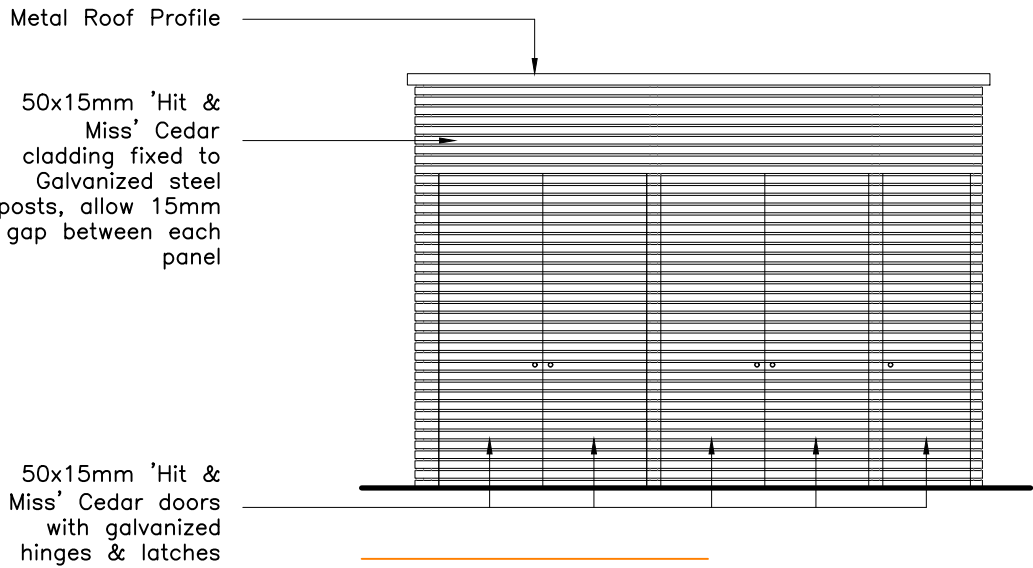


Elevation A

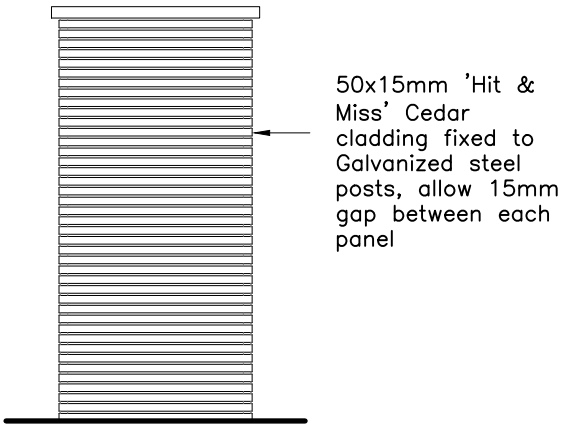


Elevation B




Preident Images

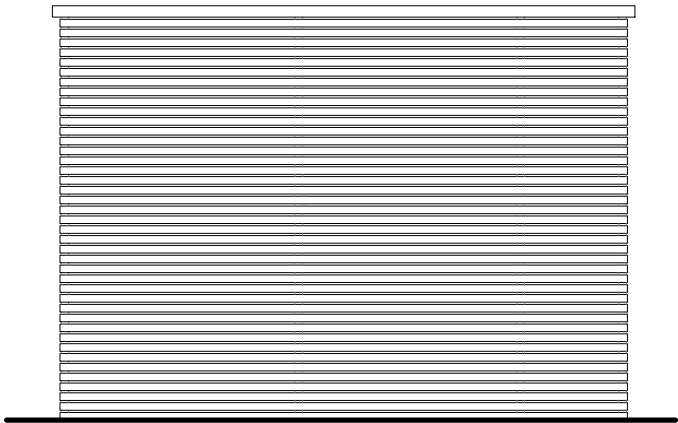


Elevation C

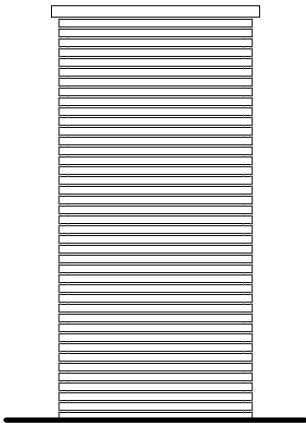

Elevation D

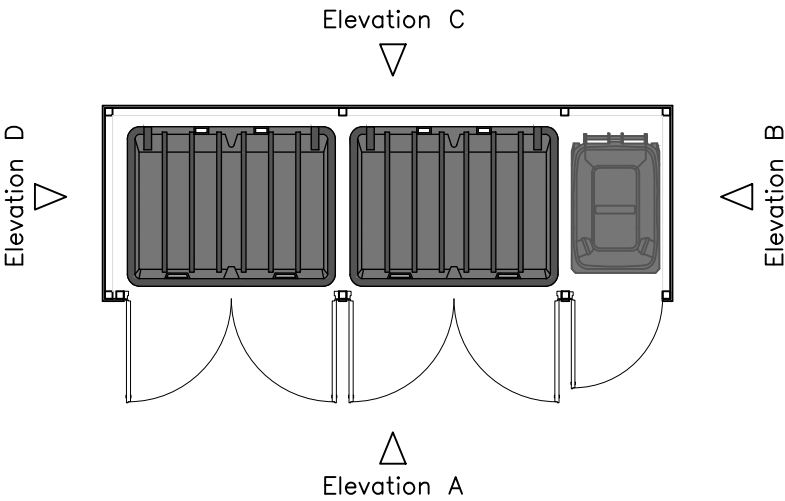

Proposed Floorplan

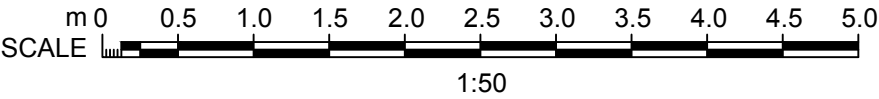

INSPIRE | DESIGN | BUILD

ML

DESIGN

+44 (0) 161 818 2786
www.mldesign.uk | info@mldesign.uk

Job Ref.	Drawing No.	Revision
1153	0401	B

B A	Issue for Planning Application	ML	01/02/21
	Issue for Draft Planning	ML	18/01/21
Rev	Description	By	Date
Initial Issue: 13/11/20			

CLIENT
Malik Investments Limited
162 Finney Lane
Heald Green
Cheadle
SK8 3PU

PROJECT TITLE
Change of Use of Existing Workshop to
Food Delivery Kitchens

DRAWING TITLE
Proposed Waste Management
Bin Store Drawings

Drawn by: ML	Checked by: ML
Date: 06/01/21	Scale: 1:50 @A3

This drawing is to be read in conjunction with all relevant drawings.

Measured building survey carried out with Bosch GLM C120 and within tolerance of 50mm. Some assumptions are made due to the age of the building and/or lack of access.

All dimensions and sizes to be verified on site, any discrepancies to be reported to the client/project manager. These annotations were prepared for planning and/or building control submission only.

The main contractor/builder is to interpret the requirements in relationship to the site conditions encountered and as agreed with the Building Control officer.

This drawing and design is the (©2021) property of **ML Design**, and should not be reproduced without written permission.