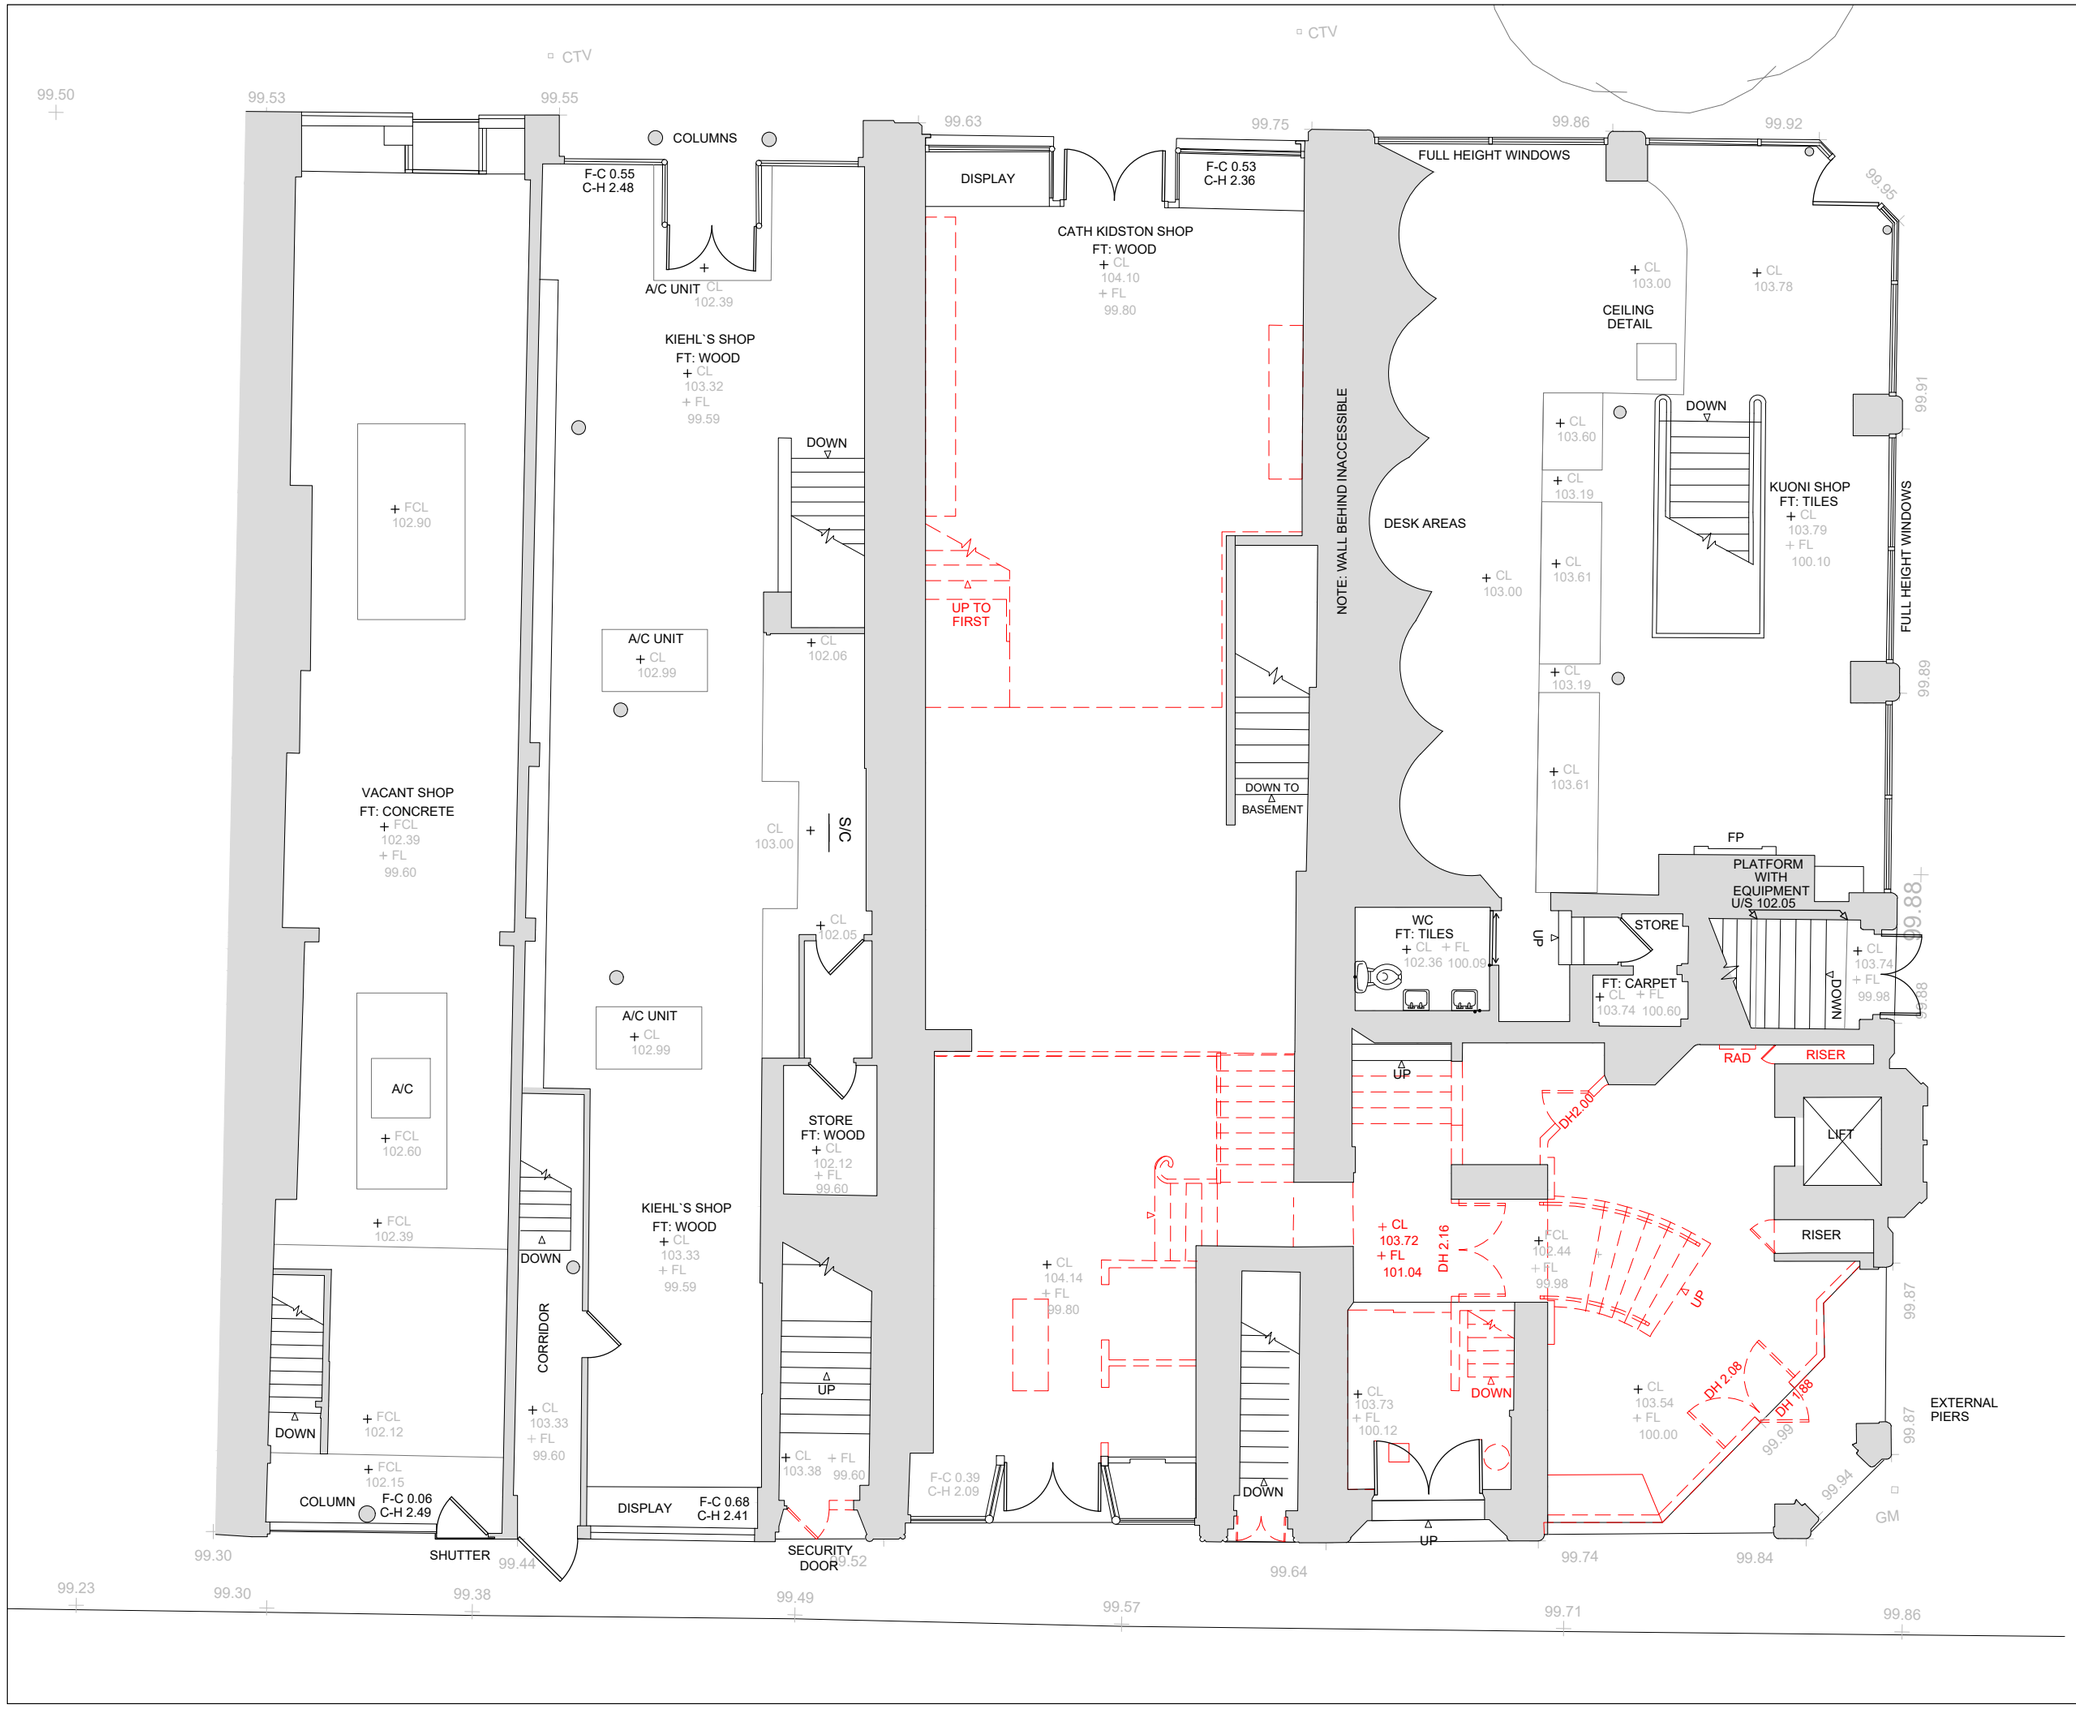

NOTES

AEWTP029C

- All dimensions and levels are to be checked on site.
- Any discrepancies are to be reported to the architect before any work commences
- This drawing shall not be scaled to ascertain any dimensions. Work to figured dimensions only.
- This drawing shall not be reproduced without express written permission from AEW.
- Title overlay drawings and ownership boundaries are produced using all reasonable endeavors. AEW cannot be responsible for the accuracy or scale discrepancy of base plans supplied to them.
- All works are to be undertaken in accordance with Building Regulations and the latest British Standards.
- All proprietary materials and products are to be used strictly in accordance with the manufacturers recommendations.

CDM 2015

Client notified of duties: **04/11/2020**

Principal Designer: **AEW Architects**

Unless noted below, all known hazards have been highlighted on the drawing:

N

0 0.5 1 1.5 2 2.5m

Scale 1:100

KEY PLAN

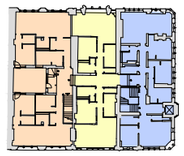

58-60 King Street

62 King Street

64-66 King Street

Extent of existing structure to be removed

REV	Date	Drawn by: -	Checked by: -
P3	22/03/2021	MH	BL
Minor update			
P2	12/03/2021	MH	BL
Issued for Planning			
P1	11/12/2020	MH	BL
Initial Issue			

Status: S2 — Purpose of Issue: For Planning

drawing stage: **RIBA Stage 3**

client: **DTZ Investors**

project: **Manchester, King Street**

drawing title: **Ground Floor Demolition Plan**

date: 11/12/2020 — drawn: MH

scale@A3: 1:100 — checked: BL

Rev **P3**

Job No **11702-AEW-XX-00-DR-A-0550**

aew architects
0161 214 4370
www.aewarchitects.com