





MANGLE STREET

ELEVATIONS AS PROPOSED (1:100)

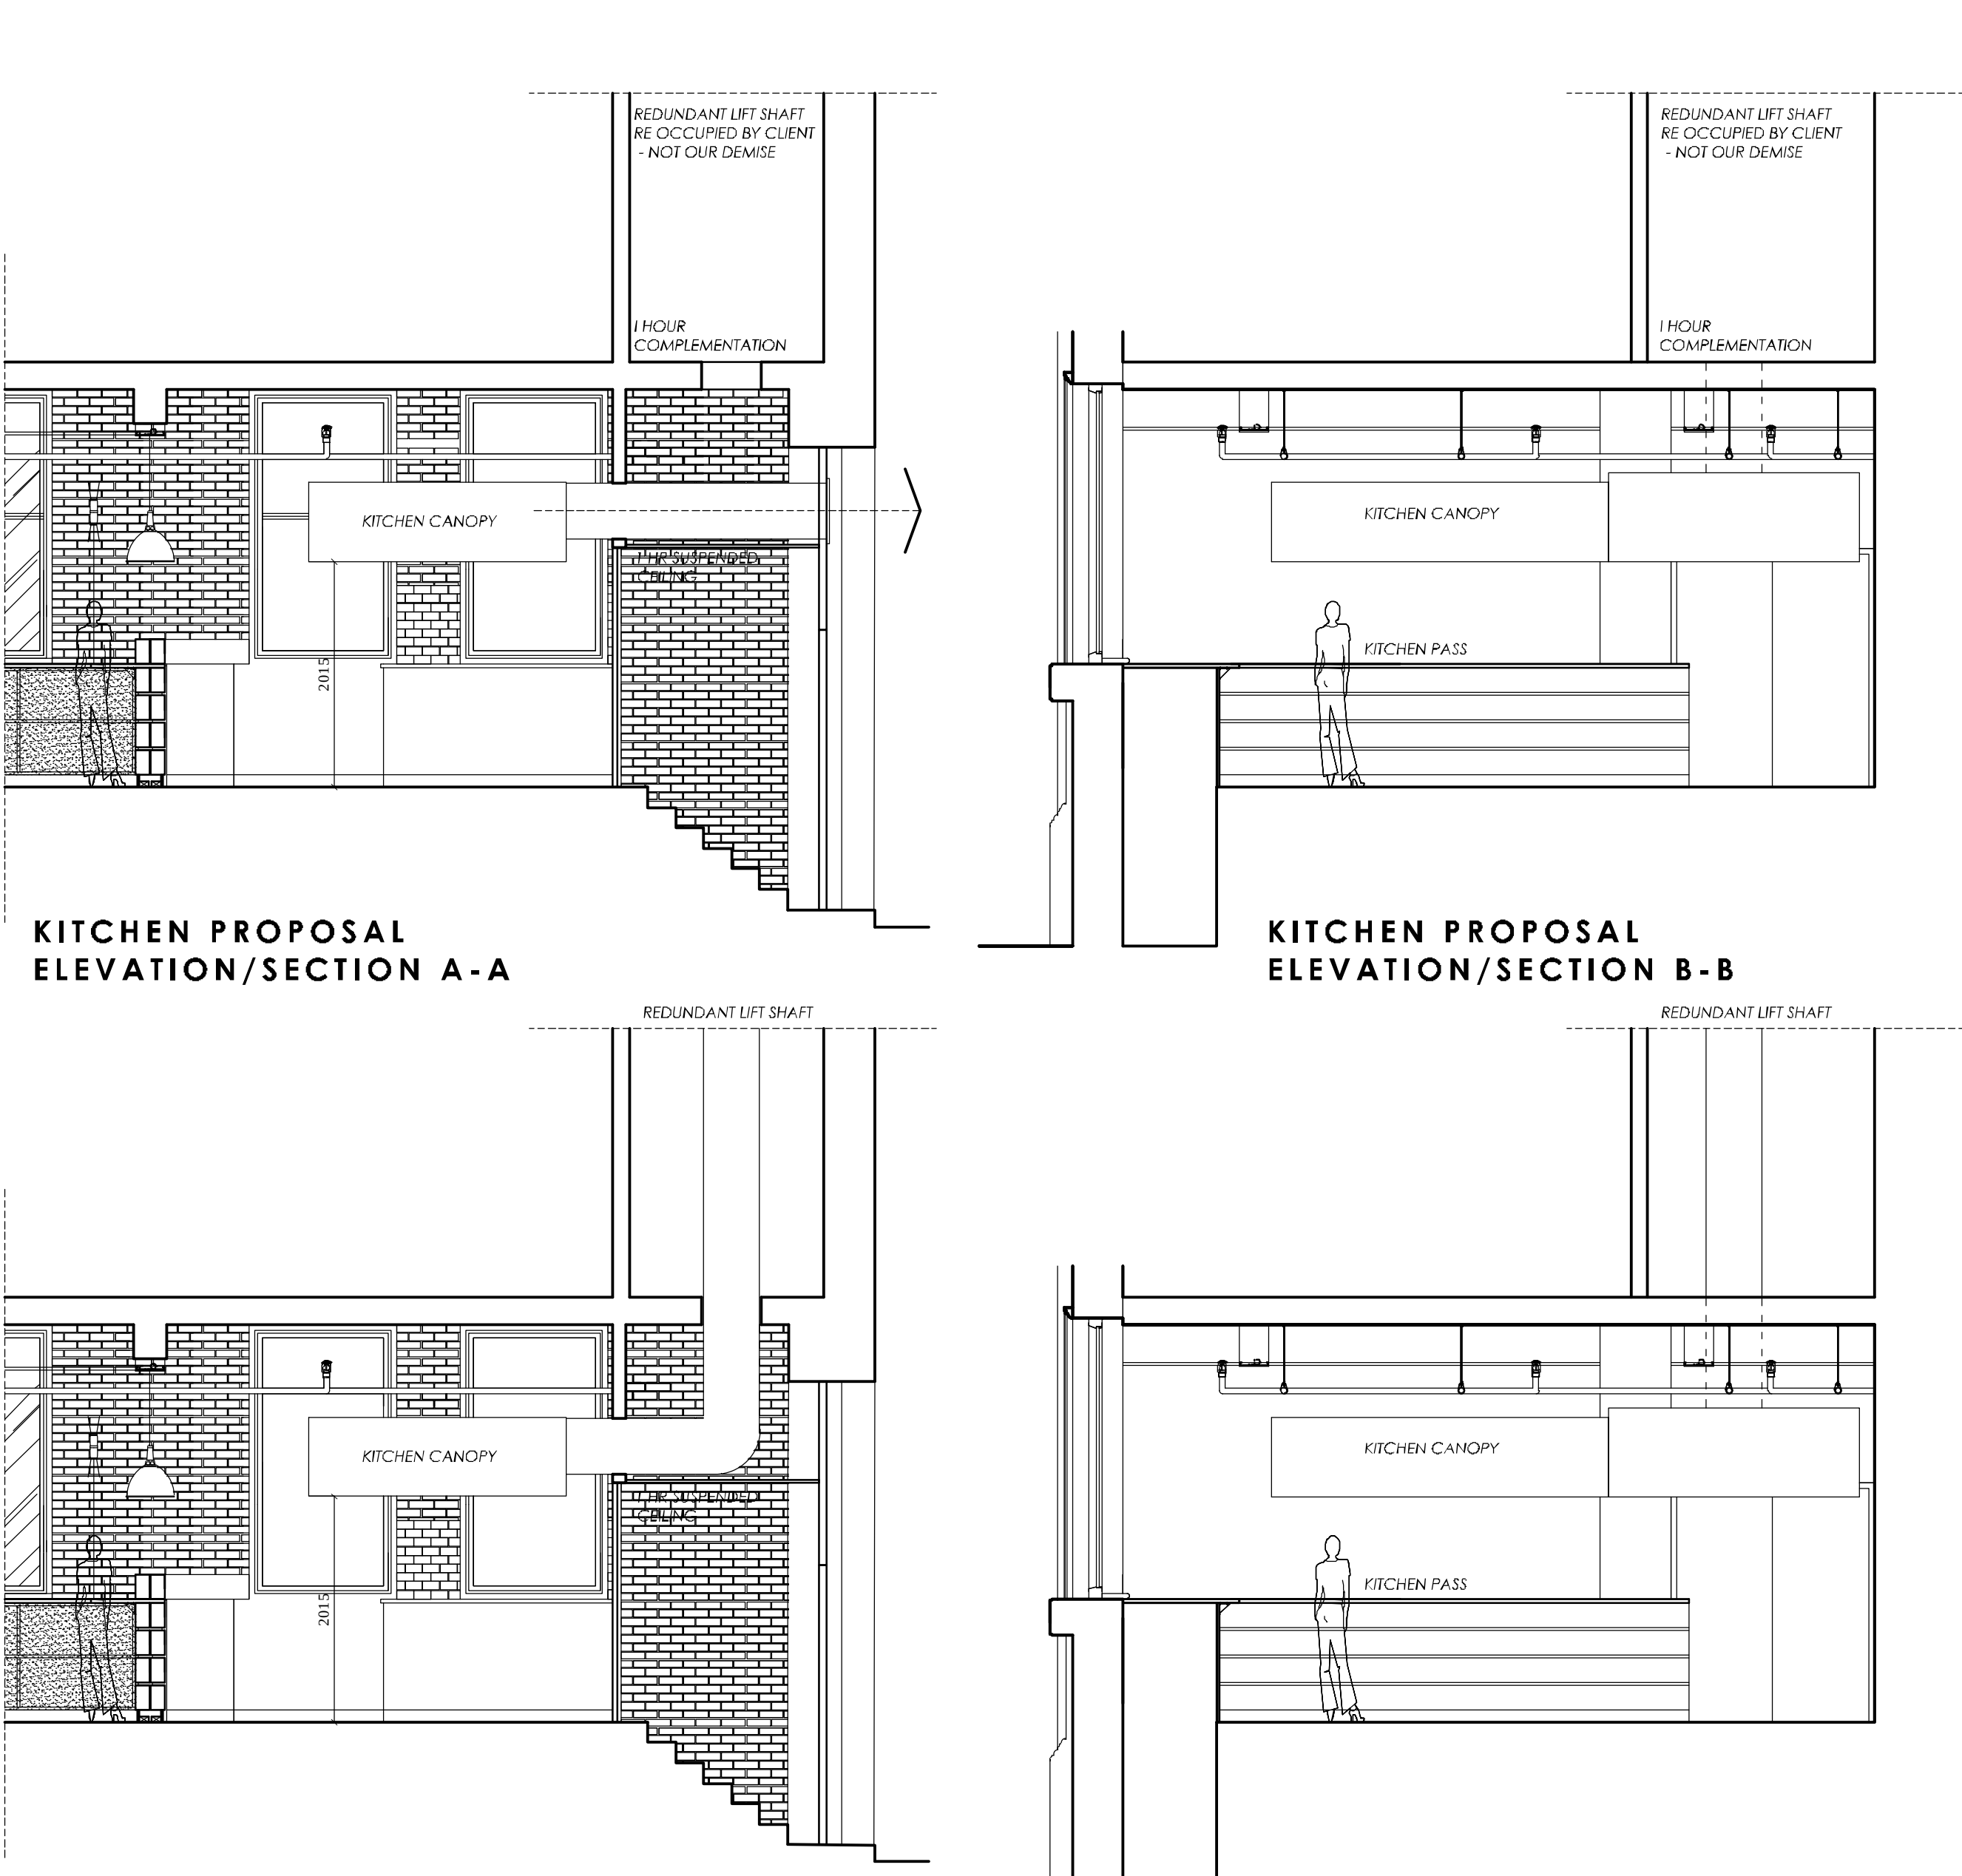


EXISTING KITCHEN LAYOUT ELEVATION/SECTION A-A


EXISTING KITCHEN LAYOUT ELEVATION/SECTION B-B

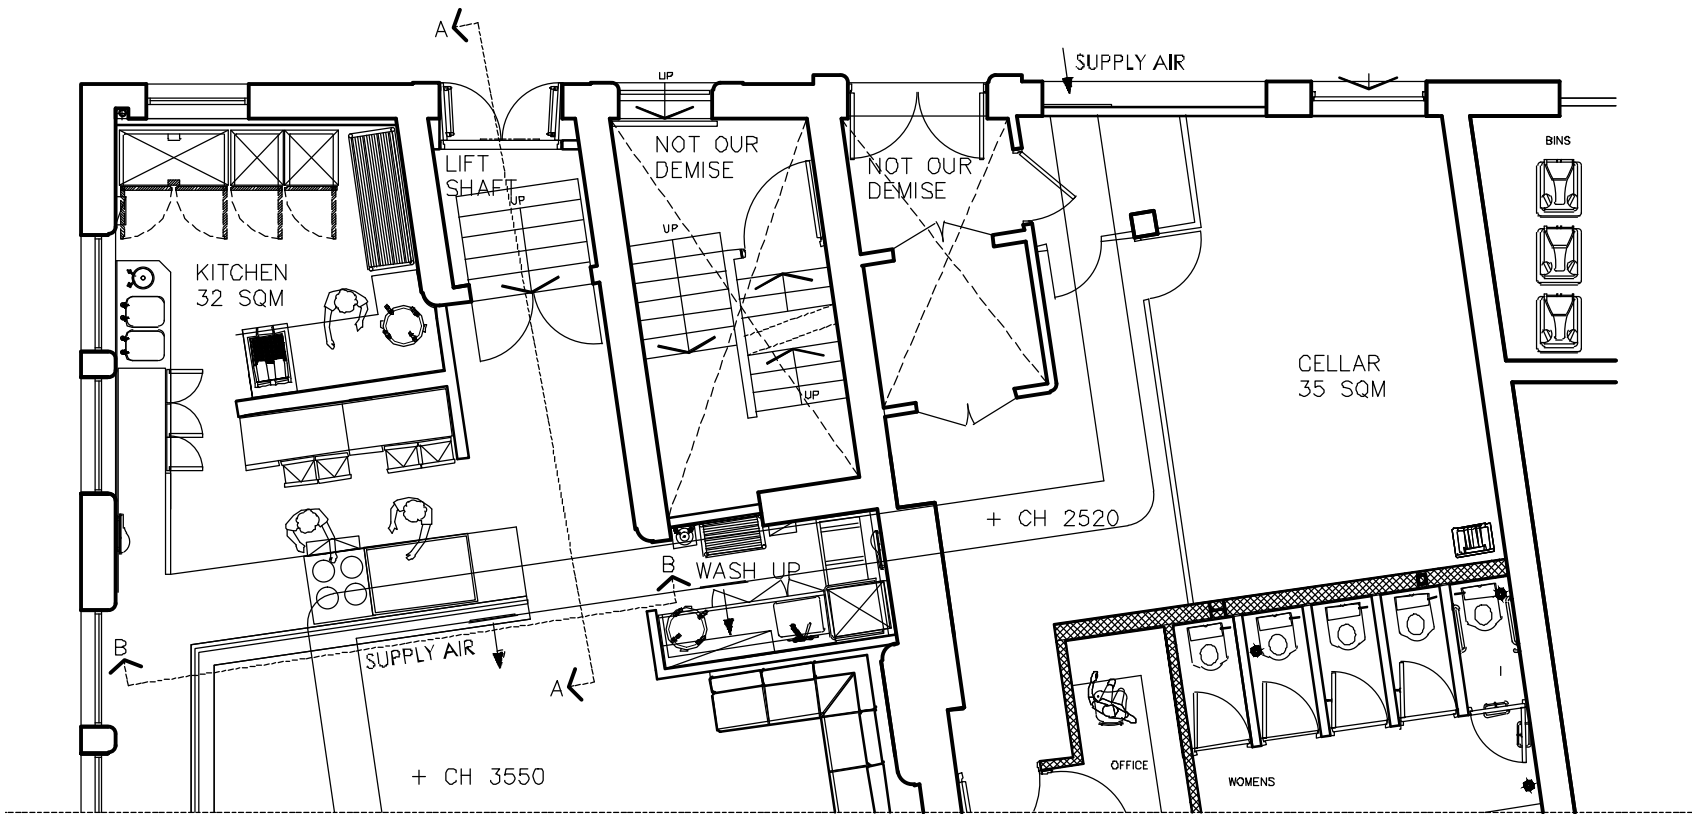

KITCHEN AS PROPOSED (1:100)

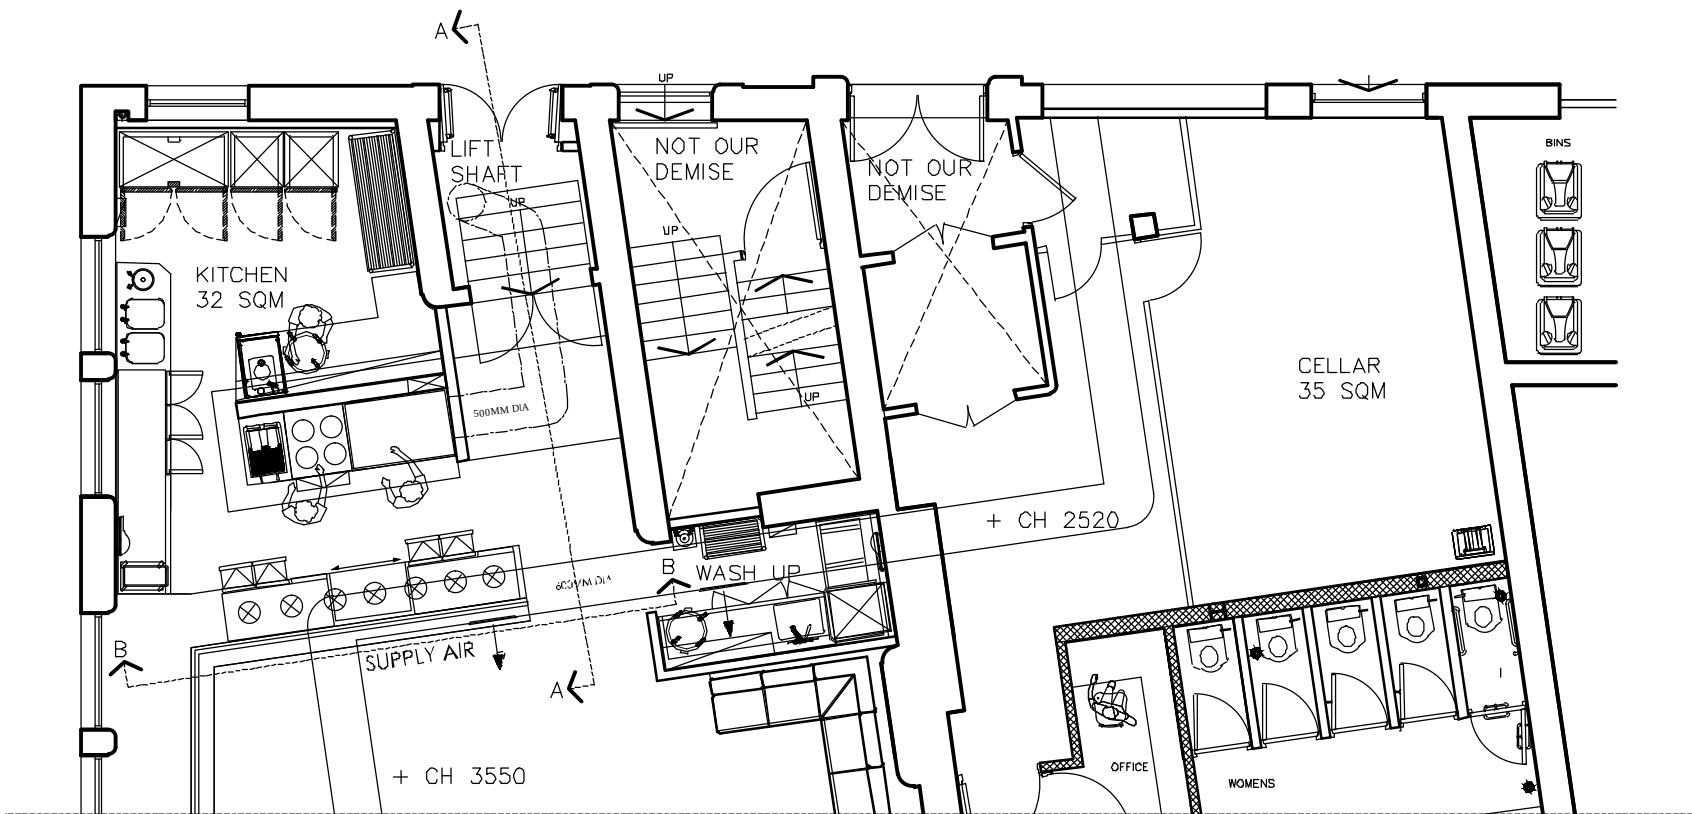

KITCHEN AS EXISTING (1:100)

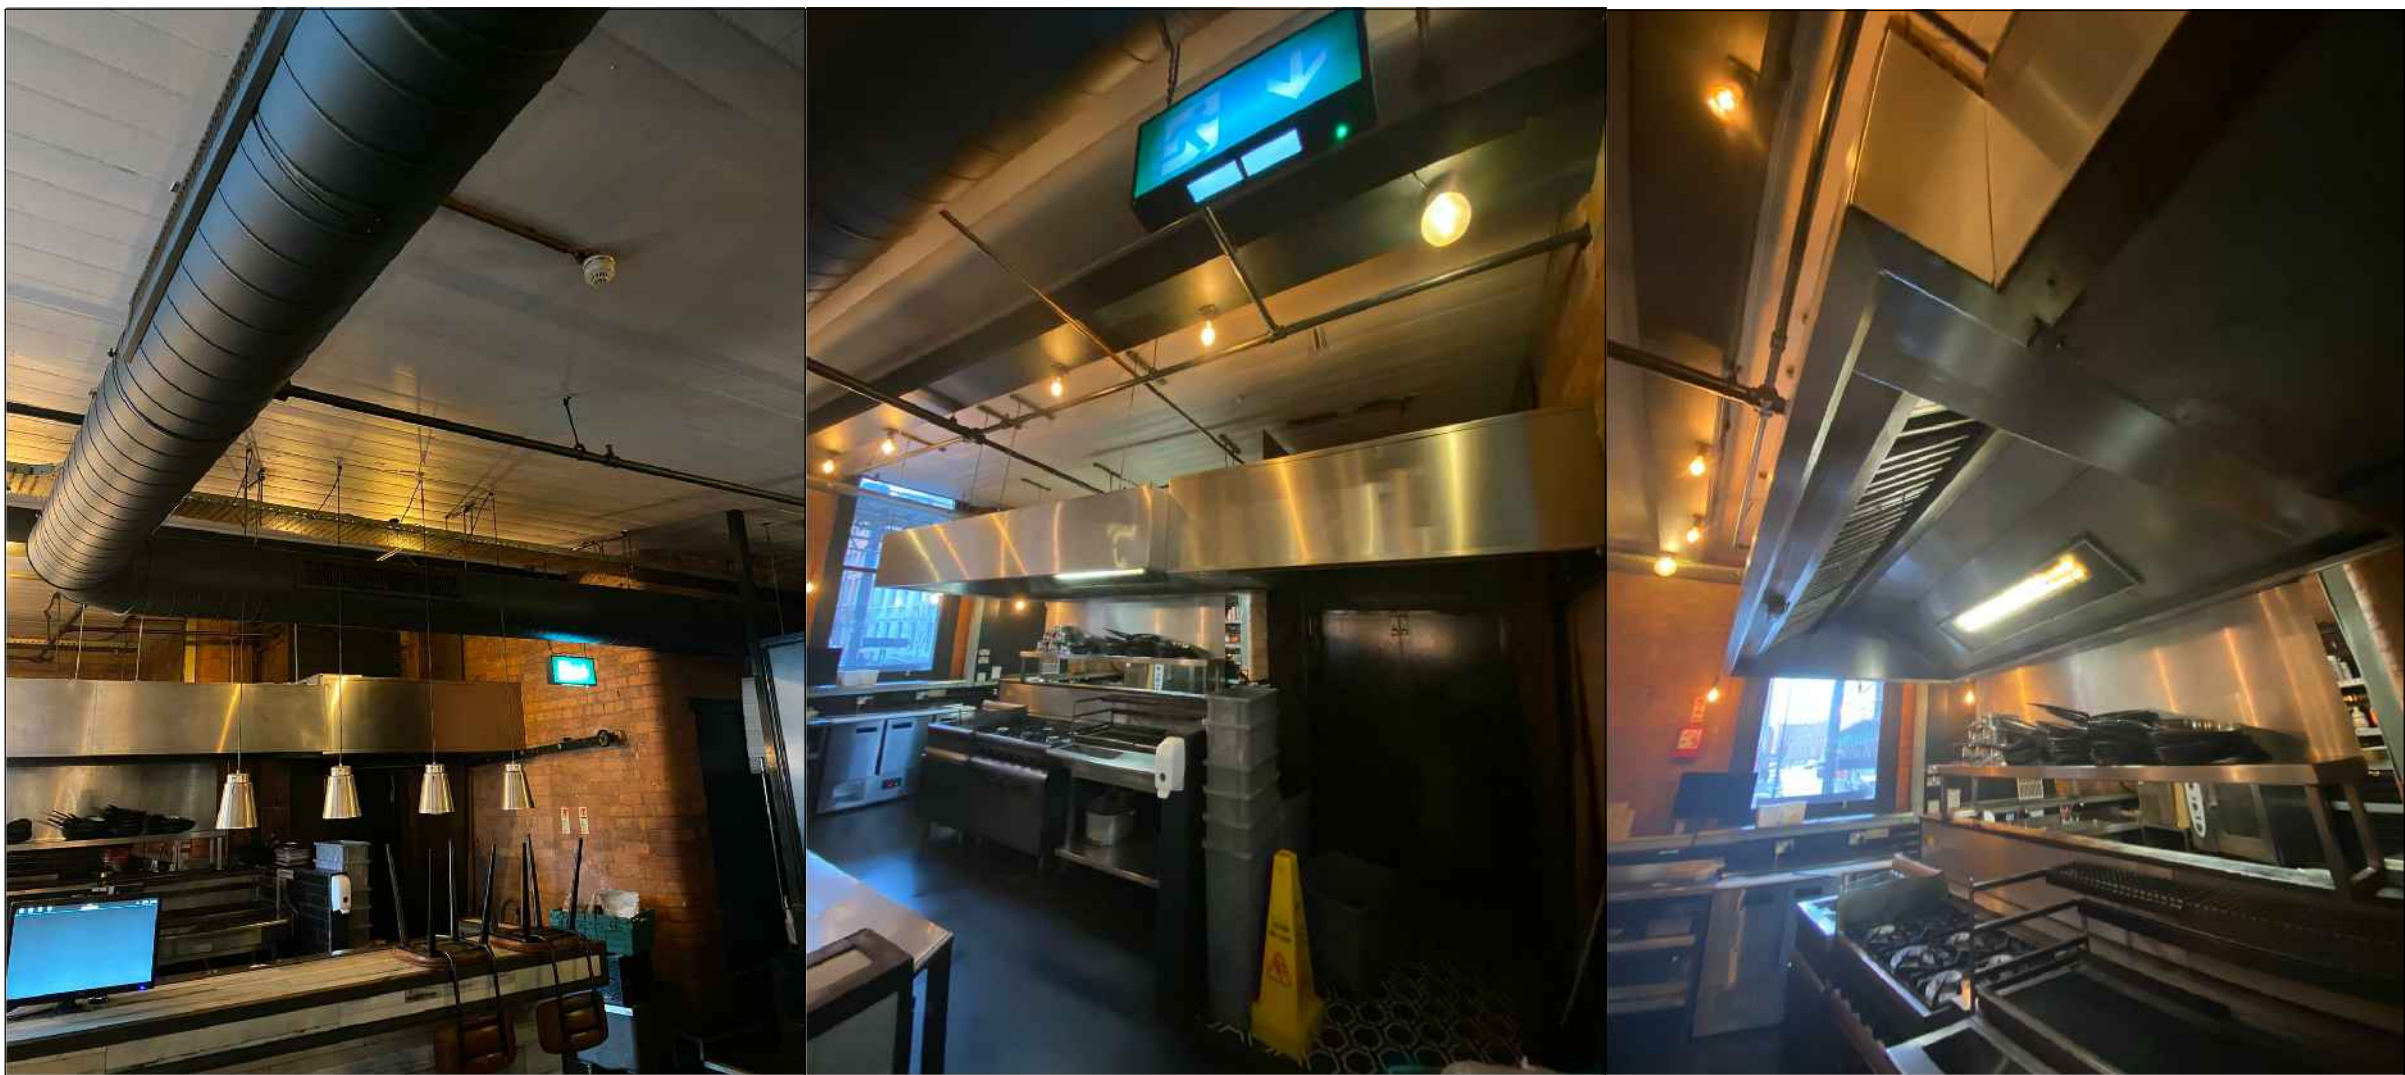

EXISTING KITCHEN CANOPY PHOTOGRAPHS

CLIENT	'COTTONOPOLIS FOOD AND LIQUOR' FOR THE SALTHOUSE PUB COMPANY
TITLE	PROPOSED KITCHEN EXTRACT RELOCATION
SCALE	1:100
DATE	7.02.21
JOB NUMBER	1301.23

DRAWN
HN

Copyright remains with The Salthouse pub company. All dimensions to be checked on site before commencement. Do not scale from this drawing, work to figured dimensions only. In the case of any discrepancy refer back to Odysian before commencement of any fabrication or setting out.