


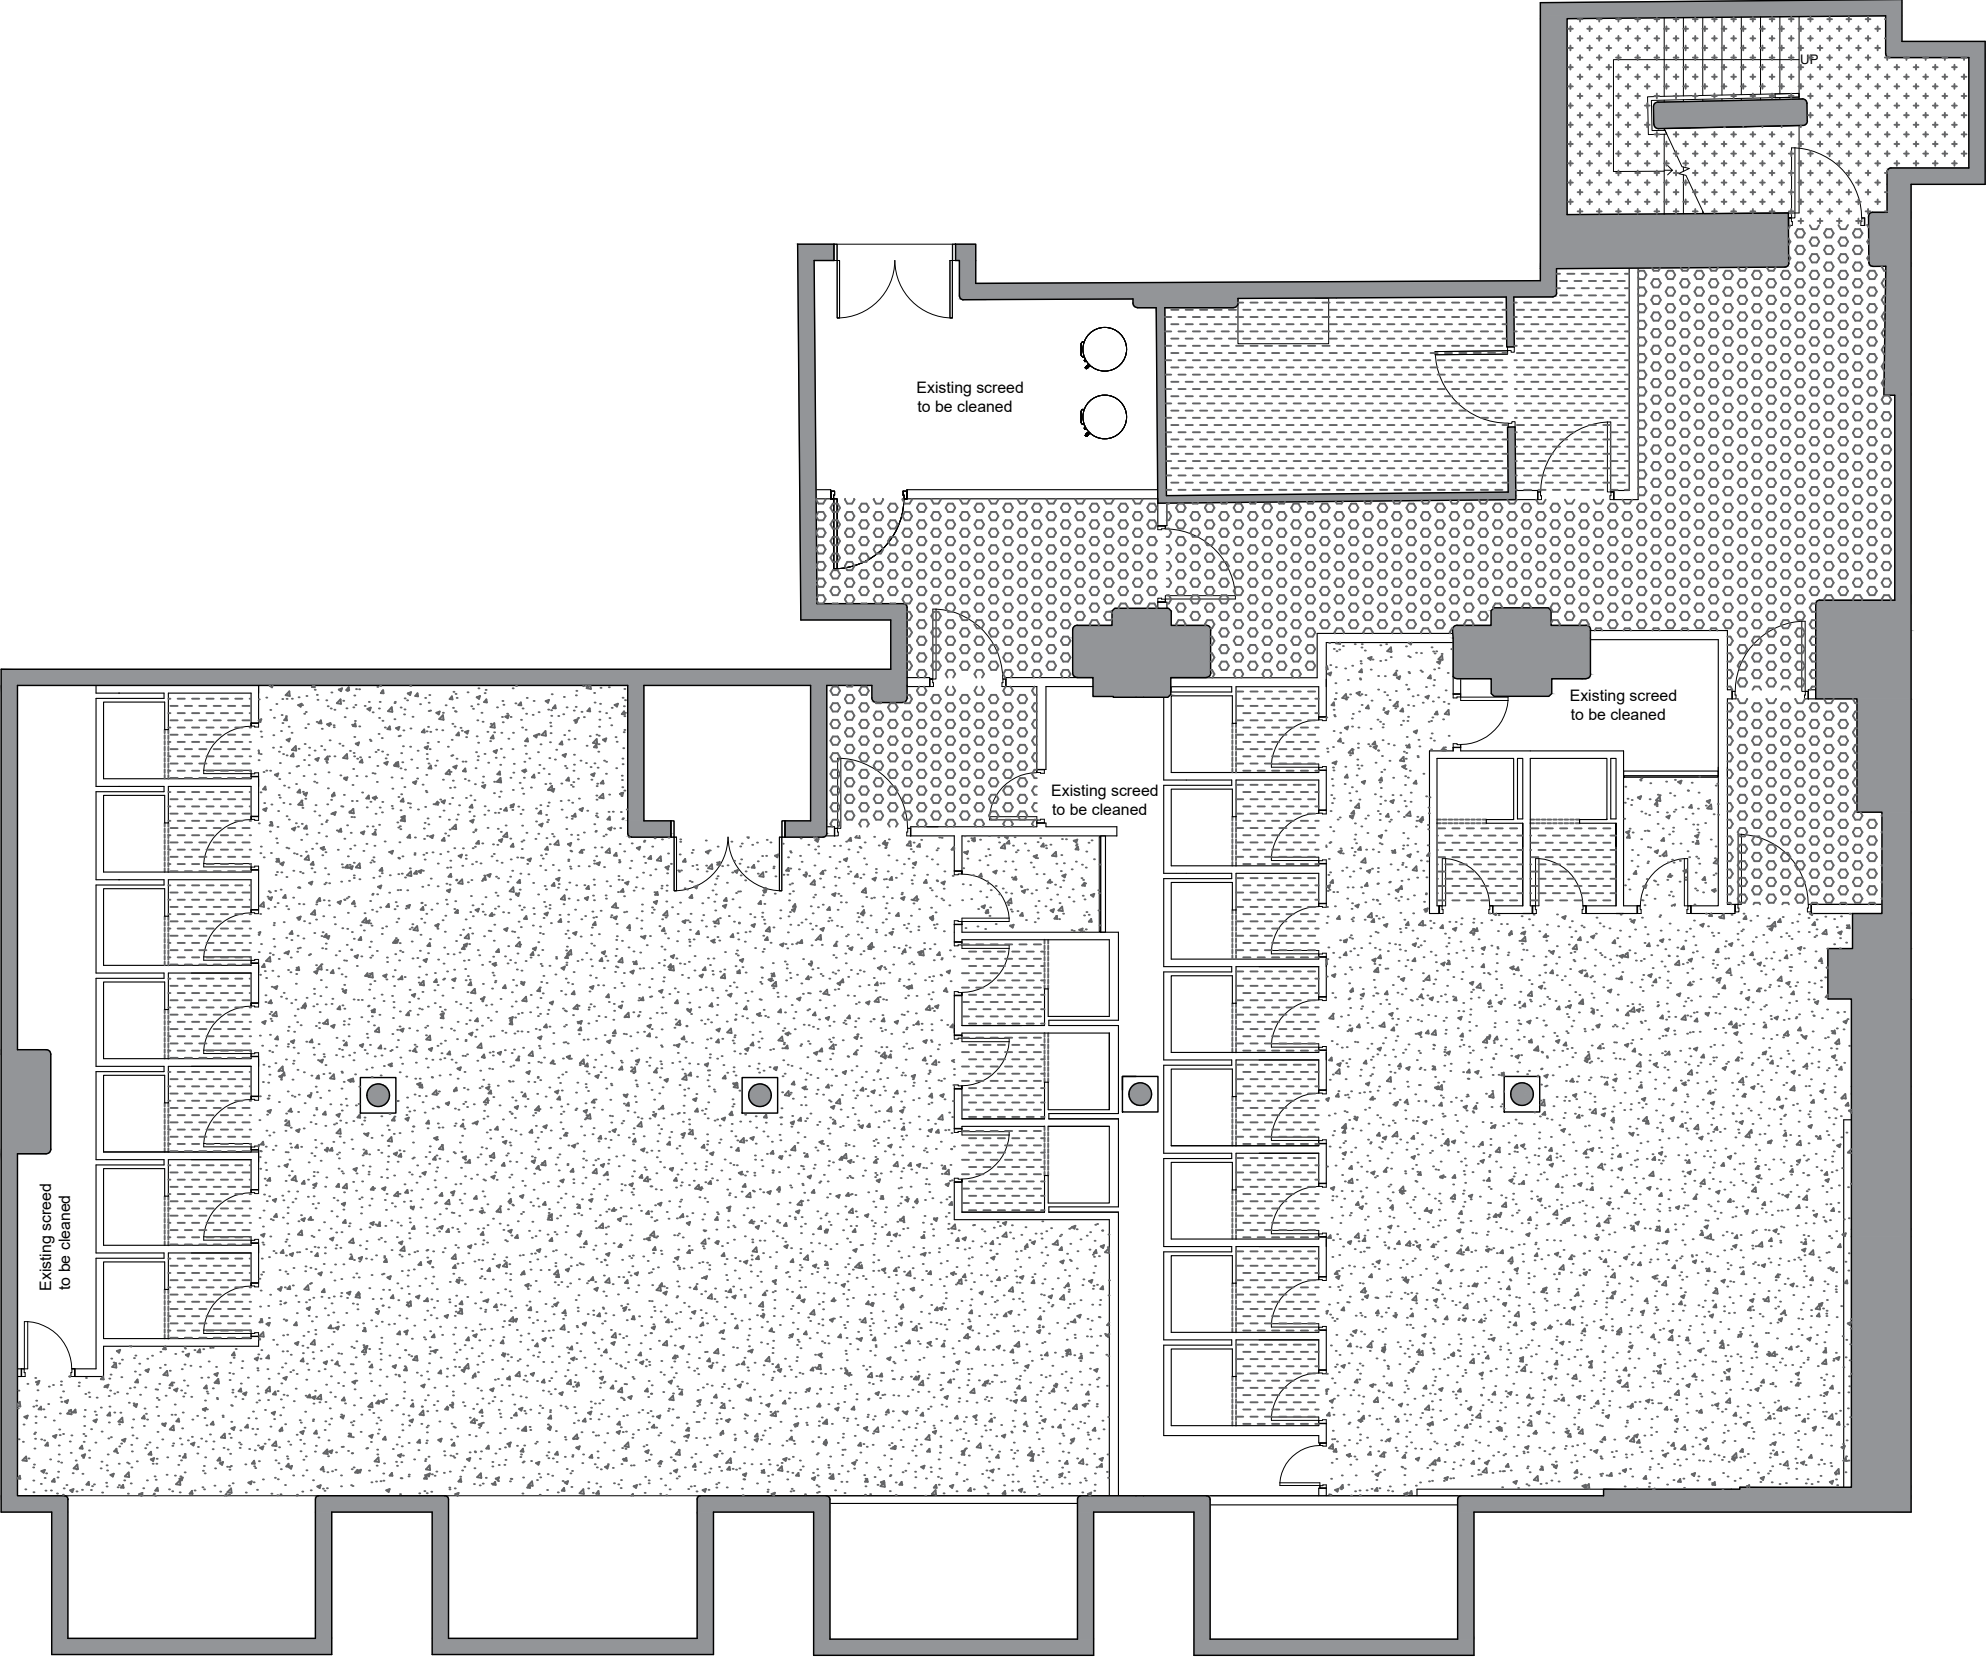


Do not scale off this drawing. All dimensions to be checked on site prior to manufacture and construction. This drawing is the property of thefridayproject and should not be reproduced without permission. All discrepancies to be brought to the attention of the architect immediately. This drawing is to be read in conjunction with the specification / bill of quantities and related drawings.

REVISION			
-	FIRST ISSUE	21.08.20	LJ
A	FLOOR FINISH ADDED TO STAIRCASE	01.09.20	LJ
B	FLOOR FINISH REFERENCES AMENDED.	17.03.21	LJ

FLOORING KEY

	F01 Polyflor Camaro. Colour ref. Burnished Concrete 2342
	F02 Amtico Spacia Stone. Colour ref. Ceramic Frost SS5S1591
	F03 Polyglor Polysafe Verona PUR Colour ref. Cookie Cream 5201
	F04 Anti-slip floor paint. Colour ref. TBC on approval of The Binary Box scheme

- NOTES;
- All new floor finishes to be laid in accordance with manufacturers instructions. Subfloor to be prepared accordingly.
 - All floor finishes to be laid so as to provide level threshold.
 - Allow to install Gradus aluminum floor trim ref. ETR300UF0 (or similar approved to suit approved floor thicknesses) between LVT and vinyl floor finishes.
 - No skirtings to locker area or cubicles. Wall tiles to be taken down to floor and sealed adequately.
 - Allow for contrasting painted nosing to front edge of each going & riser.
 - Refer to FF&E Schedule ref. FF01 for further specification details.
 - All finishes & colours are subject to client approval.

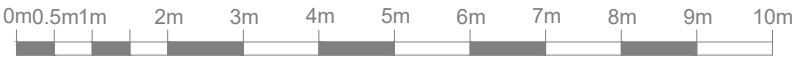

XLB PROPERTY LTD	client
THE TOOTAL BUILDINGS 56 OXFORD STREET, MANCHESTER, M1 6EU	project
PROPOSED SHOWER FACILITIES FLOOR FINISHES PLAN	title
XLB04	job No.
AL501 / B	dwg No.
1:100 @ A3	scale
LJ	drawn



thefridayproject
lucy@fridayproject.co.uk