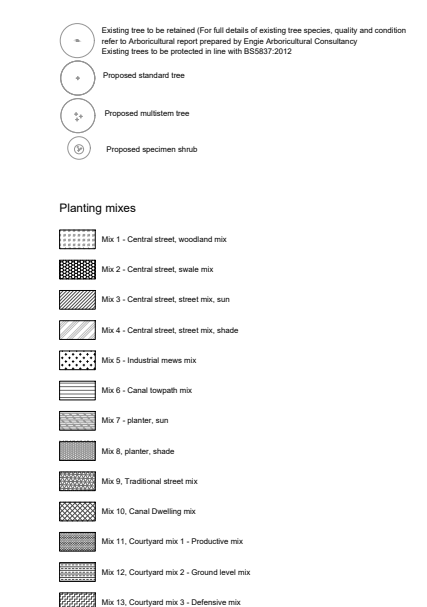
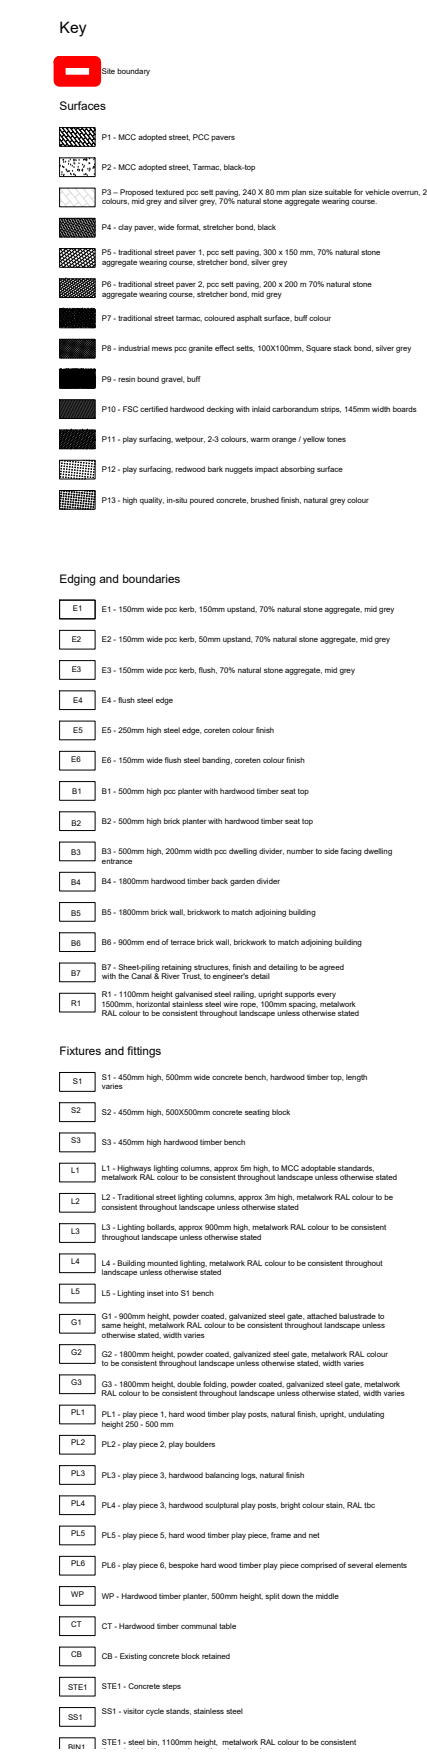


Land at Coleshill Street Miles Platting

standard notes

1. Do not scale this drawing.
2. All dimensions must be checked on site and any discrepancies verified with the architect.
3. Unless shown otherwise, all dimensions are to structural surfaces.

THIS IS NOT A CONSTRUCTION DRAWING, IT IS
UNSUITABLE FOR THE PURPOSE OF CONSTRUCTION
AND MUST ON NO ACCOUNT BE USED AS SUCH.

drawing notes

start typing drawing notes here

revisions

P1	21.11.19	first issue
P2	26.11.19	second issue
P3	28.11.19	final issue
P4	25.02.20	Substation location update
P5	24.03.20	Parking location update

date
13/03/2020

client
Engie Services Ltd and Landcare (East Manchester) Ltd

scale
1:200@A1

drawn **checked**
AB **KD**

File.location

drawing
Western Green - Proposed Landscape Plan

ed drawing number
LEV-00-GF-DR-L-1500

Levitt Bernstein
Thane Studios - Thane Villas 2-4
London
N7 7PA

t: 020 7275 7676
f: 020 7275 9348
w: levittbernstein.co.uk
e: post@levittbernstein.co.uk

Levitt Bernstein