


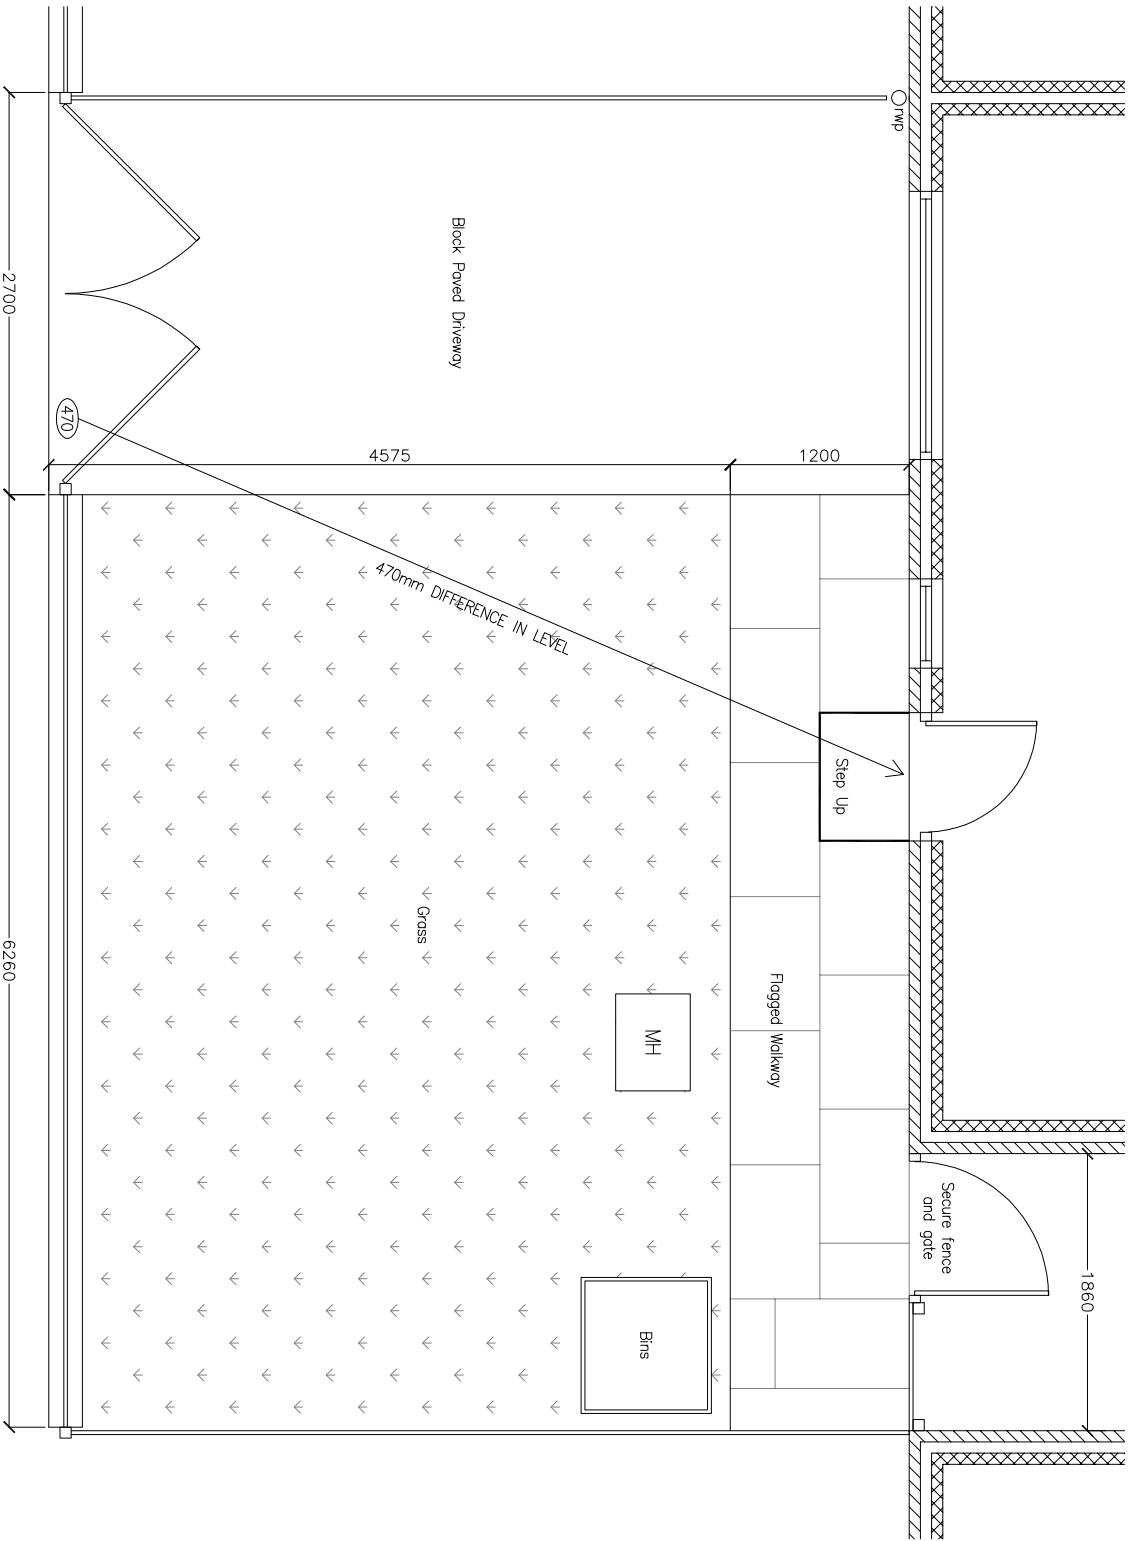

EXISTING FRONT GARDEN PLAN

REV	DESCRIPTION	DATE	BY	CHK	
Project:					
9 Littlehaven Close, Manchester					
Drawing Title:					
Existing Front Garden Plan					
Drawing No.:					
034-001					
Scale @ A3					
1:50	Revision:	Status:	Drawn By:	Date:	
	.		AU	04/09/20	