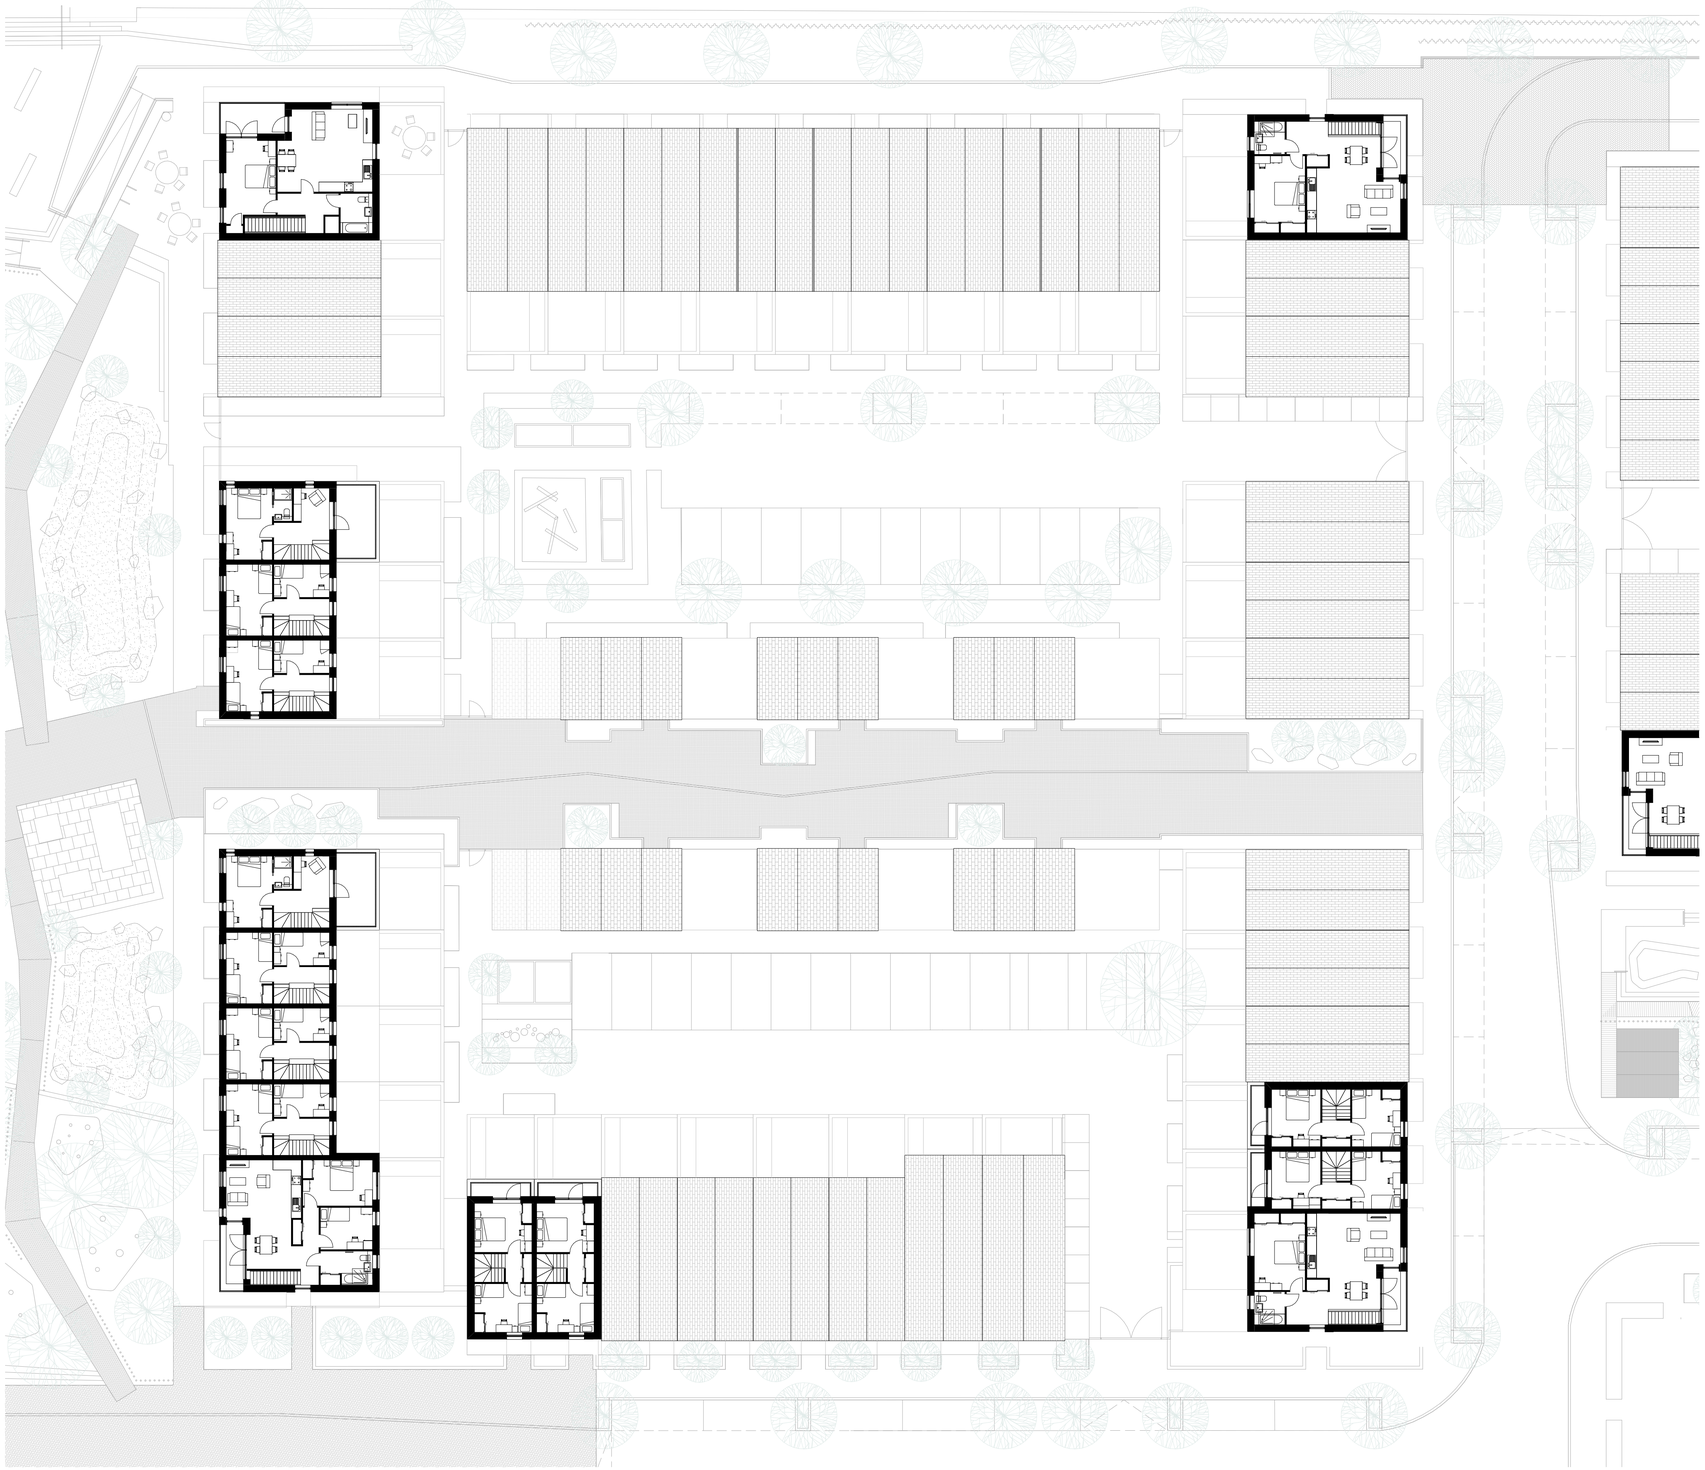

1 Plots C and H_Second Floor Plan
1 : 200

## Notes

1. Do not scale this drawing.
2. All dimensions must be checked on site and any discrepancies verified with the architect.
3. Unless shown otherwise, all dimensions are to structural surfaces.
4. Drawing to be read with all other issued information. Any discrepancies to be brought to the attention of the architect.
5. This drawing is the copyright of Levitt Bernstein and may not be copied, altered or reproduced in any form, or passed to a third party without license or written consent.

This is not a construction drawing, it is unsuitable for the purpose of construction and must on no account be used as such.

0 2m 4m 6m 8m 10m

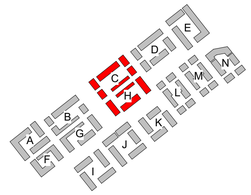


LB Note: 24.02.2021
No updates to this drawing as part of Section 96a application

| Rev | Date | Description | Initials |
|---|---|---|---|
| P4 | 24/03/20 | Parking locations revised | LA |
| P3 | 25/02/20 | Substation locations amended | LA |
| P2 | 26/11/19 | Planning Issue | MF |
| P1 | 01/11/19 | Draft Issue for Information | MF |

Project name

**Land at Coleshill Street**

Miles Platting

Drawing number: 3547A - LEV - 00 - 02 - DR - A - 1422
Rev: P4

Drawing
Plots C & H_Proposed Second Floor Plan

Purpose of issue: PLANNING ISSUE
Date: 01/11/19

Scale: 1 : 200 @ A1
Drawn: RF

Client: Engie Services Ltd and Landcare (East Manchester) Ltd
Checked: MF

**Levitt Bernstein**
levittbernstein.co.uk

**London**
Thane Studios
2-4 Thane Villas
London N7 7PA
+44 (0)20 7275 7676

**Manchester**
Bonded Warehouse
Grape Street
Manchester M3 3JE
+44 (0)16 1669 8740

C:\Revit Local\3547A-DOC-R19-CENTRAL_liam.ashton.rvt