



INTERNAL

EXTERNAL

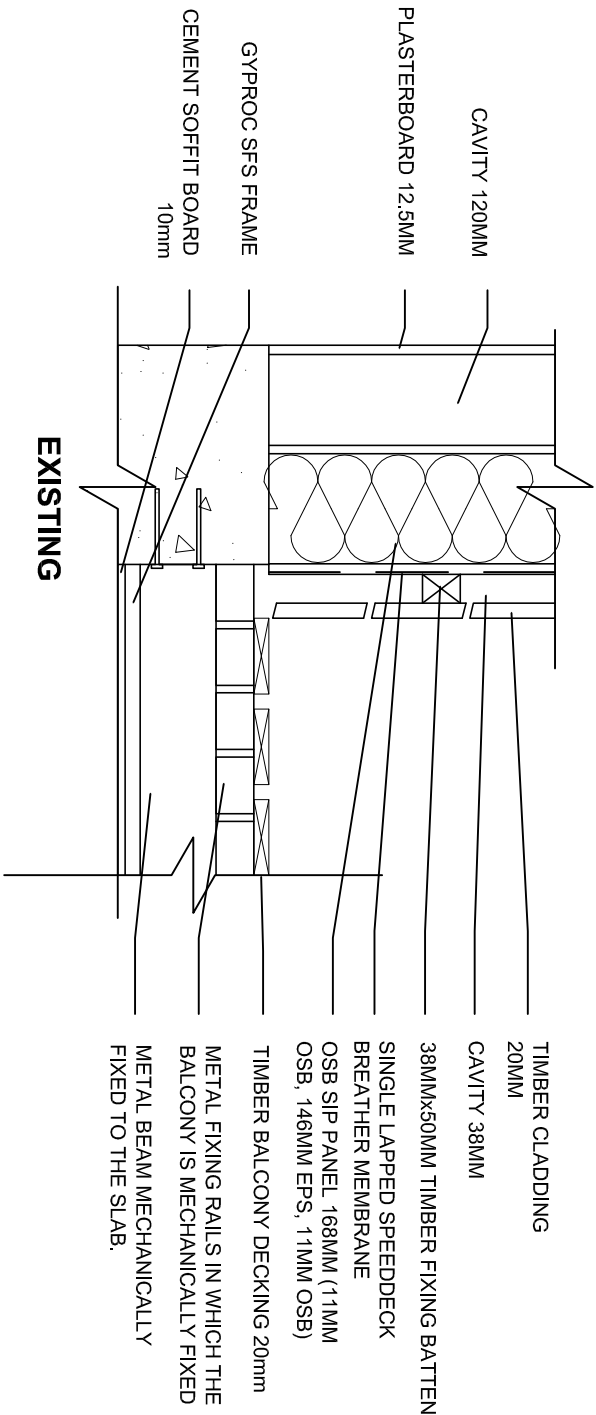

INTERNAL


EXTERNAL

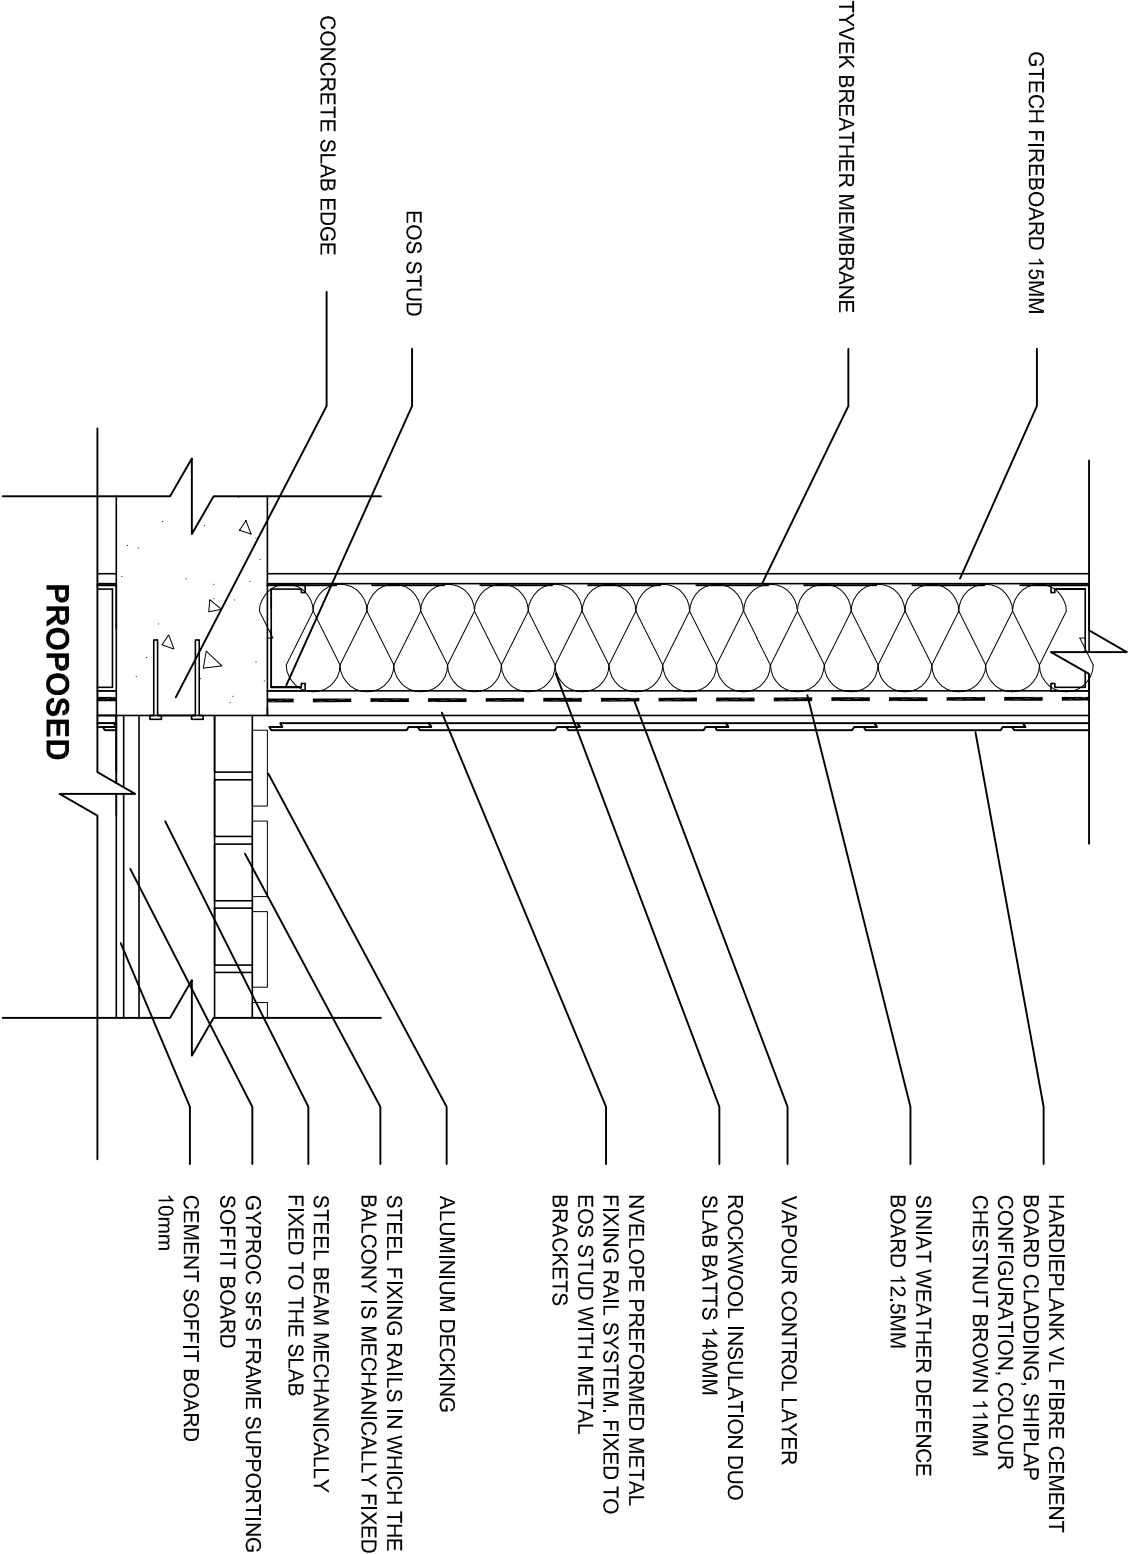

N.B. THIS PROPOSED SECTION IS NOT THE FINAL DESIGN. THE PROPOSED DETAIL IS SUBJECT TO CHANGE DUE TO CONTRACTOR DESIGN.

© Copyright - The contents of this drawing may not be reproduced or distributed in part or in whole without the written permission of EASTON BEVINS LTD.

- Responsibility is not accepted for errors made by others in scaling from this drawing. All construction information should be taken from figured dimensions only.
- Any dimensional discrepancies to be reported immediately.
- This drawing must be read in conjunction with any structural or other specialist drawing(s). Any conflicting information to be reported immediately.
- Note to Contractor: All building / site dimensions and levels, service and invert levels to be checked prior to commencement of works.
- Note to Contractor: The current Building Regulations and all relevant British standards and Codes of Practice are to be complied with whether noted on this drawing or not.

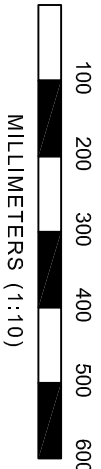

## PLANNING

|                 |       |            |             |
|-----------------|-------|------------|-------------|
| Rev:            | Date: | Amendment: | Amended by: |
| 1               | 1:10  | MARCH 2021 | DC          |
| Drawing number: |       | Revision:  | Chkd by:    |
| P10253/PL/002   |       |            | CDE         |

|                                                                                     |  |  |
|-------------------------------------------------------------------------------------|--|--|
| Project title:                                                                      |  |  |
| CLADDING REMEDIAL WORKS AT ST GEORGE'S ISLAND, HULME HALL ROAD, MANCHESTER, M15 4LE |  |  |

|                                                     |  |  |
|-----------------------------------------------------|--|--|
| Drawing title:                                      |  |  |
| EXISTING AND PROPOSED SECTIONS AT BALCONY JUNCTIONS |  |  |

|                |            |           |
|----------------|------------|-----------|
| Scale(s) @ A3: | Date:      | Drawn by: |
| 1:10           | MARCH 2021 | DC        |

Unit 26, Osprey Court  
Hawthfield Way  
Bristol  
BS14 0BB

Building Surveys  
Project Management  
Construction Advice  
Legal & Litigation  
Disability Work  
Block Management  
Statutory Consents

T 0117 942 7876  
F 0117 942 7871  
E info@eastonbevins.co.uk  
W www.eastonbevinslimited.co.uk

Regulated by RICS

Also at:

Bradley Stoke 01179 427 876  
Cardiff 02920 108 821  
Cheltenham 01242 573 808  
Salisbury 01722 617 617  
Swindon 01793 950 942

ARMA

LABC  
Registered  
Approved Building Practitioner

This drawing is Copyright.  
Contractors must check all dimensions on site.  
Only 10mm dimensions are to be worked from.  
Discrepancies must be reported immediately  
before proceeding.

