
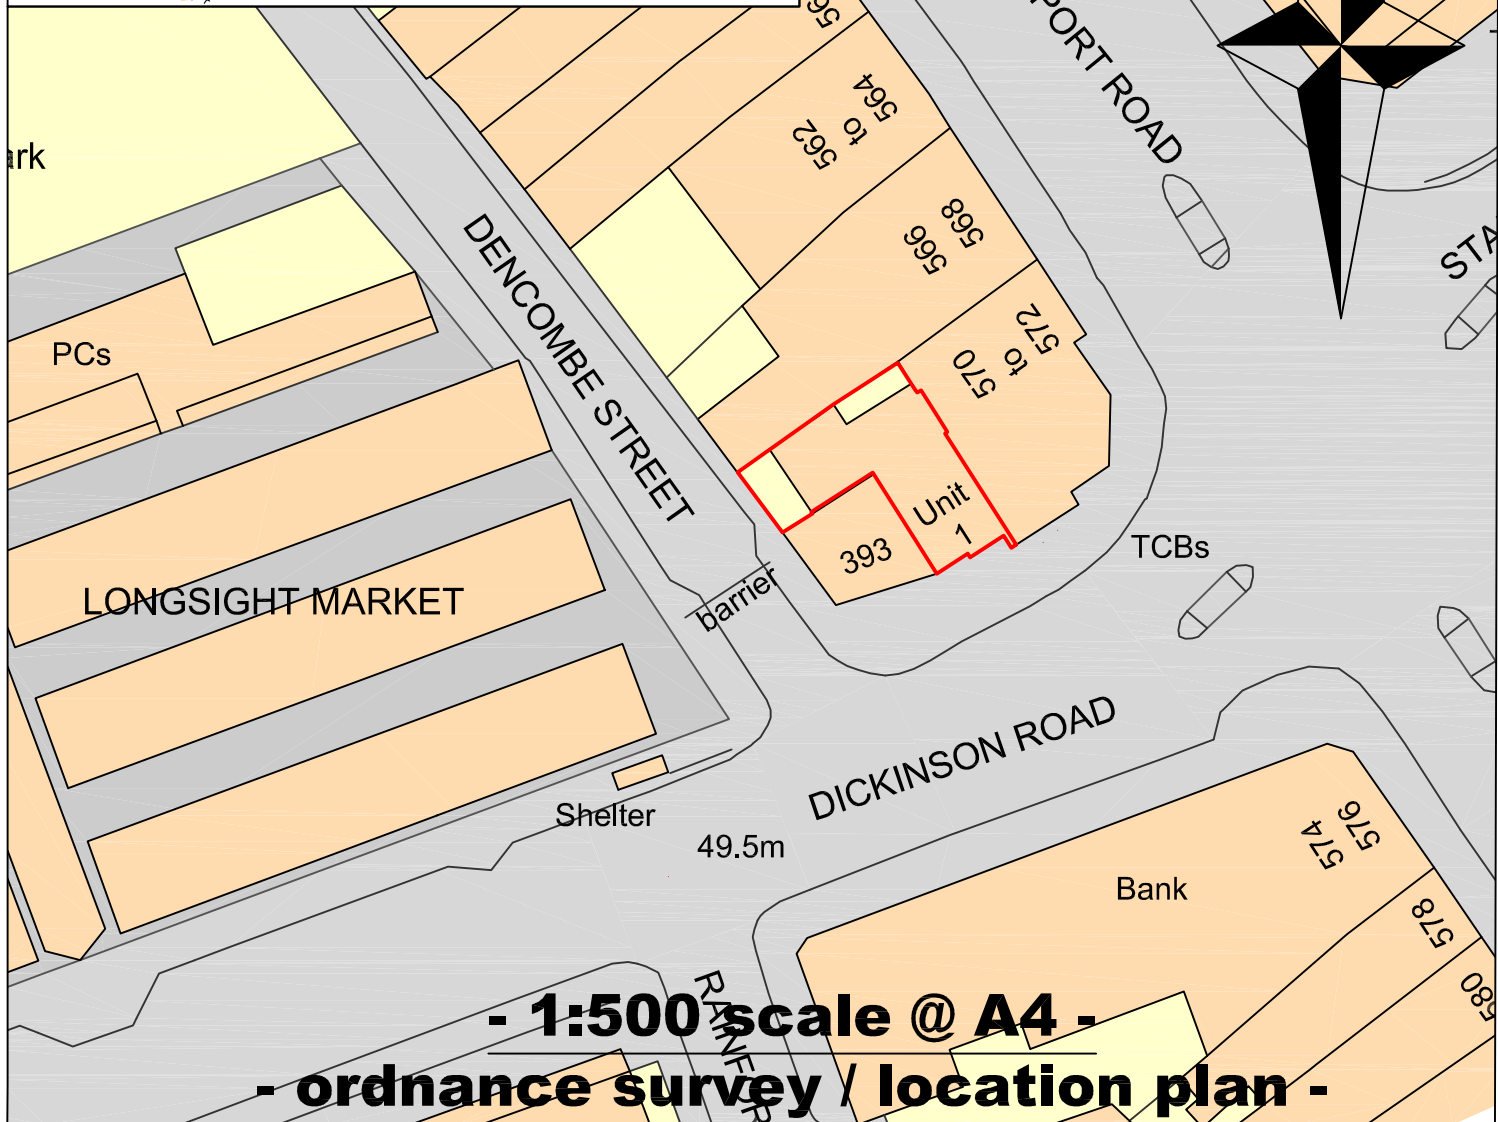


1:1250 scale @ A4

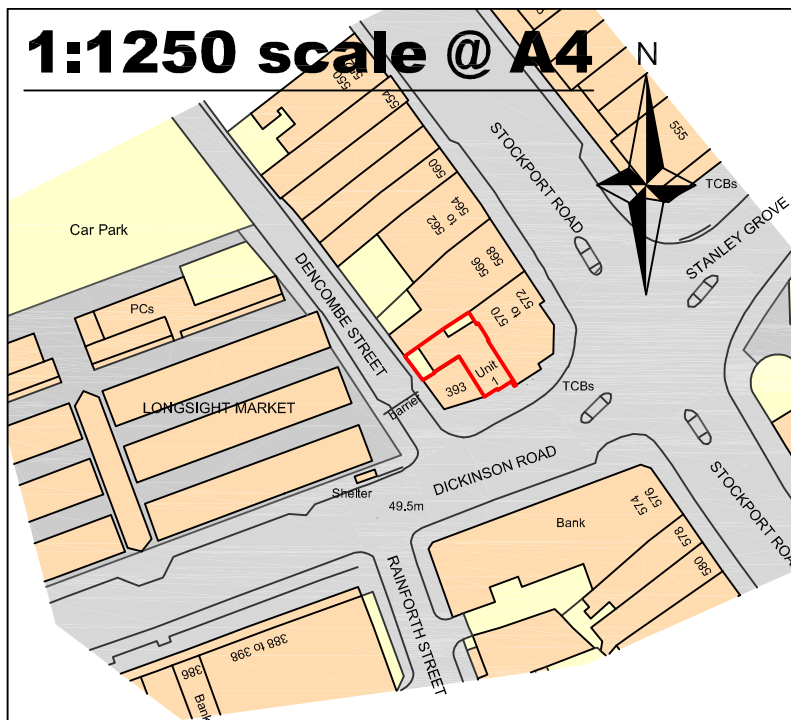

- 1:500 scale @ A4 -

- ordnance survey / location plan -

UNIT 1, 570-572 STOCKPORT RD, LONGSIGHT, M12 4JJ
PROPOSED EXTERNAL ALTERATIONS
FOR KARAK CHAAI

Rev.A-Title revised.

hilton architecture & surveying ltd

m 07786 023 904

e hilton-architecture@mail.com

t 0161 652 6790

a 'design studio' 12 Carr House Road, Springhead, Oldham OL4 4PA