



1 Plot E - North-West Section
1 : 200

Replacement of metal cladding to top floor of apartments with facing brickwork with recessed banding



2 Plot E - North-East Section
1 : 200


Item 07.
Change pre-cast concrete canopies to houses to PPC pressed aluminium clad canopies which retain the same size and form.

Item 18.
Change pre-cast concrete dwelling garden dividers to the Canal Tow Path houses to brick walls retaining house numbering

Item 19.
Omit pre-cast concrete cladding to Tow Path facing houses with textured brick detailing

- 01 Facing brickwork with recessed banding – colour to match adjacent brick
02 Windows – Frame material tbc - RAL 7021 or similar
03 Entrance doors to houses – PPC finish, integrated post box and numerals
04 Entrance door to apartments – PPC Frame with glazed side panel and numerals
05 Apartment core entrance door – Glazed with PPC frame – RAL7021 or similar
06 Railing/Gate – mild steel, PPC finish – RAL 7021 or similar
07 PPC aluminium canopy
08 Intercom system brushed stainless steel finish
09 Planter Balustrade – recessed planting trough – RAL 7021 or similar
10 Louvered door to plant/service areas – metal with PPC finish – RAL 7021 or similar
11 Louvers – metal with PPC finish – RAL 7021 or similar
12 Shadow gap detail to brick façade at party walls
13 Raised planter – brick with recessed banding – colour to match house
14 Raised planter
15 Dark metal coping – RAL 7021 or similar
16 Bike store with integral housing for air source heat pump, with metal louvered screen/doors – RAL 7021 or similar
17 Dark stained timber pergola/visual screen
18 Dwelling divider – light coloured facing brickwork (500mm(h) x 200mm(w))
19 Facing brickwork with recessed/projecting pattern - colour to match adjacent brick
- For landscape materials and boundary treatments, refer to hardscape drawing (LEV-00-GR-DR-L-1251).
-All rainwater pipes to be located on rear facades of houses – RAL 7021 or similar

Corrugated metal cladding omitted.
Blue/grey Facing Brickwork Type 4 added which applies to Mews houses
Facing brickwork with recessed banding added to top floor of Apartment Blocks E, J and N

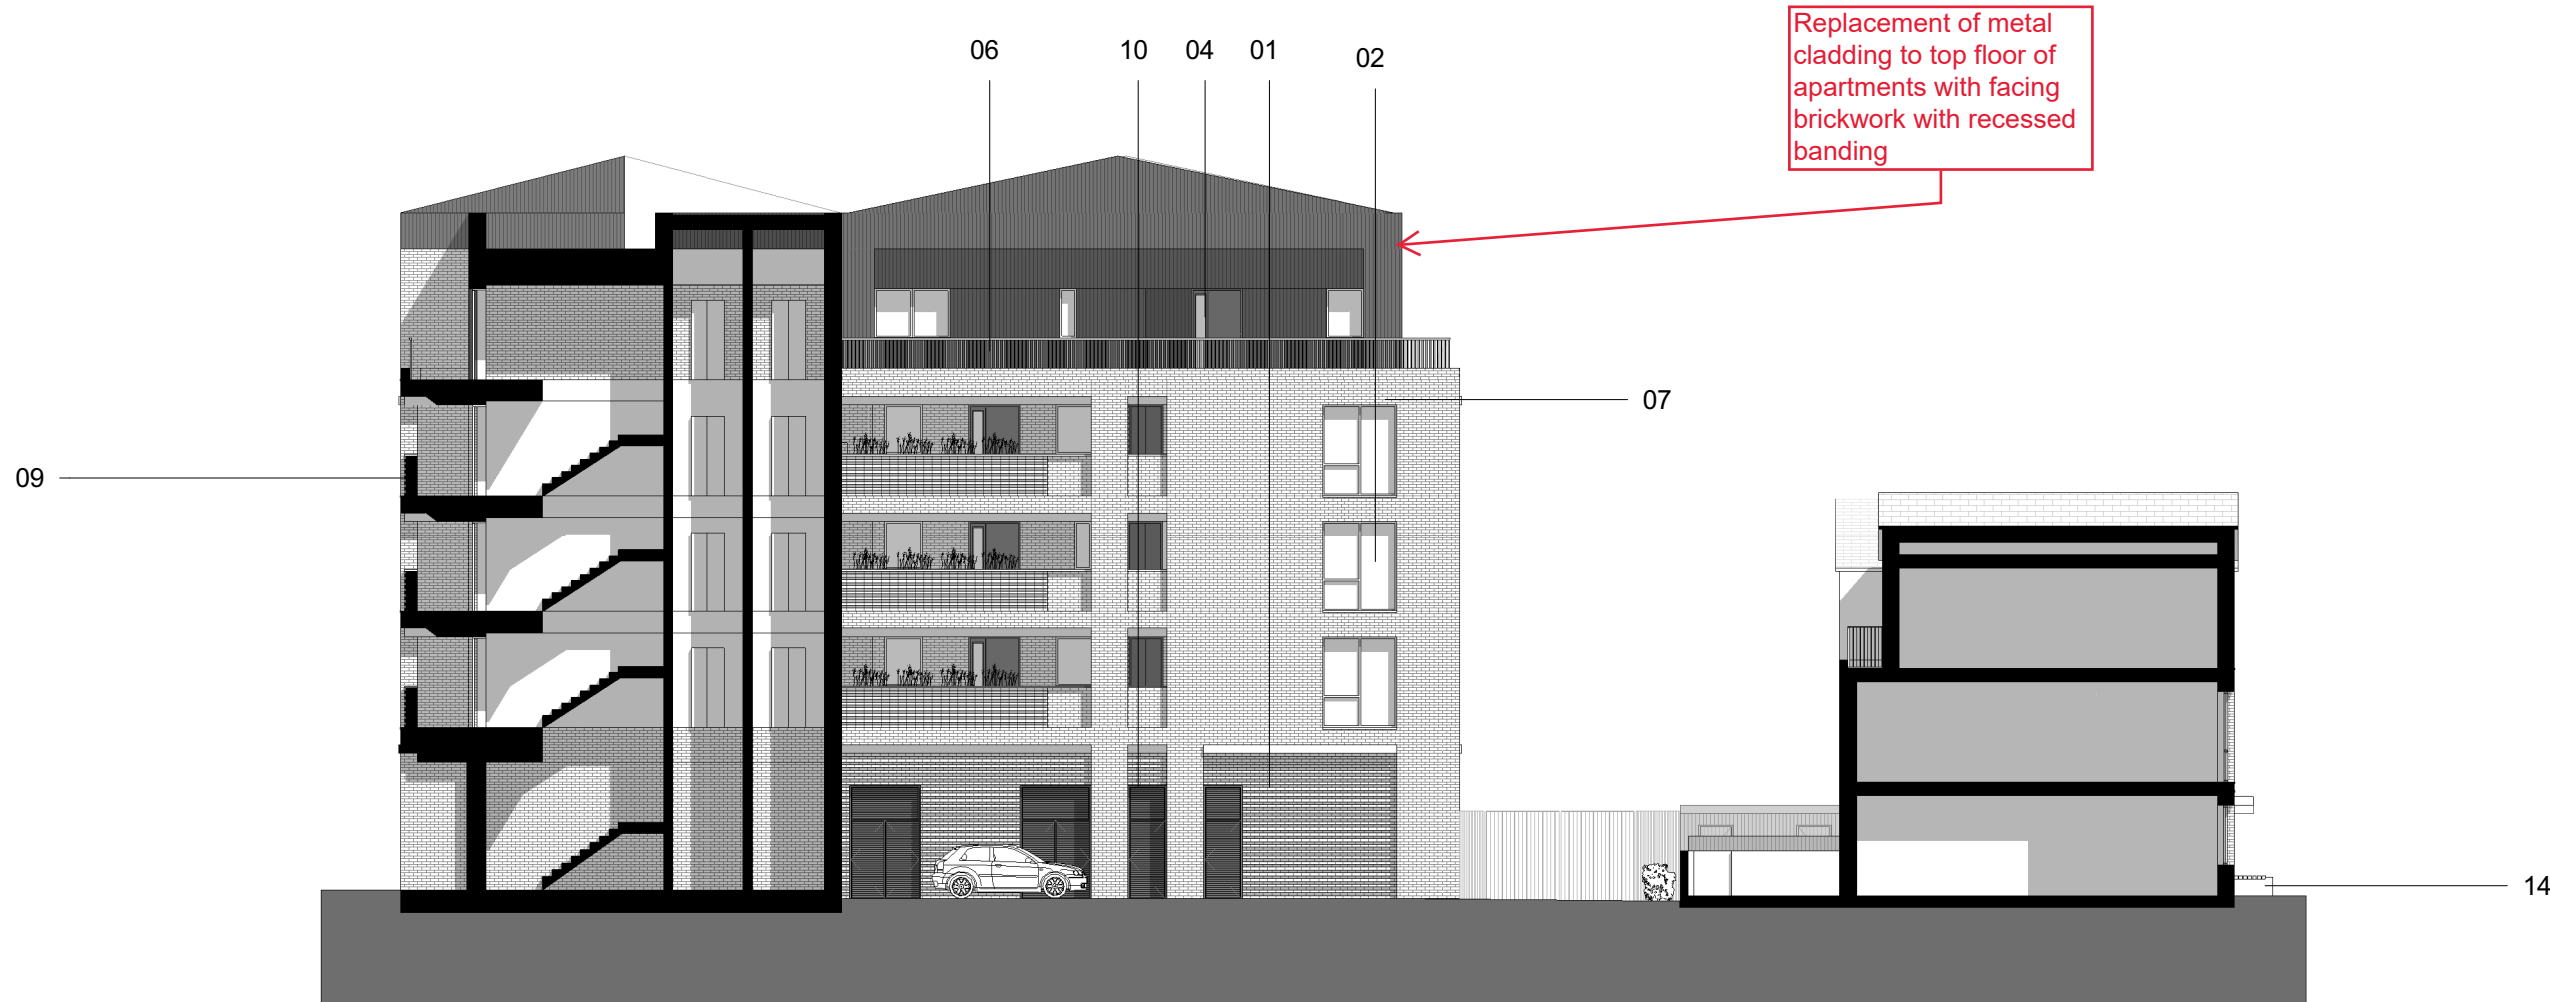

3 Plot E - South-East Section
1 : 200



4 Plot E - South-West Section
1 : 200

Materials Key description:



- 01 Facing brickwork with recessed banding – colour to match adjacent brick
02 Windows – Frame material tbc - RAL 7021
03 Entrance doors to houses – PPC finish, integrated post box and numerals
04 Entrance door to apartments – PPC Frame with glazed side panel and numerals
05 Apartment core entrance door – Glazed with PPC frame – RAL7021
06 Railing/Gate – mild steel, PPC finish – RAL 7021
07 Pre-cast concrete banding/panels/canopies
08 Intercom system brushed stainless steel finish
09 Planter Balustrade – recessed planting trough – RAL 7021
10 Louvered door to plant/service areas – metal with PPC finish – RAL 7021
11 Louvers – metal with PPC finish – RAL 7021
12 Shadow gap detail to brick façade at party walls
13 Raised planter – brick with recessed banding – colour to match house
14 Raised planter – pre-cast concrete
15 Dark metal coping to match cladding – RAL 7021
16 Brick bike store with integral housing for air source heat pump, with metal louvered screen/doors – RAL 7021, brick colour to match house
17 Dark stained timber pergola/visual screen
18 Dwelling divider – PPC (500mm(h) x 200mm(w))

-For landscape materials and boundary treatments, refer to hardscape drawing (LEV-00-GR-DR-L-1251).
-All rainwater pipes to be located on rear facades of houses – RAL 7021

Notes

1. Do not scale this drawing.
2. All dimensions must be checked on site and any discrepancies verified with the architect.
3. Unless shown otherwise, all dimensions are to structural surfaces.
4. Drawing to be read with all other issued information. Any discrepancies to be brought to the attention of the architect.
5. This drawing is the copyright of Levitt Bernstein and may not be copied, altered or reproduced in any form, or passed to a third party without license or written consent.

This is not a construction drawing, it is unsuitable for the purpose of construction and must on no account be used as such.

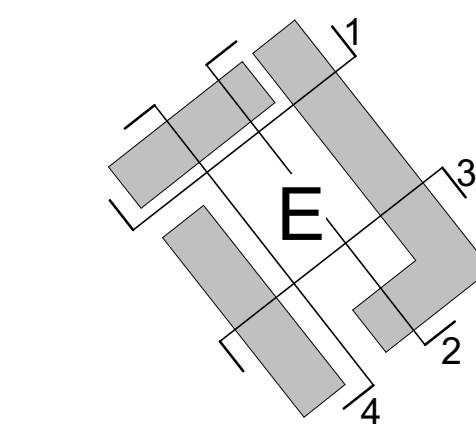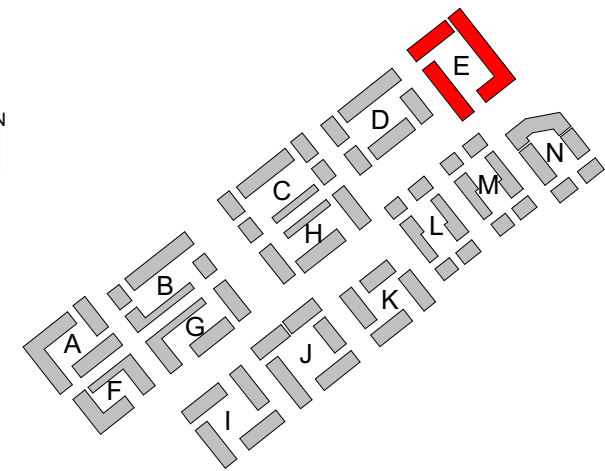

Materials Key:

- Facing brickwork type 1 – light colour, stretcher bond
Facing brickwork type 2 – red colour, stretcher bond
Facing brickwork type 3 – dark colour, stretcher bond
Corrugated metal cladding – RAL 7021
Corrugated, perforated metal cladding – RAL 7021
Corrugated metal cladding to BTR Hub
Roof tile – Dark grey/anthracite colour interlocking slate tile

P2	26/11/19	Planning Issue	MF
P1	08/11/19	Draft Issue for Information	MF
Rev	Date	Description	Initials

Project name

Land at Coleshill Street Miles Platting

Drawing number	Rev
3547A - LEV - 00 - XX - DR - A - 1641	P2
Drawing	

Plot E - Proposed Courtyard Sections

Purpose of issue	Date
	11/05/19
Scale	Drawn
As indicated @ A1	GG
Client	Checked
Engie Services Ltd and Landcare (East Manchester) Ltd	MF

London
Thane Studios
2-4 Thane Villas
London N1 7PA
+44 (0)20 7275 7676
Manchester
Bonded Warehouse
Grape Street
Manchester M3 3JE
+44 (0)16 1669 8740

Levitt Bernstein
levittbernstein.co.uk

