


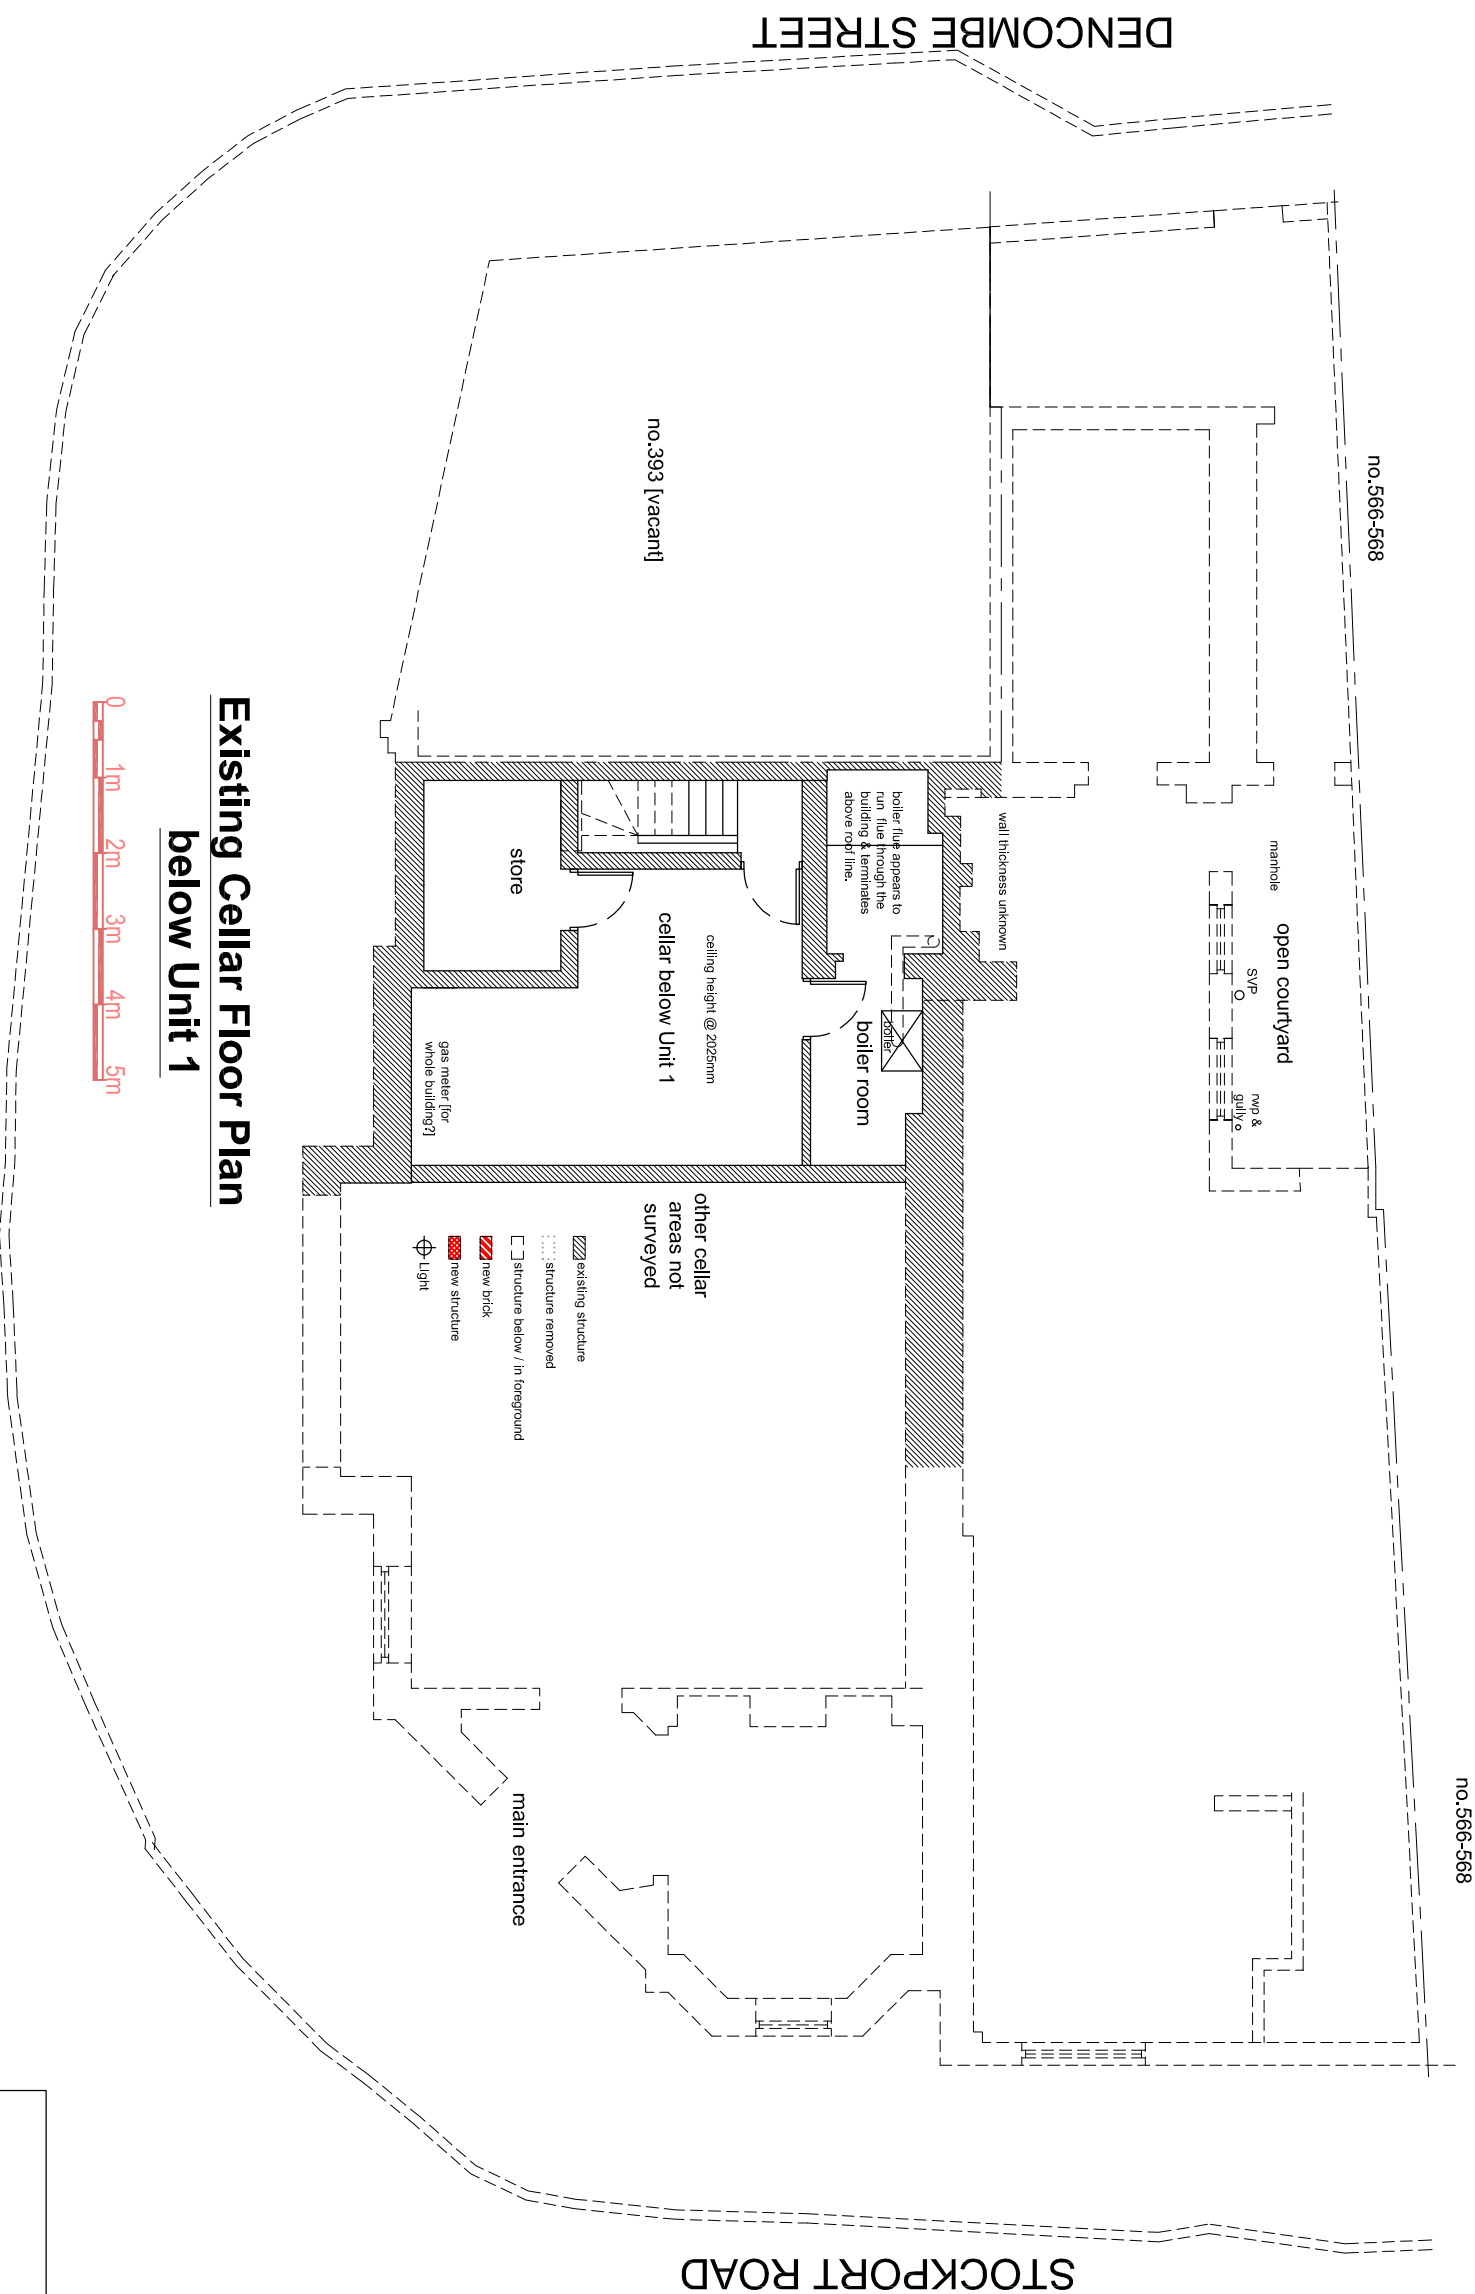

Existing Cellar Floor Plan
below Unit 1



Rev.A--Title changed for Planning App.

UNIT 1, 570-572 STOCKPORT RD, LONGSIGHT, M12 4JJ

PROPOSED EXTERNAL ALTERATIONS

FOR KARAK CHAAI