


This drawing to be read in accordance with the Specification/Bills of Quantities and related drawings. No dimensions to be scaled from this drawing. All stated dimensions to be verified on site and the designer notified of any discrepancies.

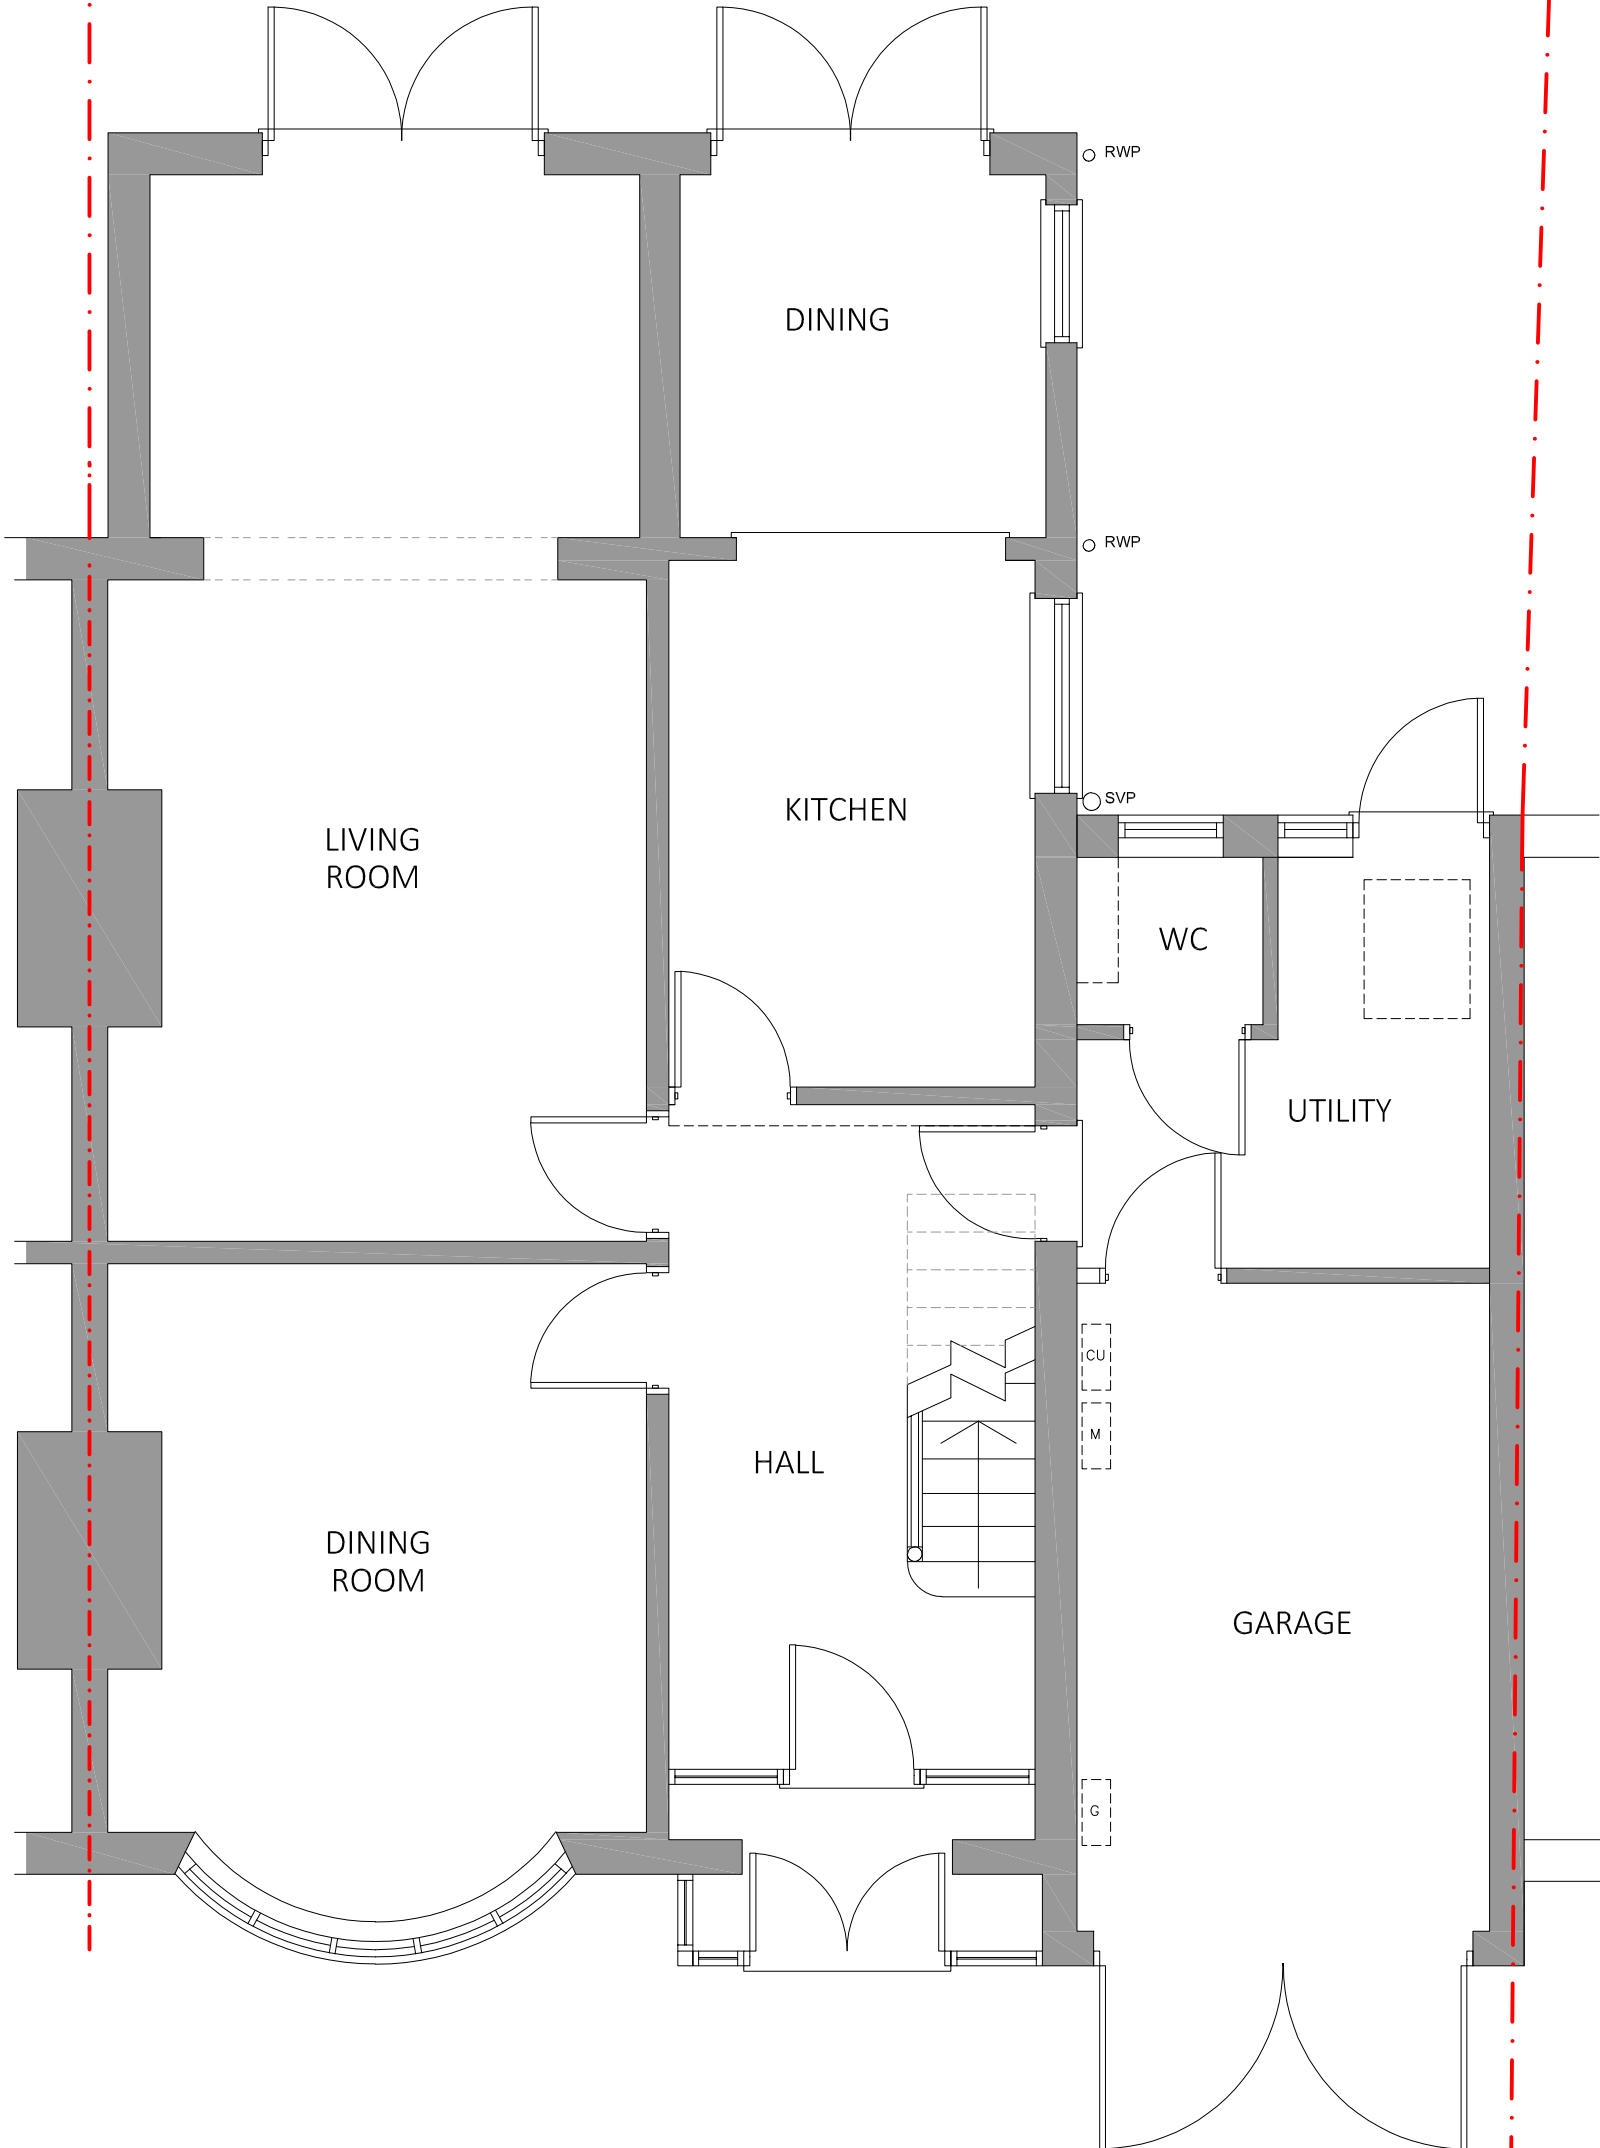

FOR DISCUSSION

Project
112 FOG LANE
DIDSBURY
MANCHESTER
M20 6SP

Title
EXISTING GROUND

Scale	Date
1:50@ A3	OCTOBER 2020
Drawn	Checked
SB	-
Drawing Number	Revision
6969_PL02	-

SWASHBOX

97 Alderley Road | Wilmslow | Cheshire | SK9 1PT
ARCHITECTURE DESIGN PLANNING
T. 01625 466 557 E. hello@smashboxarchitecture.com
www.smashboxarchitecture.com