

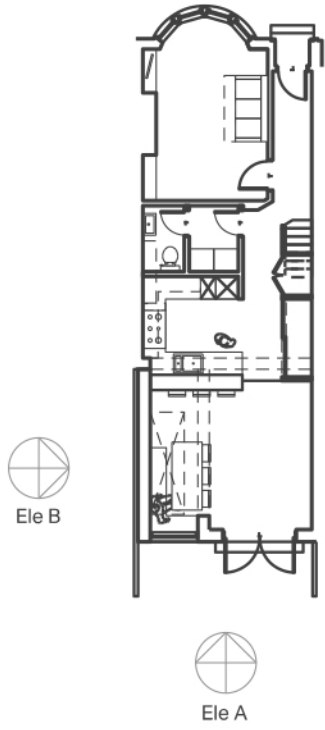


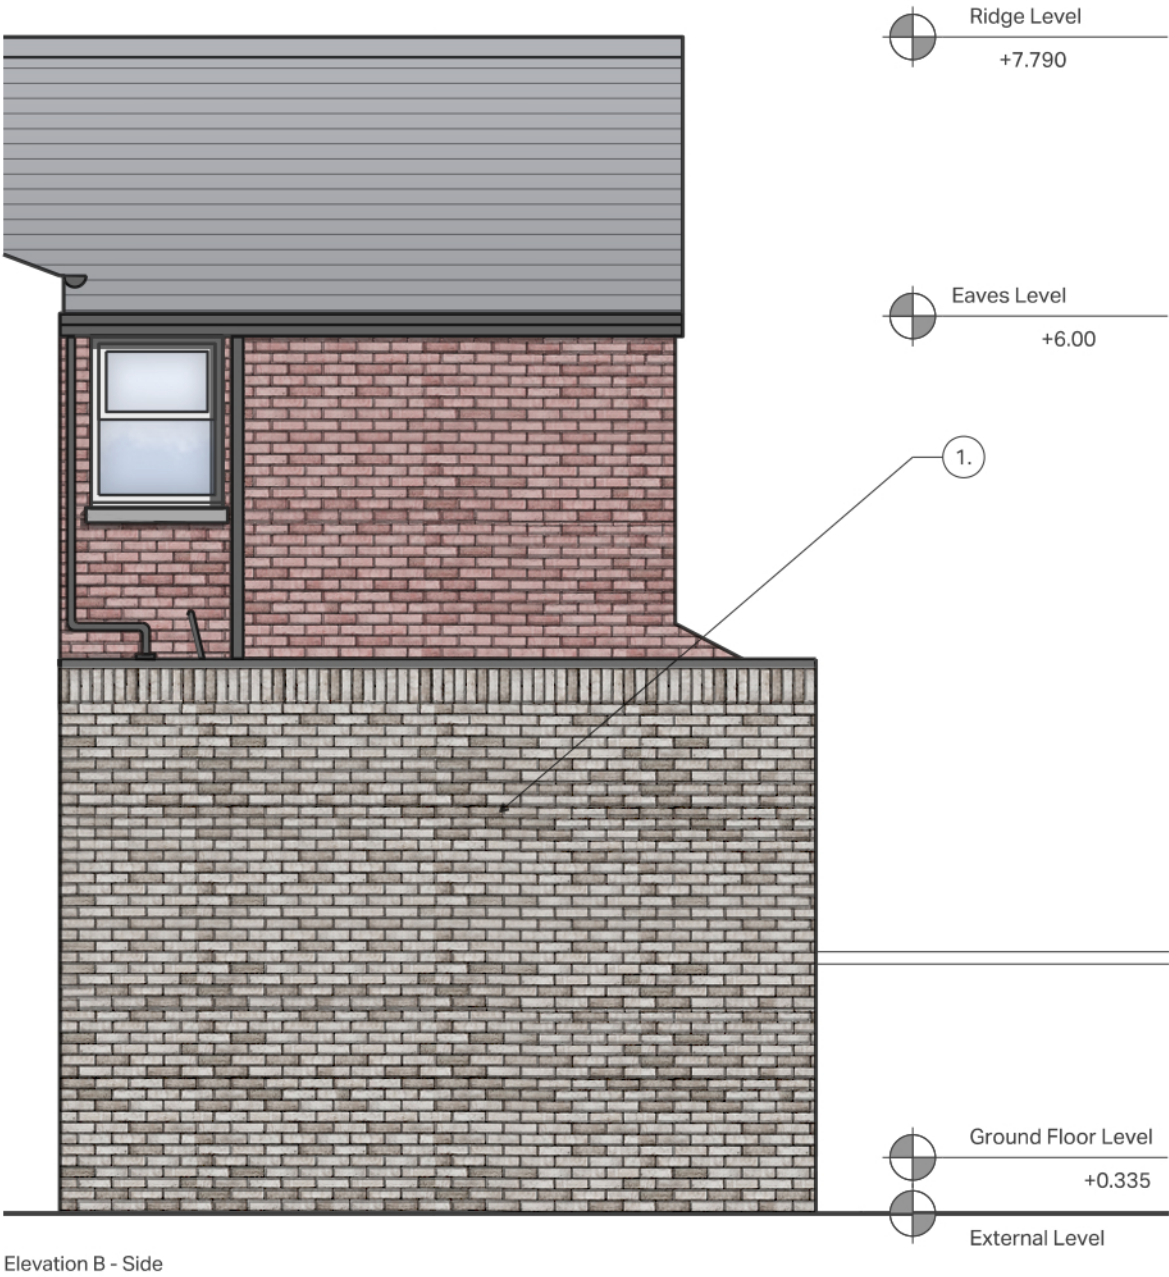

Rev	Description	By	Chk.	Date

Notes:

1. Buff / tan brickwork
2. Dark grey rain water goods
3. Dark Grey window frames
4. Concrete cast steps

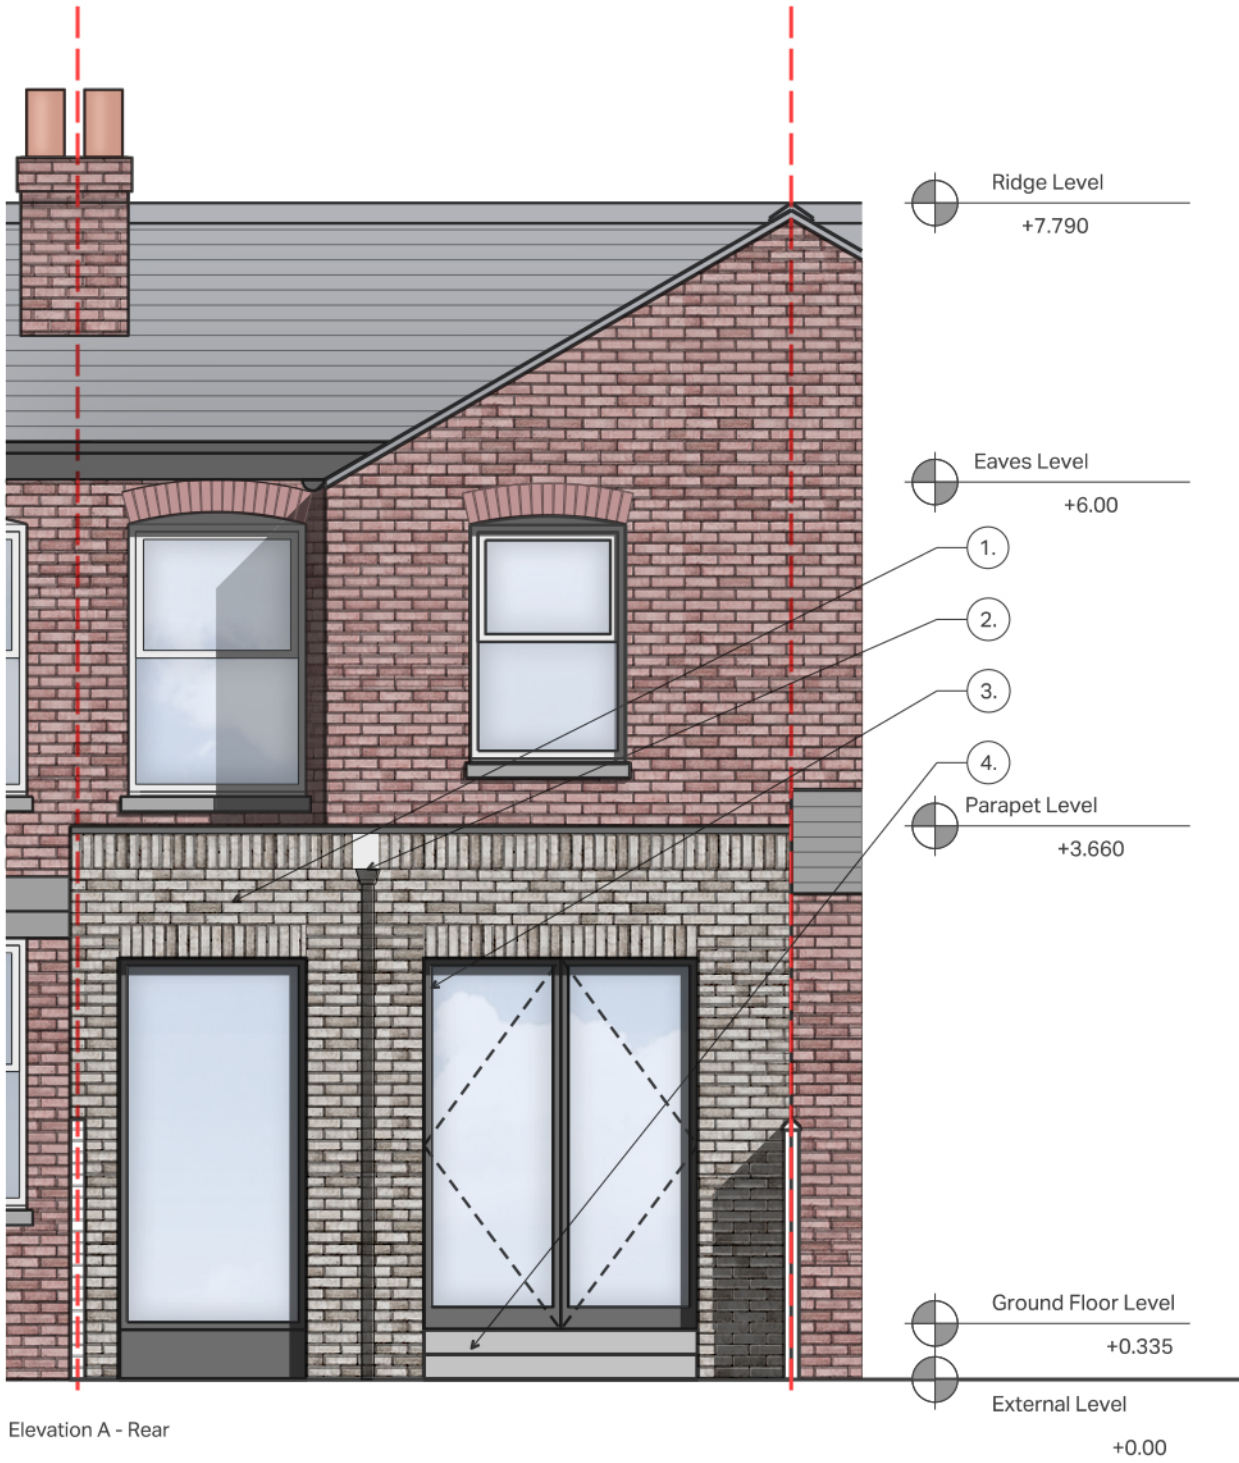

Project	30 St. Annes Rd, Chorlton	Project No.	20-06	Rev.	00
		Draw. No.	L(-4)001	By	PG
Title	Proposed Elevations	Date	Oct 20	Chk.	00
		Scale	1:50 @ A3	Status	00

All dimensions to be as noted to be checked on site prior to manufacture. Do not scale of this drawing. Report any discrepancies to the Architect / CA immediately. This drawing is copyright, drawings are not to be reproduced without written consent.