



[illegible]

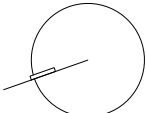

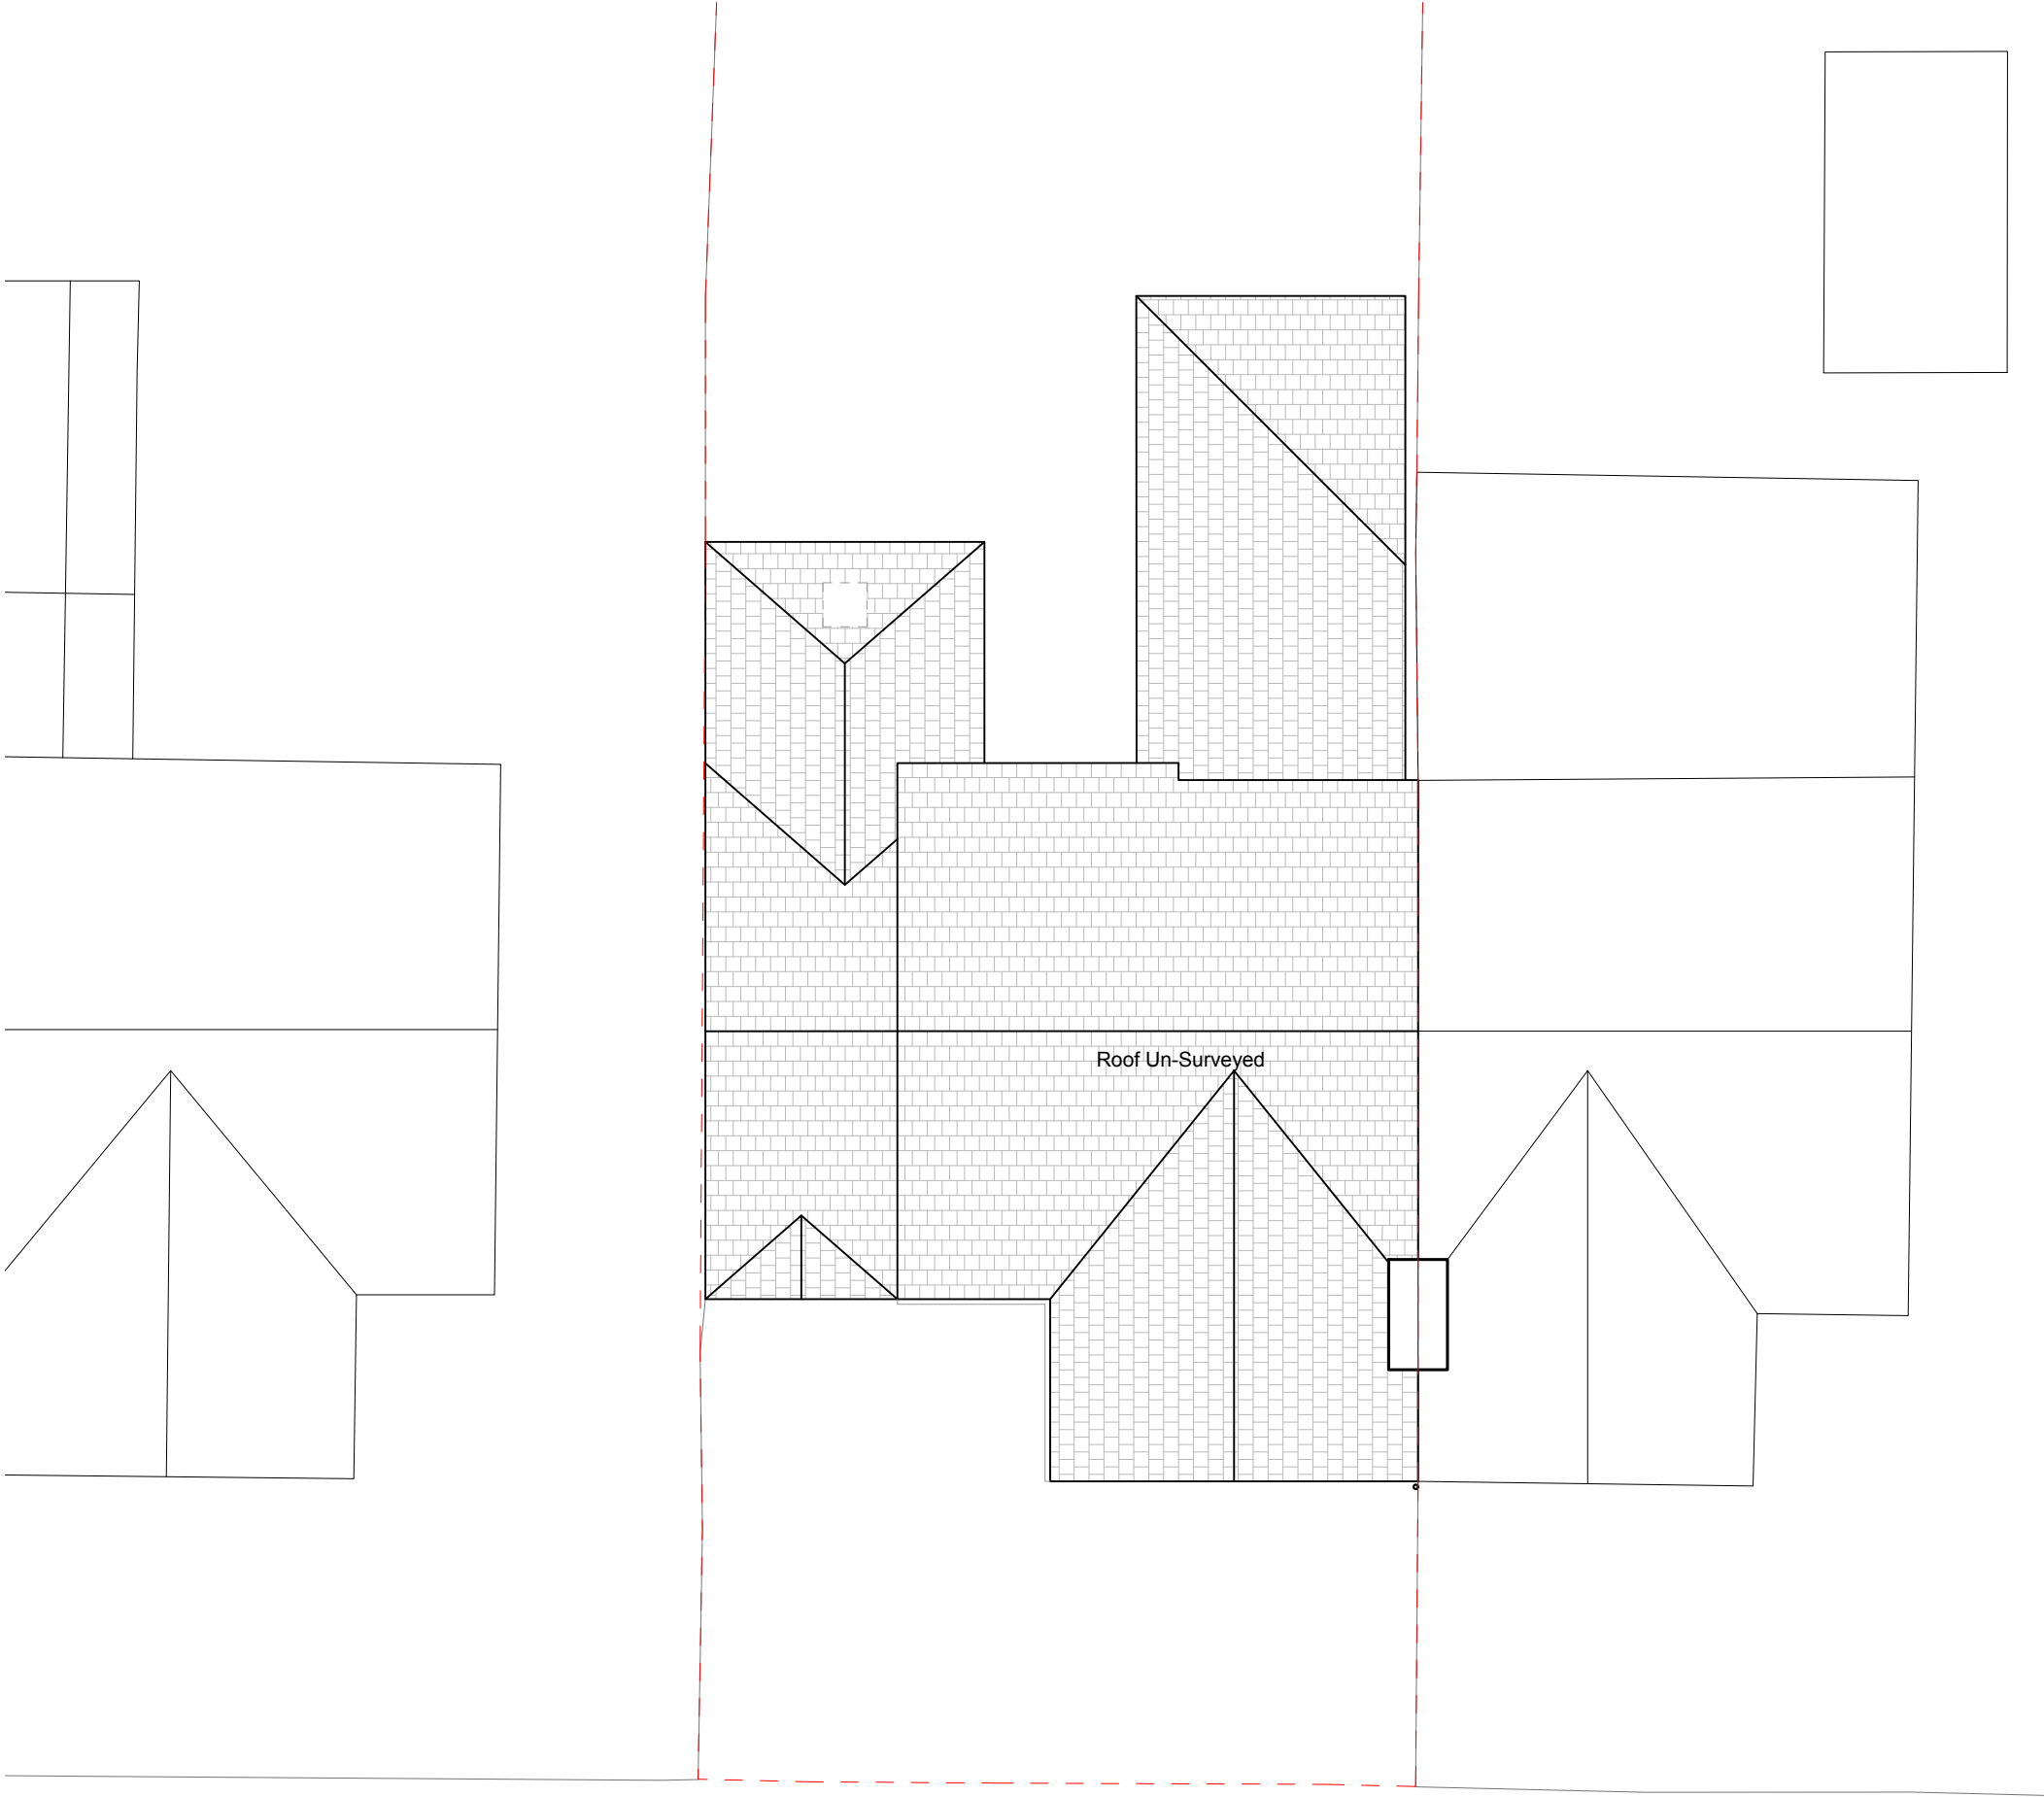

TITLE

EXISTING ROOF PLAN

DWG.NO.

2228 - PL - EX - 102

SCALE 1:100 @ A3

ISSUE PLANNING

DATE 05-03-2021

REVISION 00

JOB NO. 2228

NOTES		
Rev	Date	Description
DR	04/12/20	Issued to Client
00	05/03/21	Issued to PLANNING

CLIENT Matthew & Sue Cloughton

ADDRESS 17 Cross Road,
Chorlton,
Manchester,
M21 9DH

PROJECT DESCRIPTION Proposed front porch extension

PROJECT ADDRESS 17 Cross Road,
Chorlton,
Manchester,
M21 9DH

BUTTERFIELD
ARCHITECTURE

ARCHITECTURE \ INTERIORS \ PROJECT MANAGEMENT

W \ WWW.BUTTERFIELD ARCHITECTURE.CO.UK
E \ INFO@BUTTERFIELDARCHITECTURE.CO.UK
M \ +44 (0) 7779302856
102 ROSENEATH ROAD, URMSTON, MANCHESTER, M41 5AZ

© COPYRIGHT This drawing is protected by copyright, it may not be reproduced in any form or by any means for any purpose, without gaining written permission from Butterfield Architecture

NOTES This drawing is to be read in conjunction with all relevant Butterfield Architecture, Structural Engineer's, Service Engineer's and Subcontractor drawings. Review all drawings and report any discrepancies to Butterfield Architecture prior to consulting. Do not scale from this drawing. All dimensions and levels including any abutment to existing structures to be checked on site prior to commencement All dimensions in millimetres unless stated otherwise. Work from figured dimensions only. No deviation from details shown on this drawing is allowed without Butterfield Architecture's prior permission in writing. All work is to be carried out in accordance with British Standard Codes of Practice, Statutory requirements and the Contract Documents.

0 1m 2m 3m 4m 5m



TITLE	
EXISTING WEST ELEVATION	
DWG.NO.	
2228 - PL - EX - 200	
SCALE	1:100 @ A3
ISSUE	PLANNING
DATE	05-03-2021
REVISION	JOB NO.
00	2228

NOTES		
Rev	Date	Description
DR	04/12/20	Issued to Client
00	05/03/21	Issued to PLANNING

CLIENT	Matthew & Sue Cloughton
ADDRESS	17 Cross Road, Chorlton, Manchester, M21 9DH
PROJECT DESCRIPTION	Proposed front porch extension
PROJECT ADDRESS	17 Cross Road, Chorlton, Manchester, M21 9DH


BUTTERFIELD
ARCHITECTURE

ARCHITECTURE \ INTERIORS \ PROJECT MANAGEMENT

W \ WWW.BUTTERFIELD ARCHITECTURE.CO.UK
E \ INFO@BUTTERFIELDARCHITECTURE.CO.UK
M \ +44 (0) 7779302856
102 ROSENEATH ROAD, URMSTON, MANCHESTER, M41 5AZ

© **COPYRIGHT** This drawing is protected by copyright, it may not be reproduced in any form or by any means for any purpose, without gaining written permission from Butterfield Architecture
NOTES This drawing is to be read in conjunction with all relevant Butterfield Architecture, Structural Engineer's, Service Engineer's and Subcontractor drawings. Review all drawings and report any discrepancies to Butterfield Architecture prior to consulting. Do not scale from this drawing. All dimensions and levels including any abutment to existing structures to be checked on site prior to commencement All dimensions in millimetres unless stated otherwise. Work from figured dimensions only. No deviation from details shown on this drawing is allowed without Butterfield Architecture's prior permission in writing. All work is to be carried out in accordance with British Standard Codes of Practice, Statutory requirements and the Contract Documents.



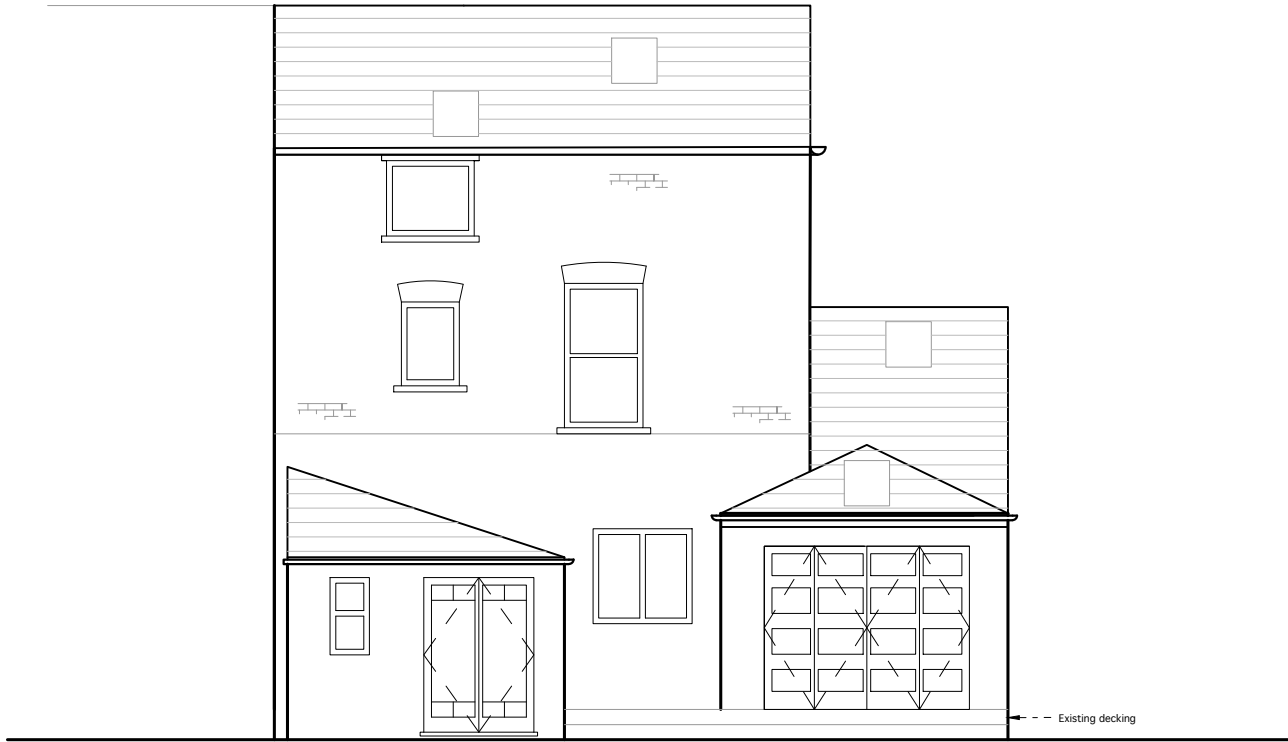

TITLE

EXISTING EAST
ELEVATION

DWG.NO.

2228 - PL - EX - 201

SCALE	1:100 @ A3
ISSUE	PLANNING
DATE	05-03-2021

REVISION	JOB NO.
00	2228

NOTES

Rev	Date	Description
DR	04/12/20	Issued to Client
00	05/03/21	Issued to PLANNING

CLIENT	Matthew & Sue Cloughton
ADDRESS	17 Cross Road, Chorlton, Manchester, M21 9DH

PROJECT DESCRIPTION	Proposed front porch extension
PROJECT ADDRESS	17 Cross Road, Chorlton, Manchester, M21 9DH


BUTTERFIELD
ARCHITECTURE

ARCHITECTURE \ INTERIORS \ PROJECT MANAGEMENT

W \ WWW.BUTTERFIELD ARCHITECTURE.CO.UK
E \ INFO@BUTTERFIELDARCHITECTURE.CO.UK
M \ +44 (0) 7779302856
102 ROSENEATH ROAD, URMSTON, MANCHESTER, M41 5AZ

© **COPYRIGHT** This drawing is protected by copyright, it may not be reproduced in any form or by any means for any purpose, without gaining written permission from Butterfield Architecture
NOTES This drawing is to be read in conjunction with all relevant Butterfield Architecture, Structural Engineer's, Service Engineer's and Subcontractor drawings. Review all drawings and report any discrepancies to Butterfield Architecture prior to consulting. Do not scale from this drawing. All dimensions and levels including any abutment to existing structures to be checked on site prior to commencement All dimensions in millimetres unless stated otherwise. Work from figured dimensions only. No deviation from details shown on this drawing is allowed without Butterfield Architecture's prior permission in writing. All work is to be carried out in accordance with British Standard Codes of Practice, Statutory requirements and the Contract Documents.

0 1m 2m 3m 4m 5m

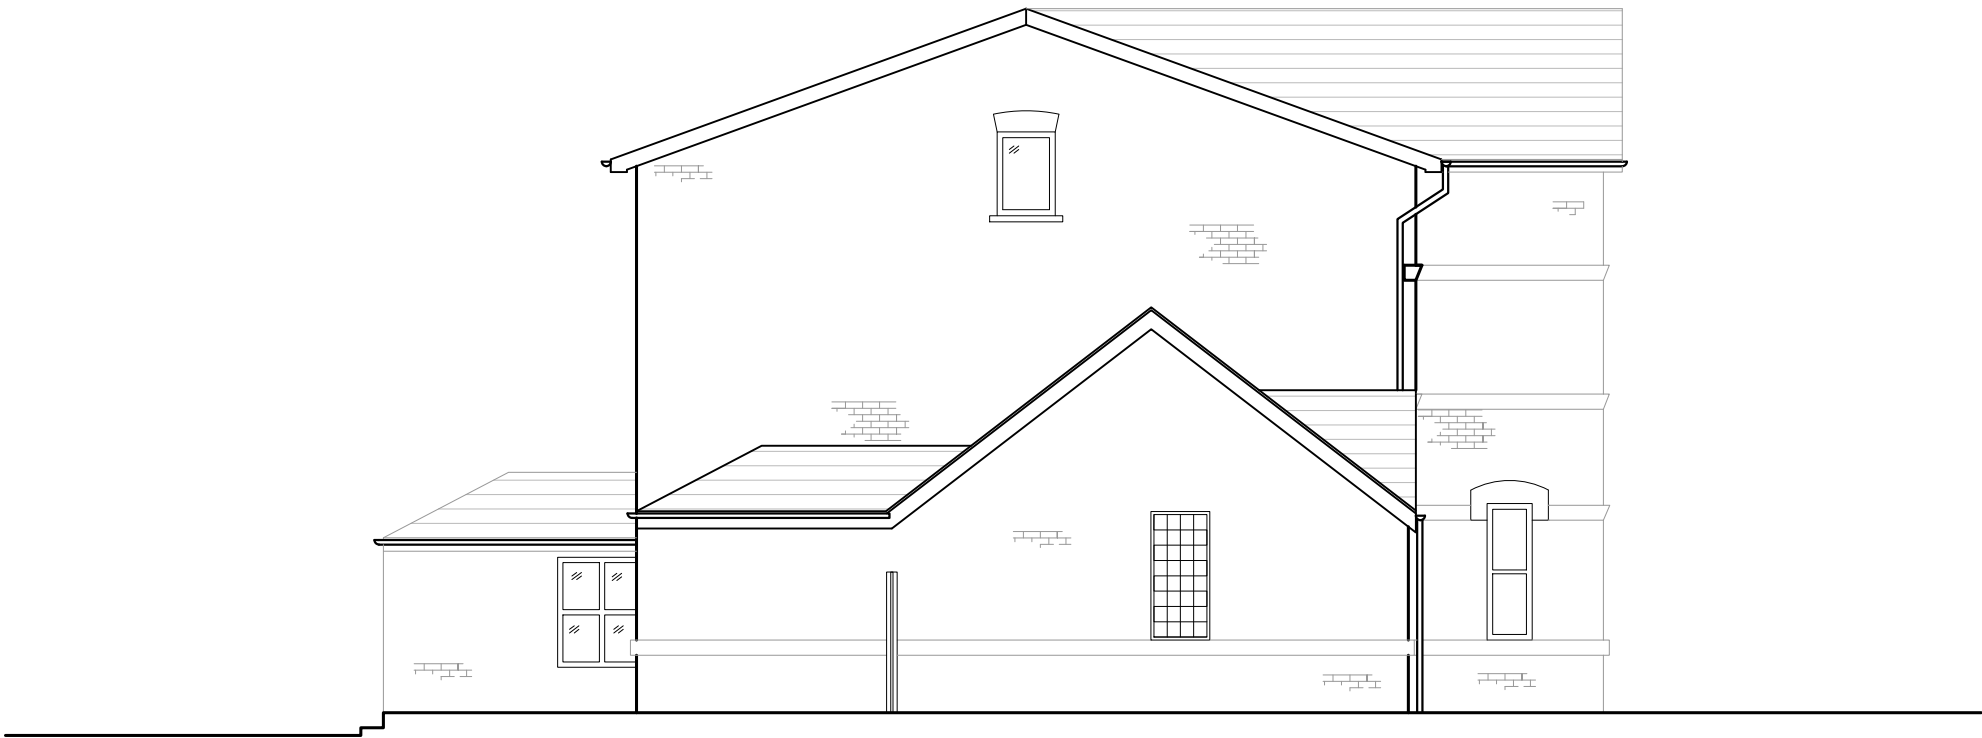

TITLE		
EXISTING NORTH ELEVATION		
DWG.NO.		
2228 - PL - EX - 202		
SCALE	1:100 @ A3	
ISSUE	PLANNING	
DATE	05-03-2021	
REVISION	JOB NO.	
00	2228	
NOTES		
Rev	Date	Description
DR	04/12/20	Issued to Client
00	05/03/21	Issued to PLANNING