

DO NOT SCALE EXCEPT FOR PLANNING AND BUILDING REGULATION PURPOSES

GENERAL NOTES

LIGHTING:-
ALL LIGHTING TO BE POSITIONED TO AVOID DIRECT GLARE ON THE EYES OF THE USER AND UNWANTED REFLECTIONS FROM THE SCREEN OR OPERATING FEATURES. GLARE FROM LIGHTING TO BE AVOIDED.

SIGNAGE :-
ALL SIGNAGE TO CONFORM TO BS 8300:2001 SECTIONS 9.2.2 LOCATION & DESIGN OF SIGNS & INFORMATION AND 9.2.3 VISUAL SIGNS.
ALL NEW GLAZING CONFORMS TO BS 6206.
ALL ELECTRICAL WORK CONFORMS TO BS 7671.

IT IS ASSUMED THAT ALL PRELIMINARY WORKS CARRIED OUT / CONTRACTED BY THE SITE OWNER (SHOULD THEY BE REQUIRED BY THE PROJECT) ARE COMPLETED IN ACCORDANCE WITH CURRENT BUILDING REGULATIONS 2010 AND AMENDMENTS THEREAFTER.

SITE NOTES

FLOOR CONSTRUCTION:
CARPET ON TIMBER
REMOVE EXISTING DOOR AND LEAVE ON SITE WITH OWNER


TTW INSTALL
ISOLATE ROLLER SHUTTER IN OPEN POSITION
INFILL DOOR FRAME AND SHUTTER GUIDES WITH TIMBER
OVERLAY STEEL PANEL WITH BLACK OXBOND PANEL
MAKE GOOD INTERNAL APERTURE WITH WHITE MELAMINE PANELS & TIMBER PACKERS
INSTALL: 26MM FLOOR PLATE ON TIMBER PACKERS, ATM, ELECTRICS - NEW DIS, BOA
AND ILLUMINATED SIGNAGE
INSTALL FLOOR SUPPORT

NOTE


- NO ASBESTOS REGISTER ON SITE - A COPY OF THE ASBESTOS REGISTER IS REQUIRED PRIOR TO INVASIVE WORKS COMMENCING
- NO ROOM FOR ATM ENCLOSURE CASHZONE SECURITY TEAM TO APPROVE - FULL SERVICE CLEARANCE NOT ACHIEVABLE CASHZONE TECH SUPPORT TO APPROVE
- PARKING RESTRICTIONS APPLY / 24HR FREE PARKING TO SHOP FRONTAGE / PARKING TICKETS LIKELY
- SHOP HAS A BASEMENT

WORK TO BE CARRIED OUT BY OTHERS


RELOCATE: 2 X ELEC. SOCKETS, 1 X BT, SLAT WALL PANEL & 2 X LIGHT SWITCHES
PROVIDE CLEAR ACCESS TO BASEMENT FOR CSS BUILDER TO INSTALL
FLOOR SUPPORT UNDER ATM

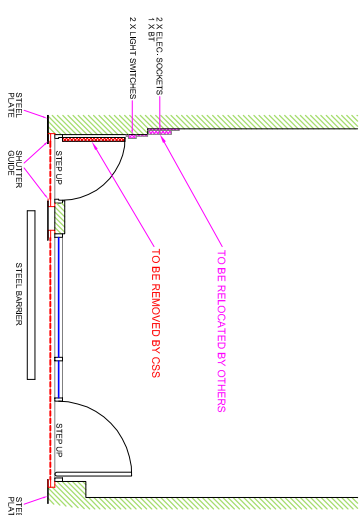

EXISTING (PART) PLAN

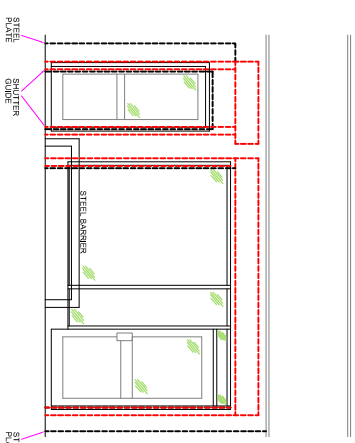

EXISTING ELEVATION

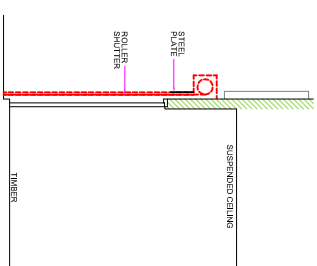


EXISTING SECTION VIEW A-A



SITE ADDRESS					
DIAL KEBAB & ROTI 5 BURY NEW ROAD, MANCHESTER, M8 8FW					
TITLE	PROPOSED AUTOMATED TELLER MACHINE (ATM) INSTALLATION FOR CASHZONE		04		drawing approval
			03		
			02		
DRAWN MAL	DATE 04/02/20	SCALE VARIOUS @A3	01		NAME:- POSITION:-
REFORG No. E023318	SHEET	REVISION			APPROVED:-
			REVISION	DESCRIPTION	DATE:- BY SIGNED:-


**CARDTRONICS**
Service Solutions

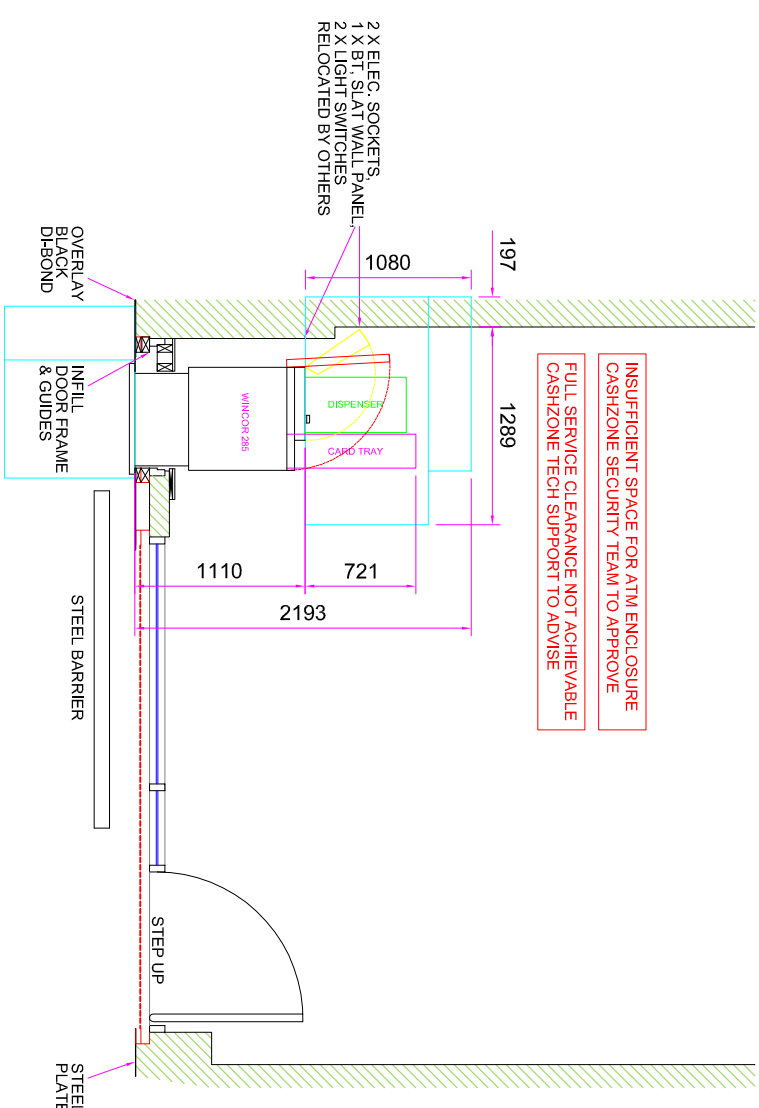



PROPOSED (PART) PLAN



EXISTING ELEVATION

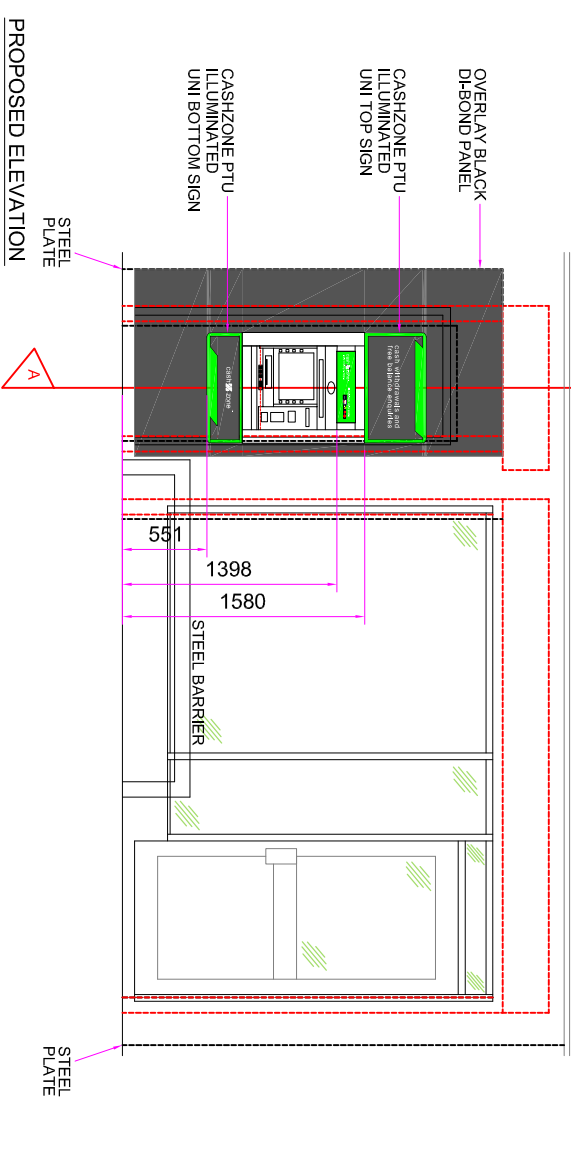

PROPOSED ELEVATION

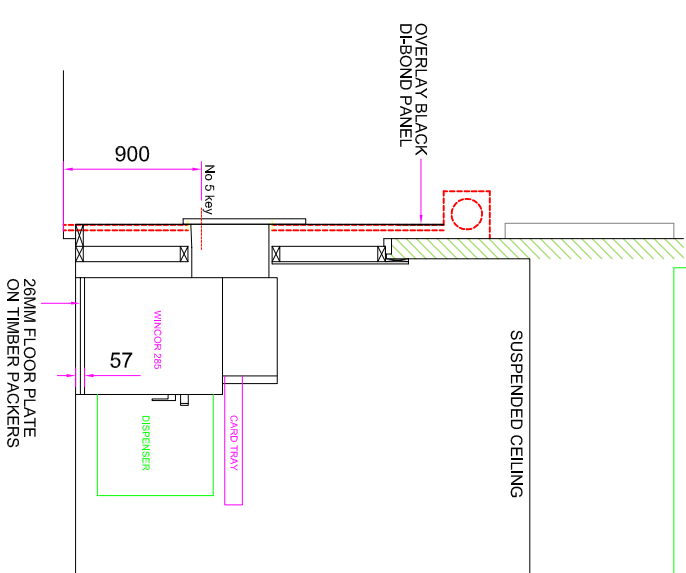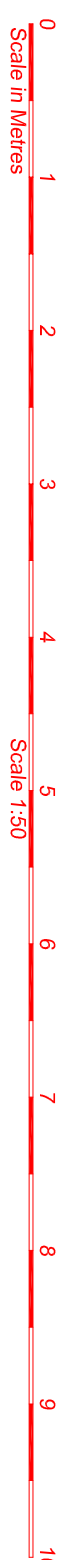

SECTION VIEW A-A

drawing approval



CARDTRONICS
Service Solutions