PLANNING DRAWINGS
All dimensions are to be checked by client. Any discrepancies are to be reported to the Architect. This drawing to be Read in Conjunction with all associated Architects or Consultants Details & Specifications. This drawing is for illustrative purposes only and does not form part of any contract.

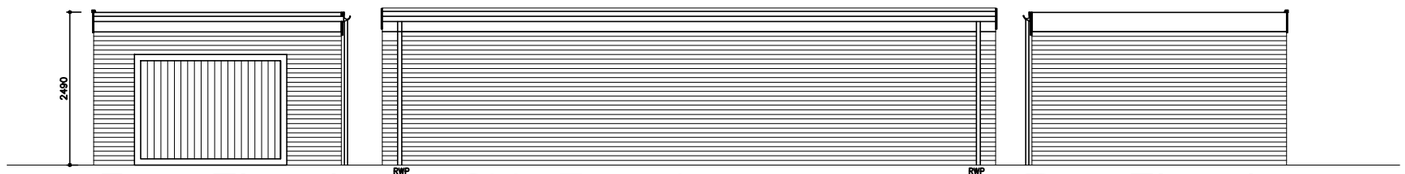

Front Elevation Side Elevation Rear Elevation

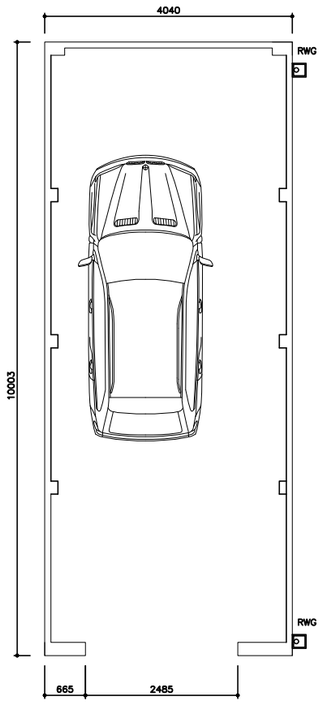

.	.	.	.
Date.	Revision.	By.	No.

B2 Architecture Limited
2b Beech Road,
Hale,
Altrincham,
Cheshire,
WA15 9HX

Tel No. 0161 928 0051

Email. enquiries@B2architecture.co.uk

B2ARCHITECTURE

Proposed development at. 8 Kent Road West Manchester

Client. Mr & Mrs Ather

Drawing title. Proposed Garage

Status. Planning	Date. February 2021
Scale. 1:100@A3	Drawn. VJP
Checked. B2 Architecture	
Job No. 21-20	Drawing No. 01
Revision. .	

© THIS DRAWING AND THE BUILDING WORKS DEPICTED THEREIN ARE THE COPYRIGHT OF B2 ARCHITECTURE LIMITED AND MAY NOT BE USED, COPIED OR AMENDED EXCEPT BY WRITTEN PERMISSION.