
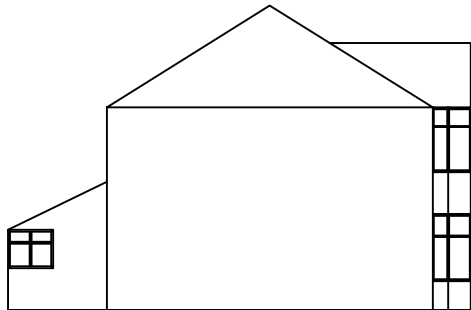
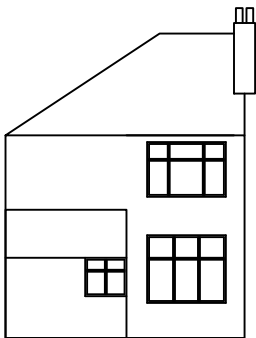


This drawing is subject to copyright and is not to be reproduced in part or whole without approval. Figured dimensions take presendence over scaled measurements from the drawing. All dimensions to be checked by contractor and discrepancies clarified with the client prior to commencement. The whole of the work to comply with current Building Regulations. No work to commence without Building Regulations approval.

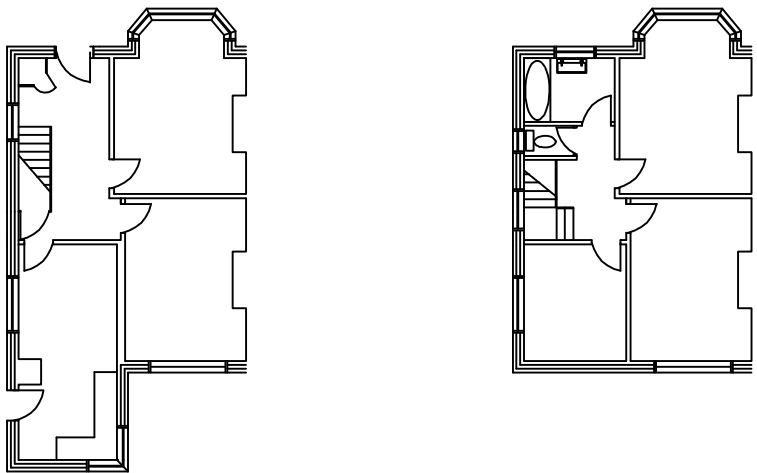

|                                                                             |                |                 |
|-----------------------------------------------------------------------------|----------------|-----------------|
| Project<br>8 Woodside Road                                                  | Exsiting       |                 |
|                                                                             | Scale 1:200@A3 | Date:March 2021 |
| Drawn by: Barbara? Zohal,<br>(BSc Hons, AssocRICS, CEMT, VRG)<br>0770818304 | Drawn no. 1    |                 |