


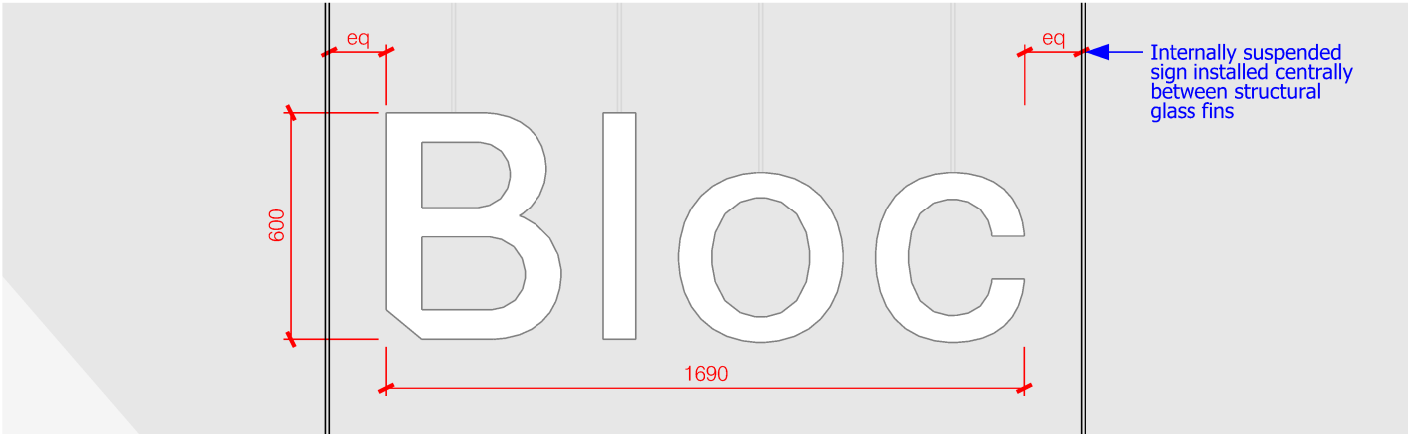
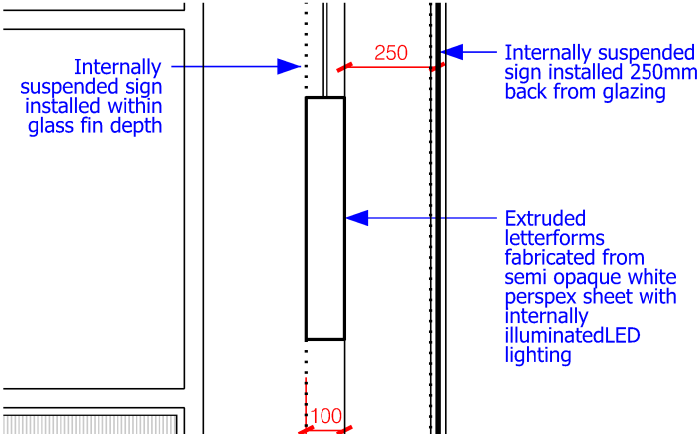


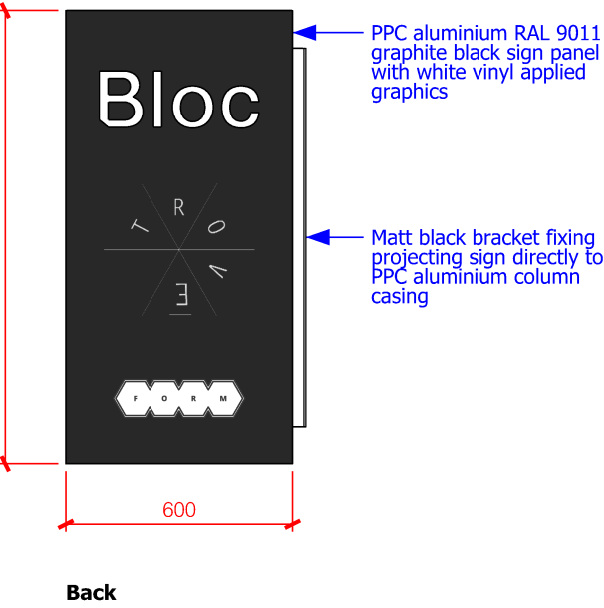

Detail Elevation - Illuminated Letterforms (internally suspended)
1:20

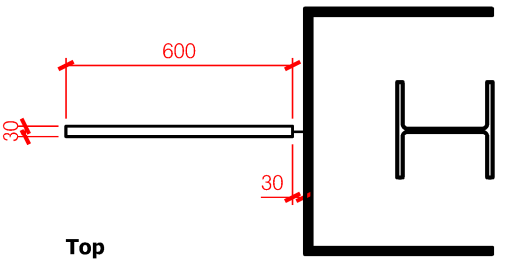

Detail Section - Illuminated Letterforms (internally suspended)
1:20

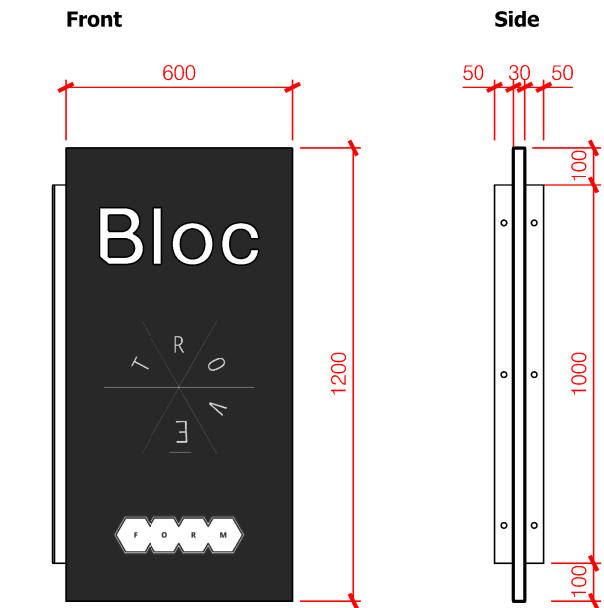


Detail - Projecting Sign
1:20

FOR: PLANNING



Proposed Elevation - Marble Street
1:50

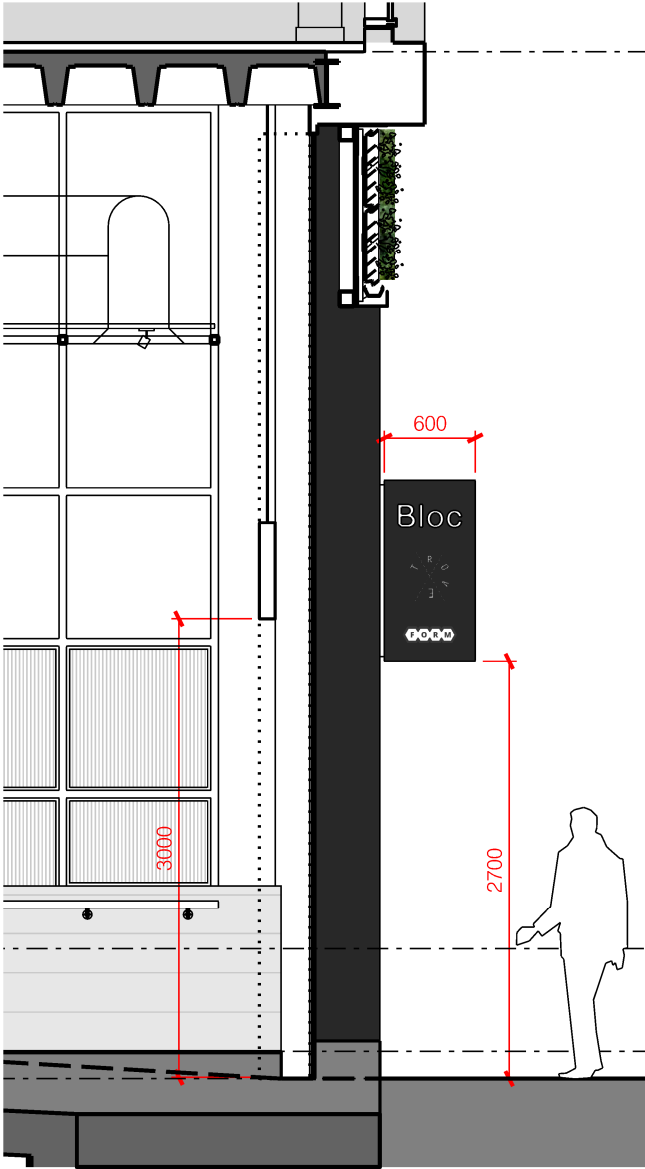

Proposed Section - Marble Street
1:50