


PROPOSED
ELEVATIONS

1:100 @ A4

MARCH 2021


ABP/04

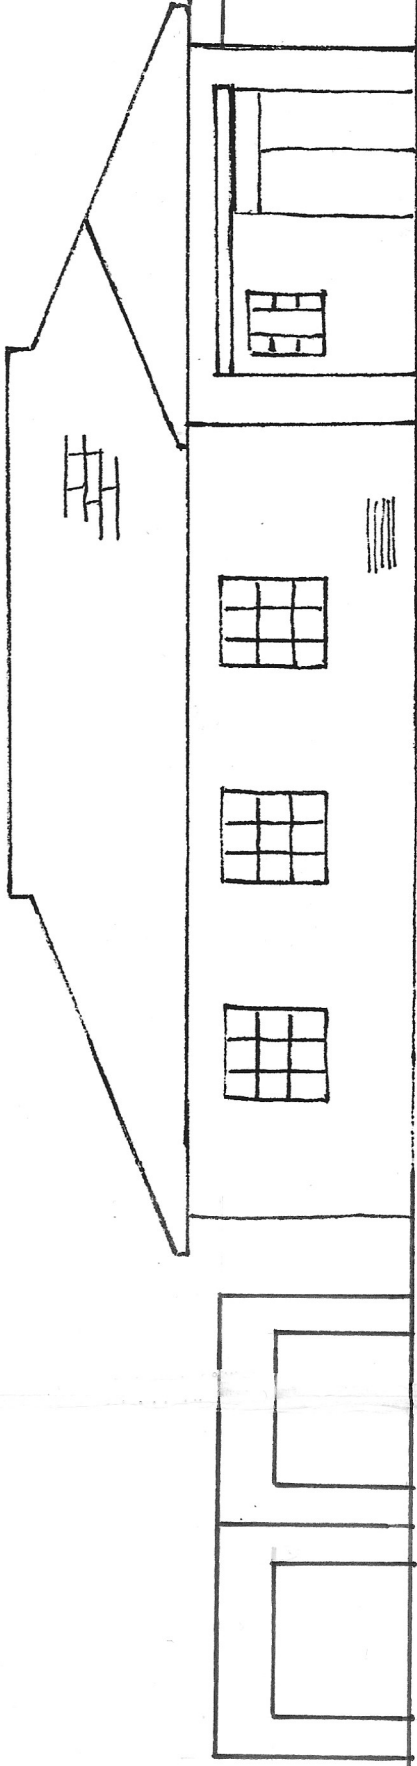

STORAGE CONTAINERS
PAINTED DARK BROWN

NEW
CANOPY

PROPOSED EAST ELEVATION 1:100

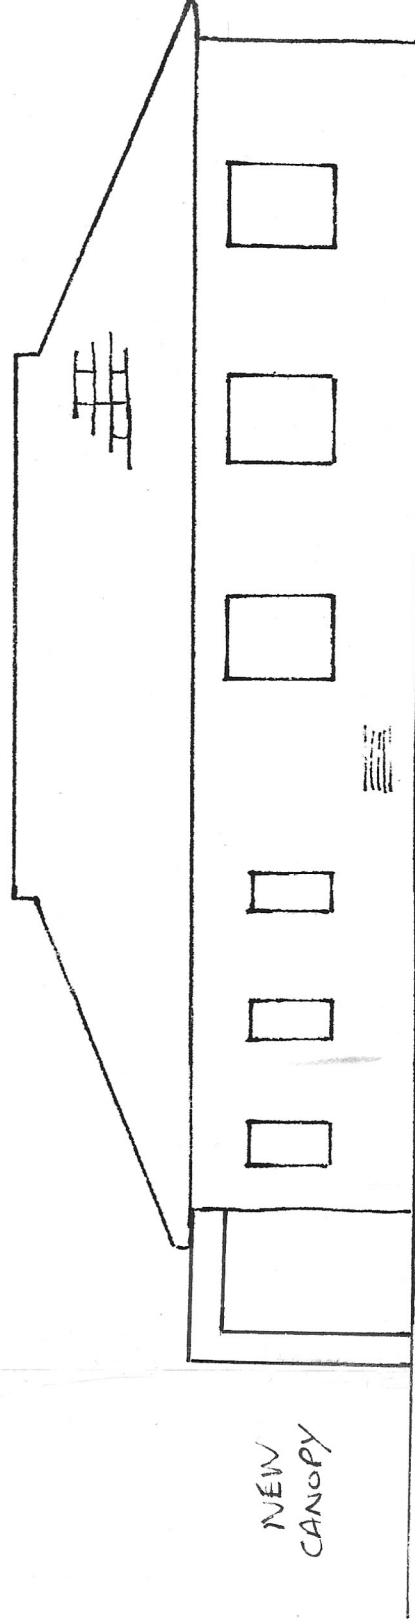

NEW
CANOPY

PROPOSED WEST ELEVATION 1:100