


- Notes:
- Existing floor finish - Terrazzo tiles.
 - Replace D10 and D14 with powder coated aluminium glazed door and screens.
 - Replace D13 with new external quality solid core doors.
 - Remove existing flat roof including deck and joists and construct new single membrane roof.

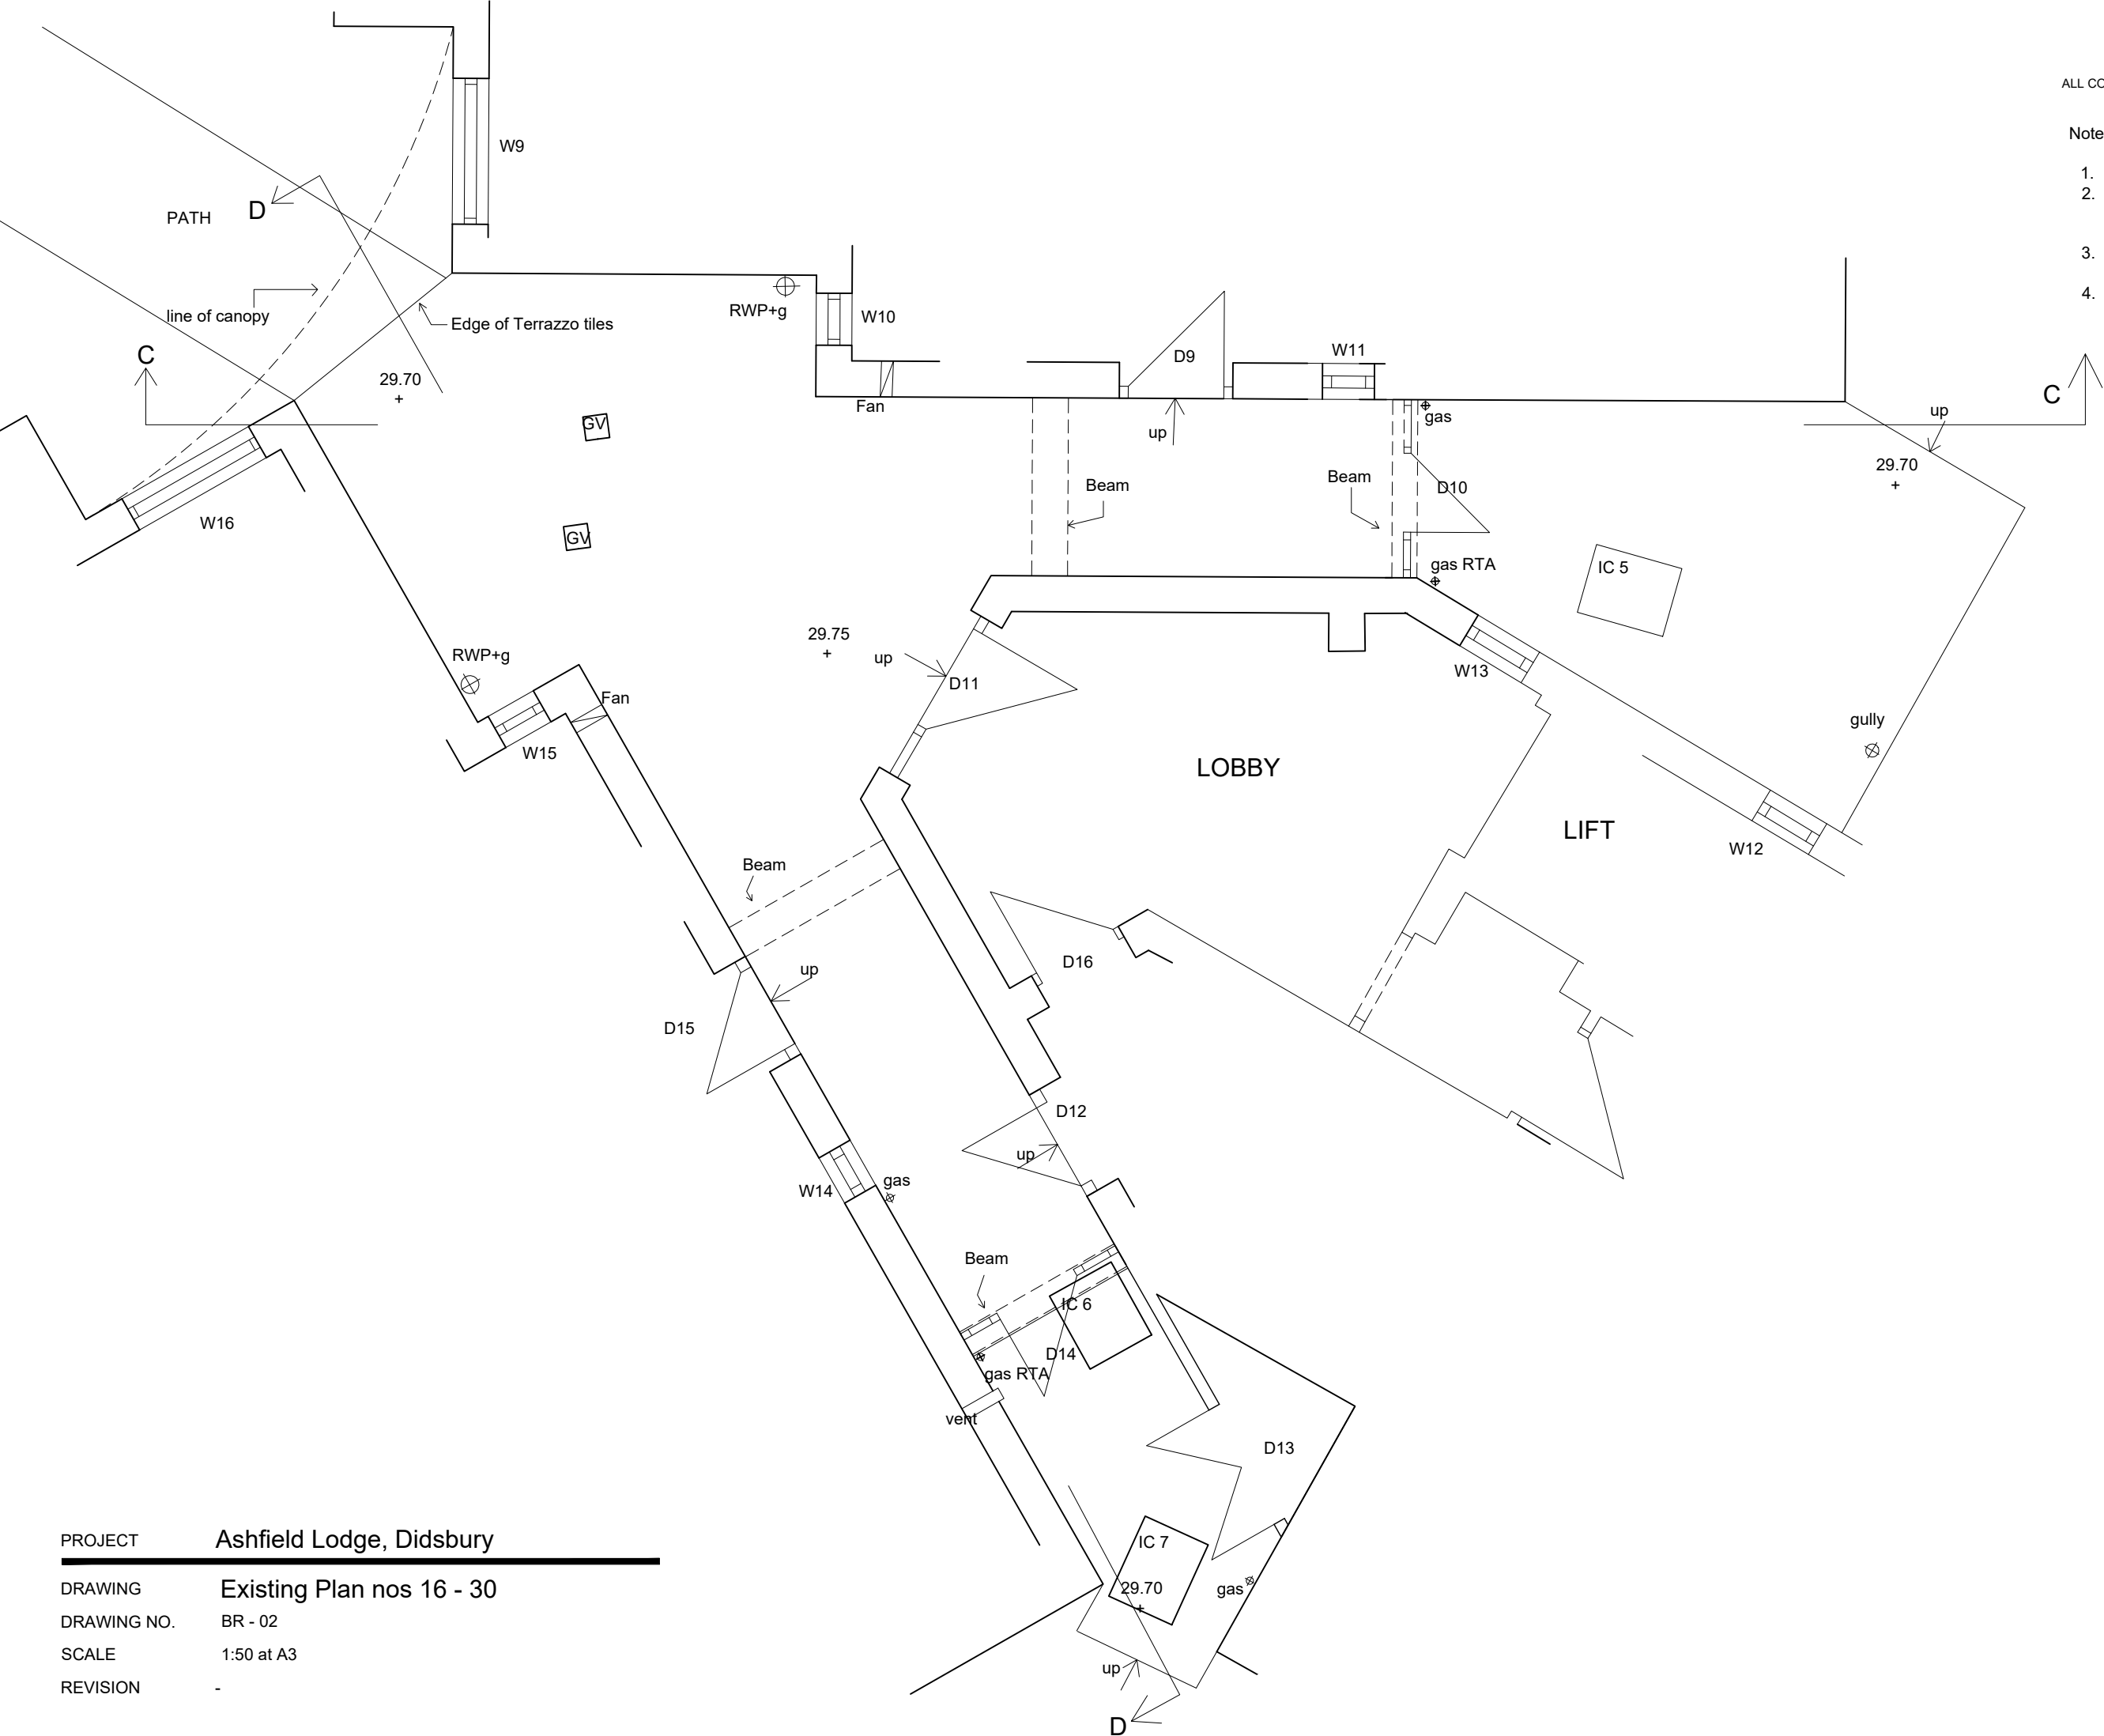

PROJECT	Ashfield Lodge, Didsbury
DRAWING	Existing Plan nos 16 - 30
DRAWING NO.	BR - 02
SCALE	1:50 at A3
REVISION	-

ARCHITECT
R.T. Lucas

Raven House
113 Fairfield Street
Manchester
M12 6EL

Tel: 0161-2737771