



CHURCH LANE

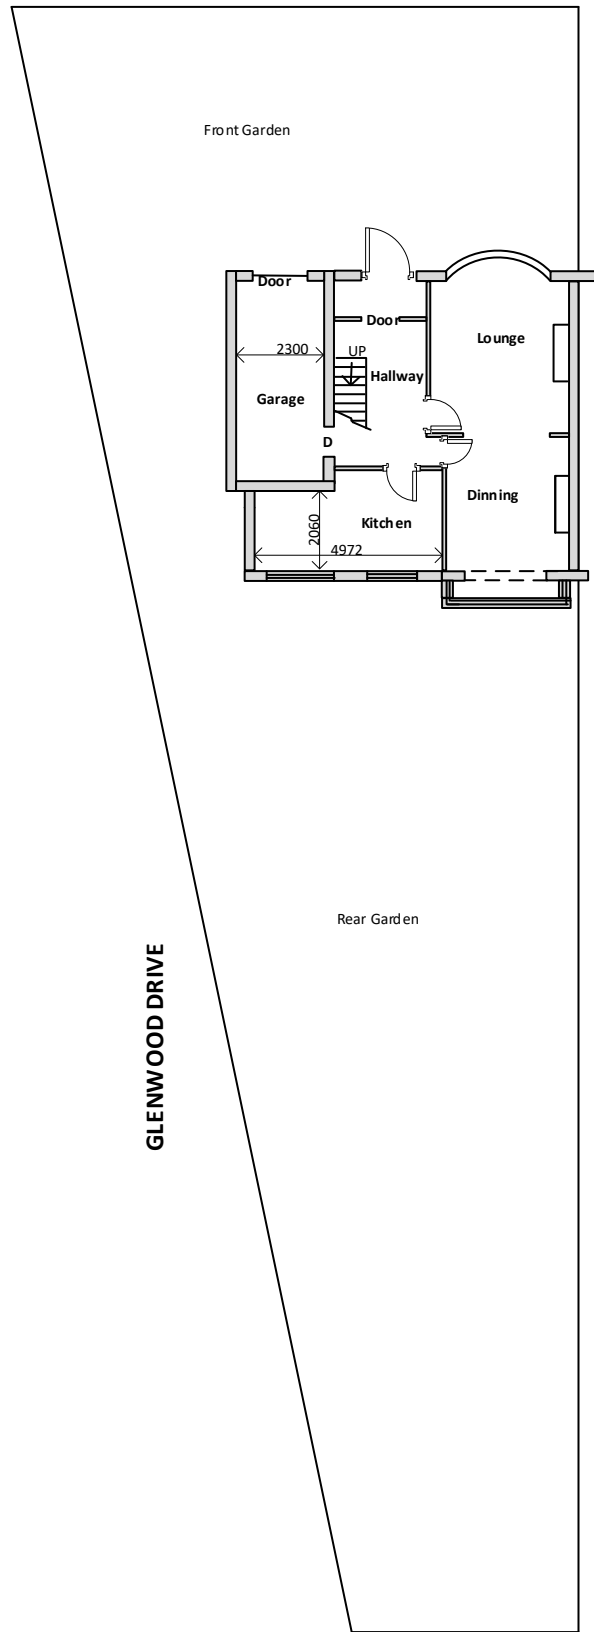

EXISTING BUILDING BLOCK


Scale 1 = 200

CHURCH LANE

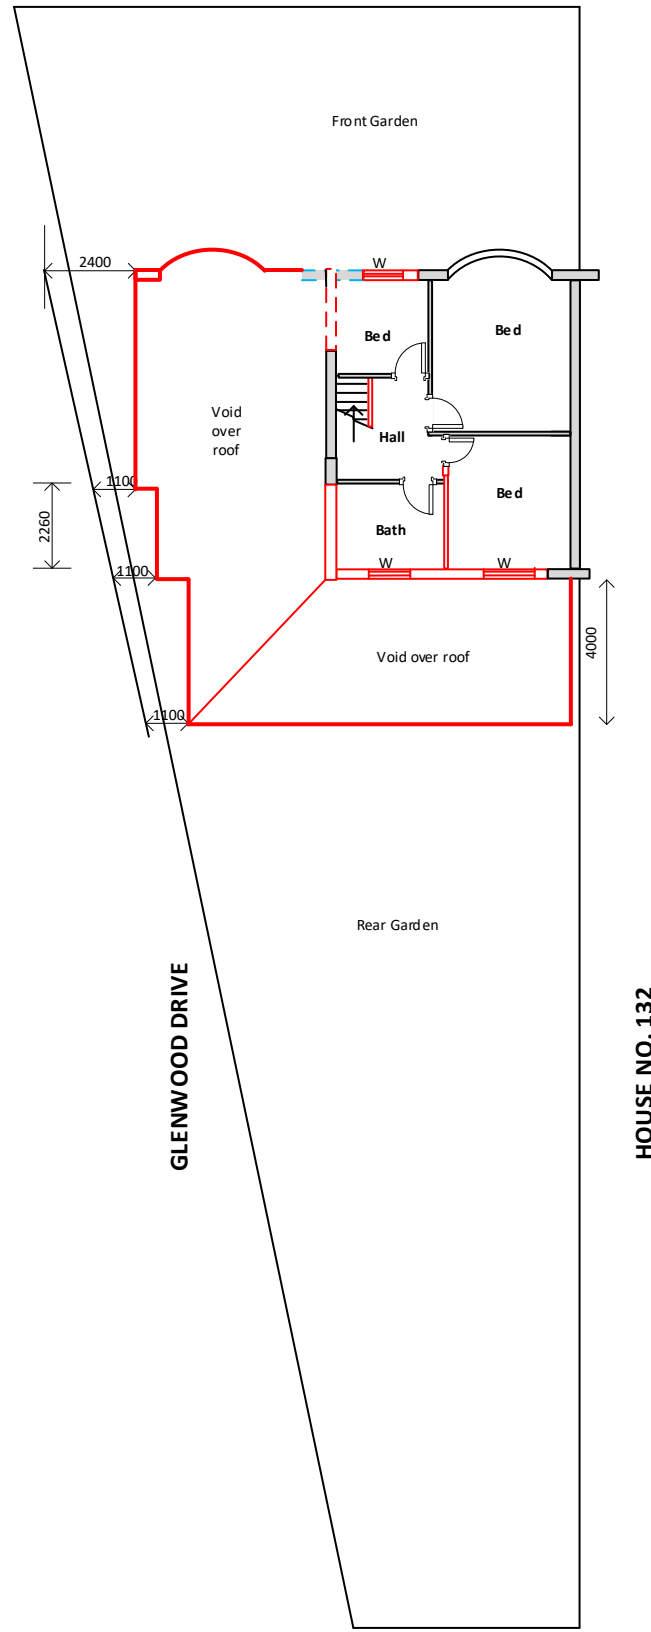

PROPOSED BUILDING BLOCK

Scale 1 = 200

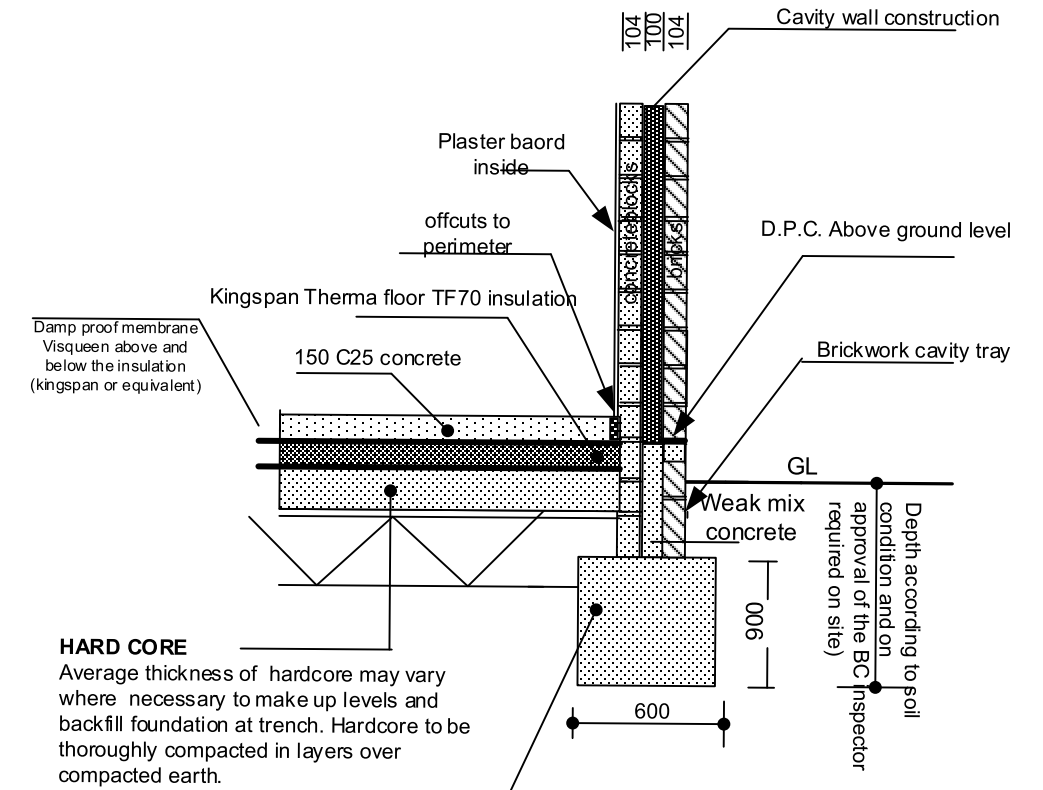

HARD CORE

Average thickness of hardcore may vary where necessary to make up levels and backfill foundation at trench. Hardcore to be thoroughly compacted in layers over compacted earth.

MASS CONCRETE TRENCH FILL

Foundation. Final design to be determined on site in accordance with soil conditions.

FOUNDATION AND FLOOR
DETAIL X - X

Not to scale

Client	Mozaum Yaqub 130 Church Lane, Manchester M9 4LA		
Title	Proposed Side and Rear Single Storey Extension		
Scale	1 = 100@A3	Drawing No.	MY-PP-04 12/02/2021